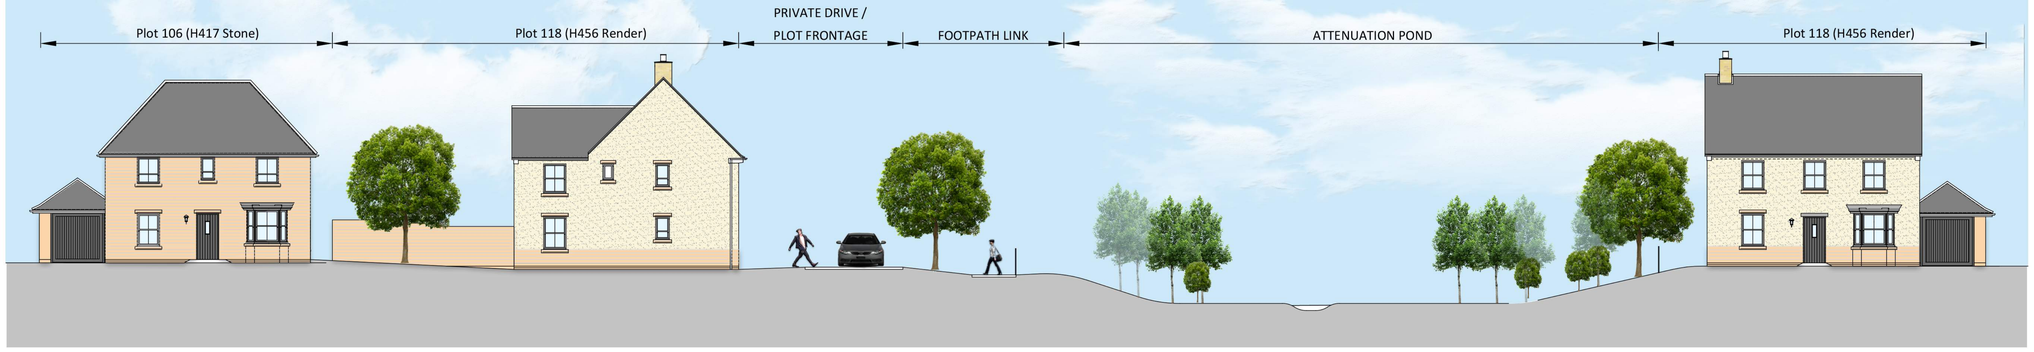

Section A-A

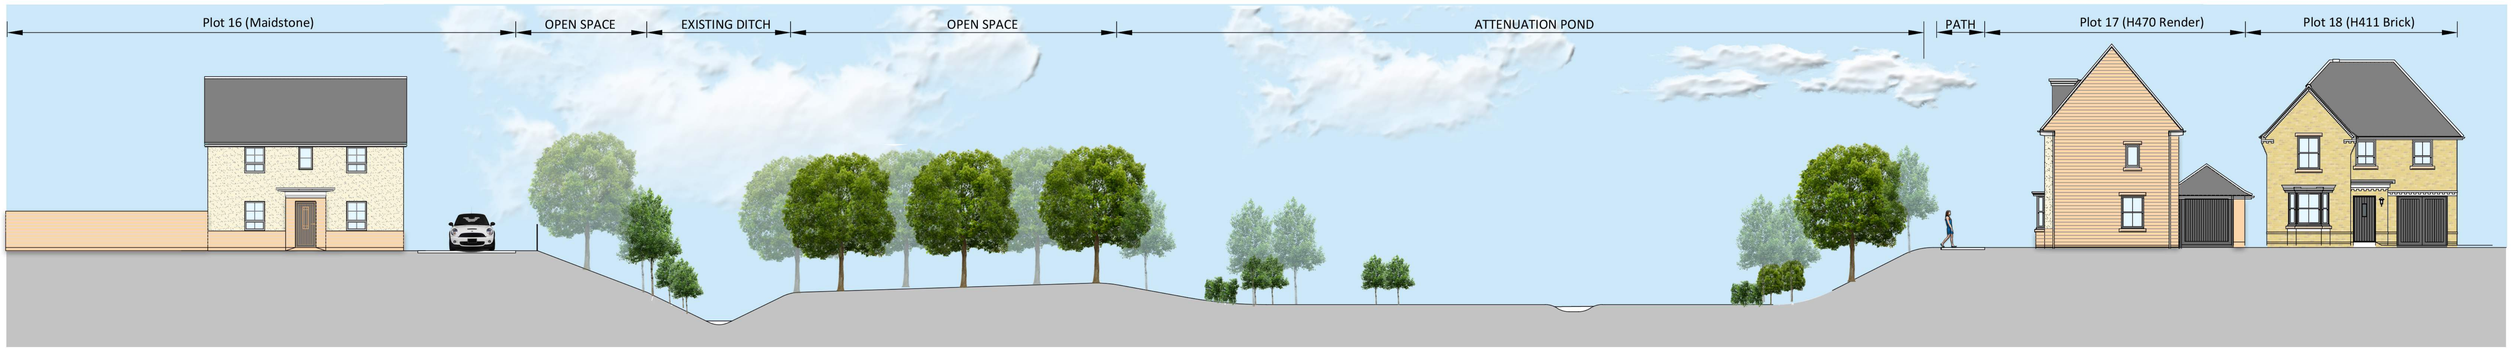

Section B-B

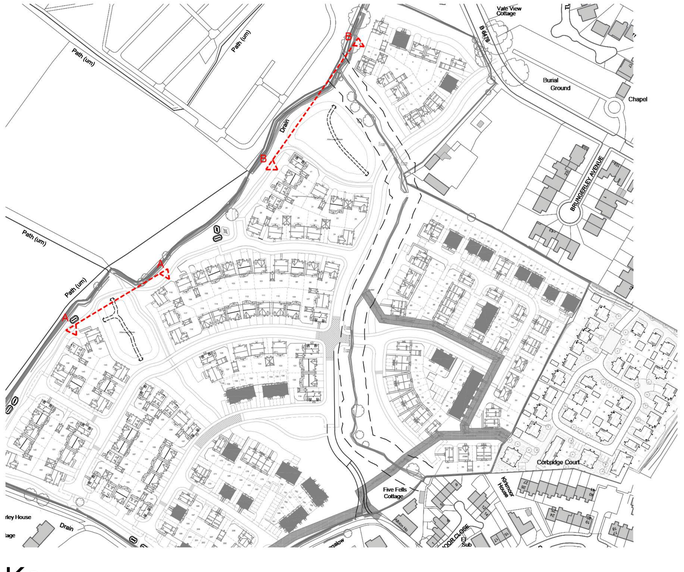

Key (NOT TO SCALE)

N

0 5 10 15 20 25
SCALE

Rev	Amendment	Drawn/Date:

BARRATT HOMES

DAVID WILSON HOMES
WHERE QUALITY LIVES

Barratt/David Wilson Homes
North West
303 Bridgewater Place
2nd Floor
Warrington
Cheshire
WA3 6XF
TEL: 01925 846600

Project
Waddow View
Clitheroe

Drawing Title
Street Scene

Status
For Comment

Scale
1:100 @ A0

Date
12.12.18

Drawn By
ML

Drawing Ref
DWH063:12

Revision

WADDOW VIEW
STREET SCENE