


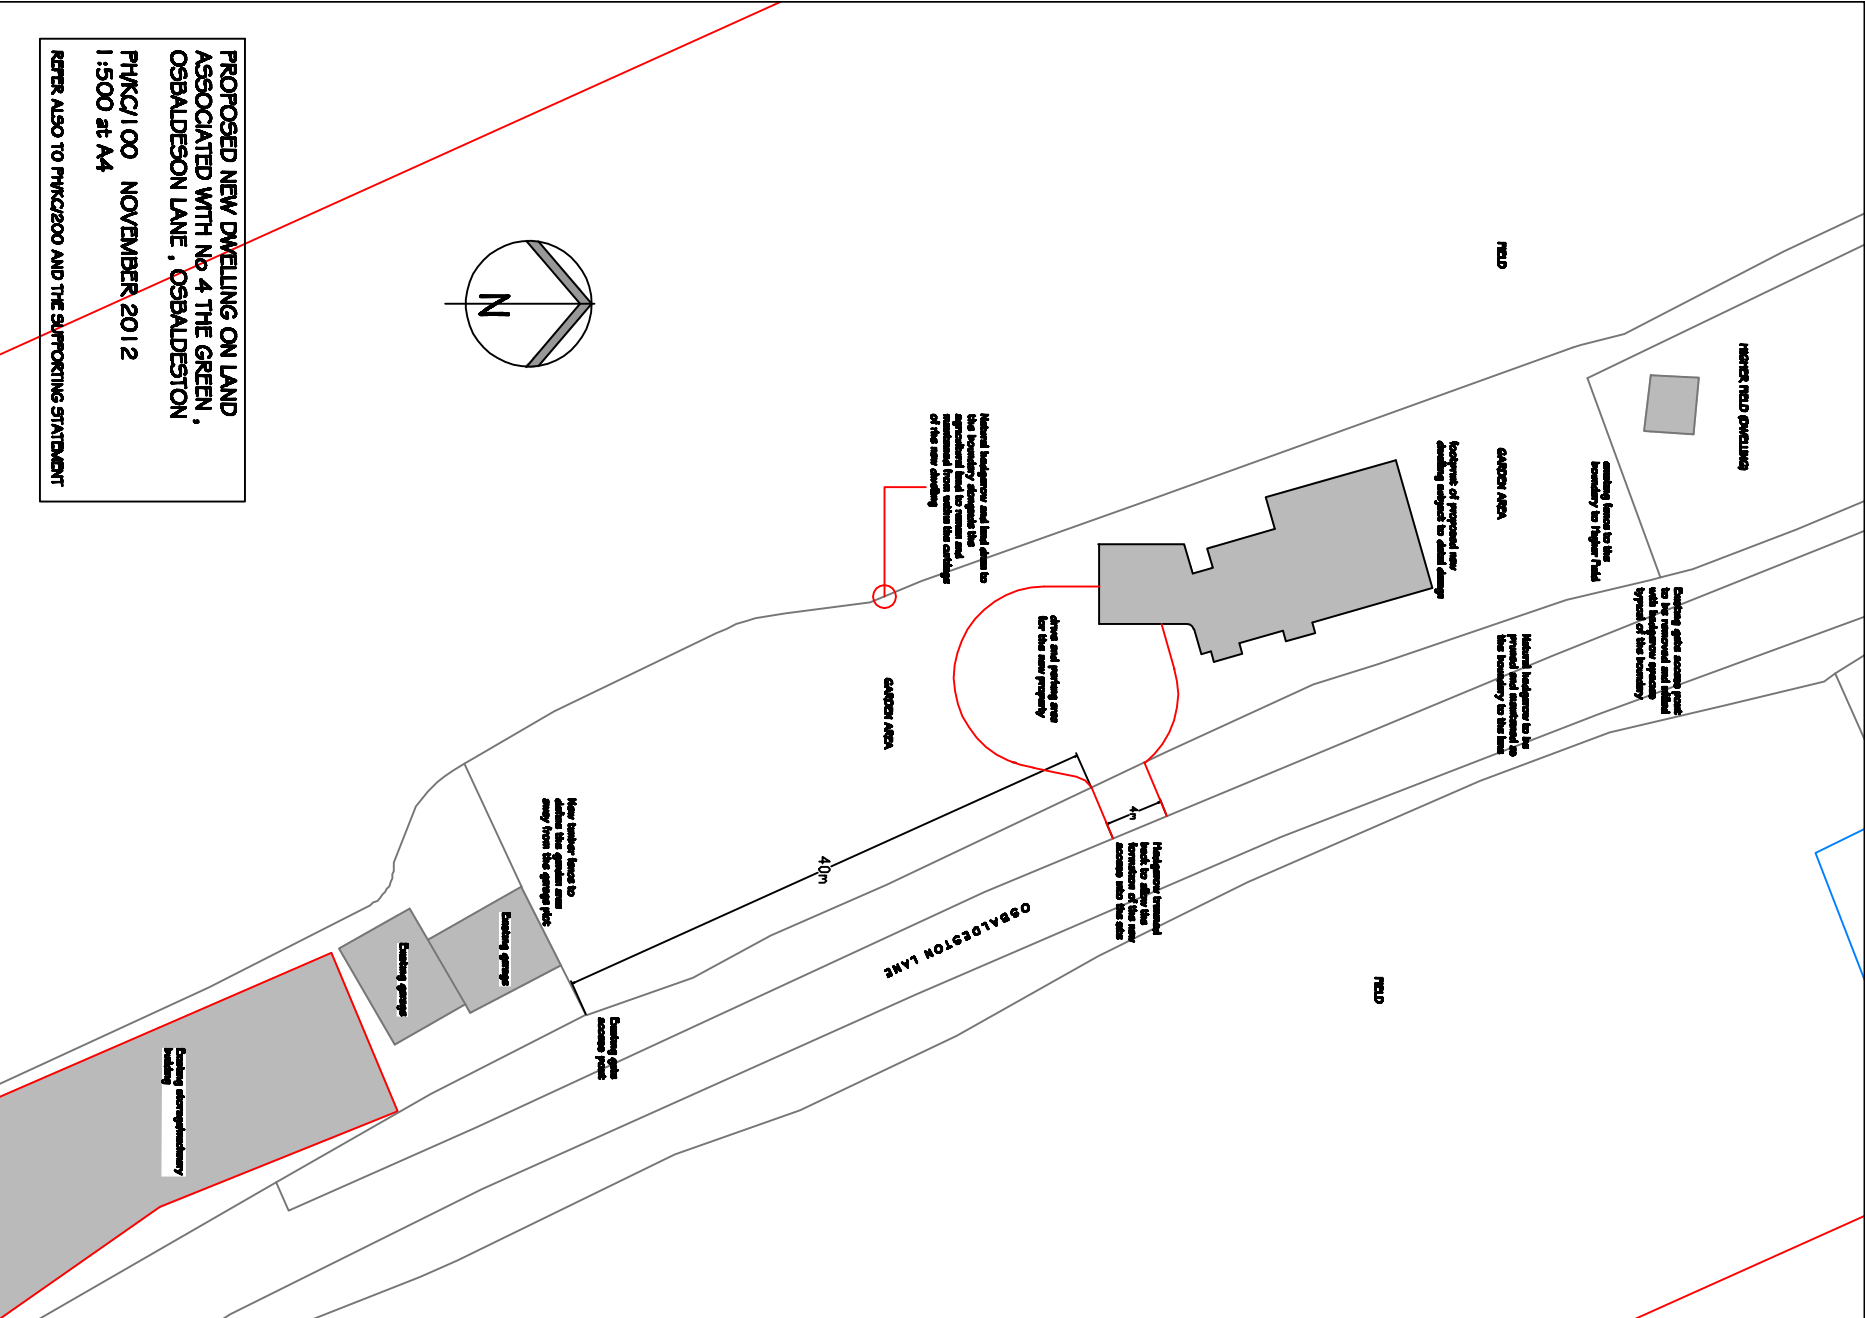

PROPOSED NEW DWELLING ON LAND
ASSOCIATED WITH NO 4 THE GREEN,
OSBALDESTON LANE, OSBALDESTON
PHYK/100 NOVEMBER 2012
1:500 at A4
REFER ALSO TO PHYK/200 AND THE SUPPORTING STATEMENT