




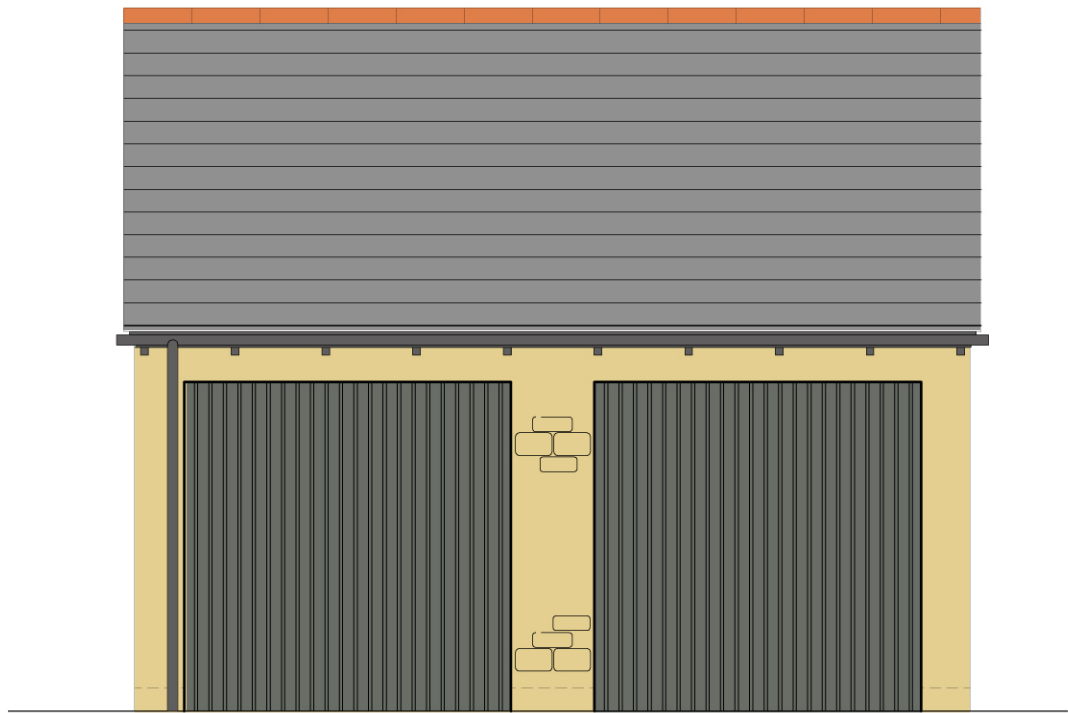


FRONT

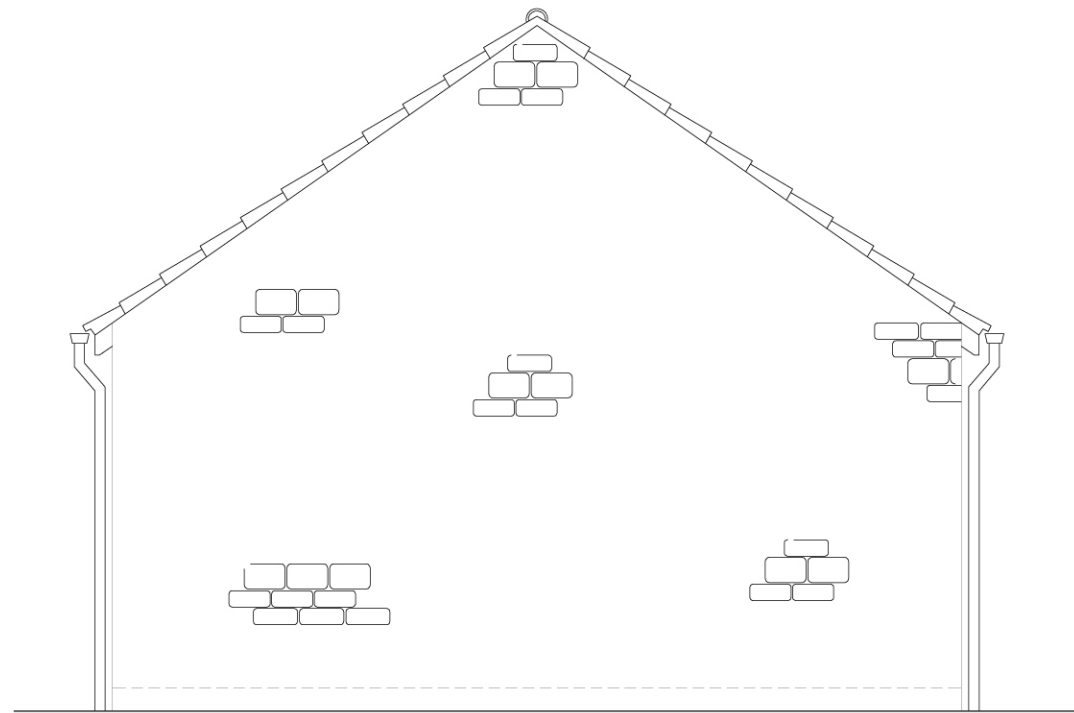

SIDE

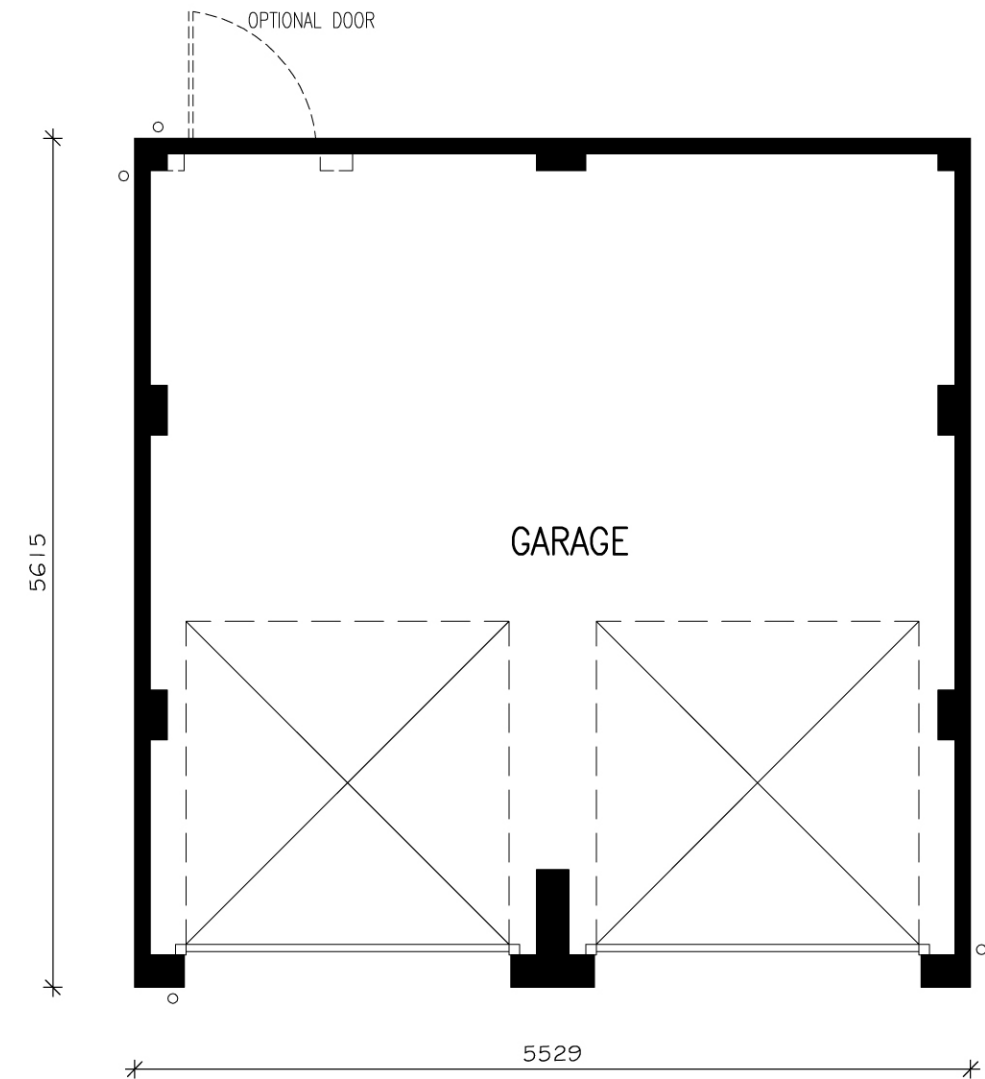

PLAN

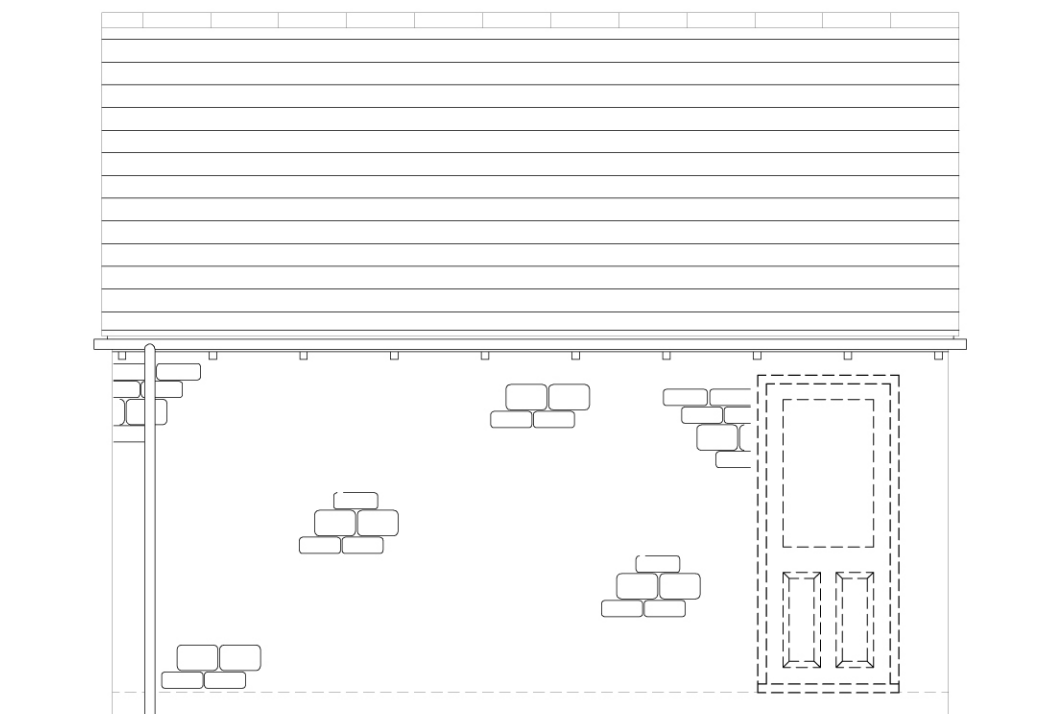

REAR

Revision:	
Project Title:	
Residential Redevelopment	
Address:	
Henthorne Road, Clitheroe.	
Drawing:	
Proposed Double Garage Plans & Elevations - Stone	
Drawing No:	
TW/HR/HT/Gar/4	
Drawn: SB	Date: Date: 18/10/12
Scale: 1:50	Paper Size: A3