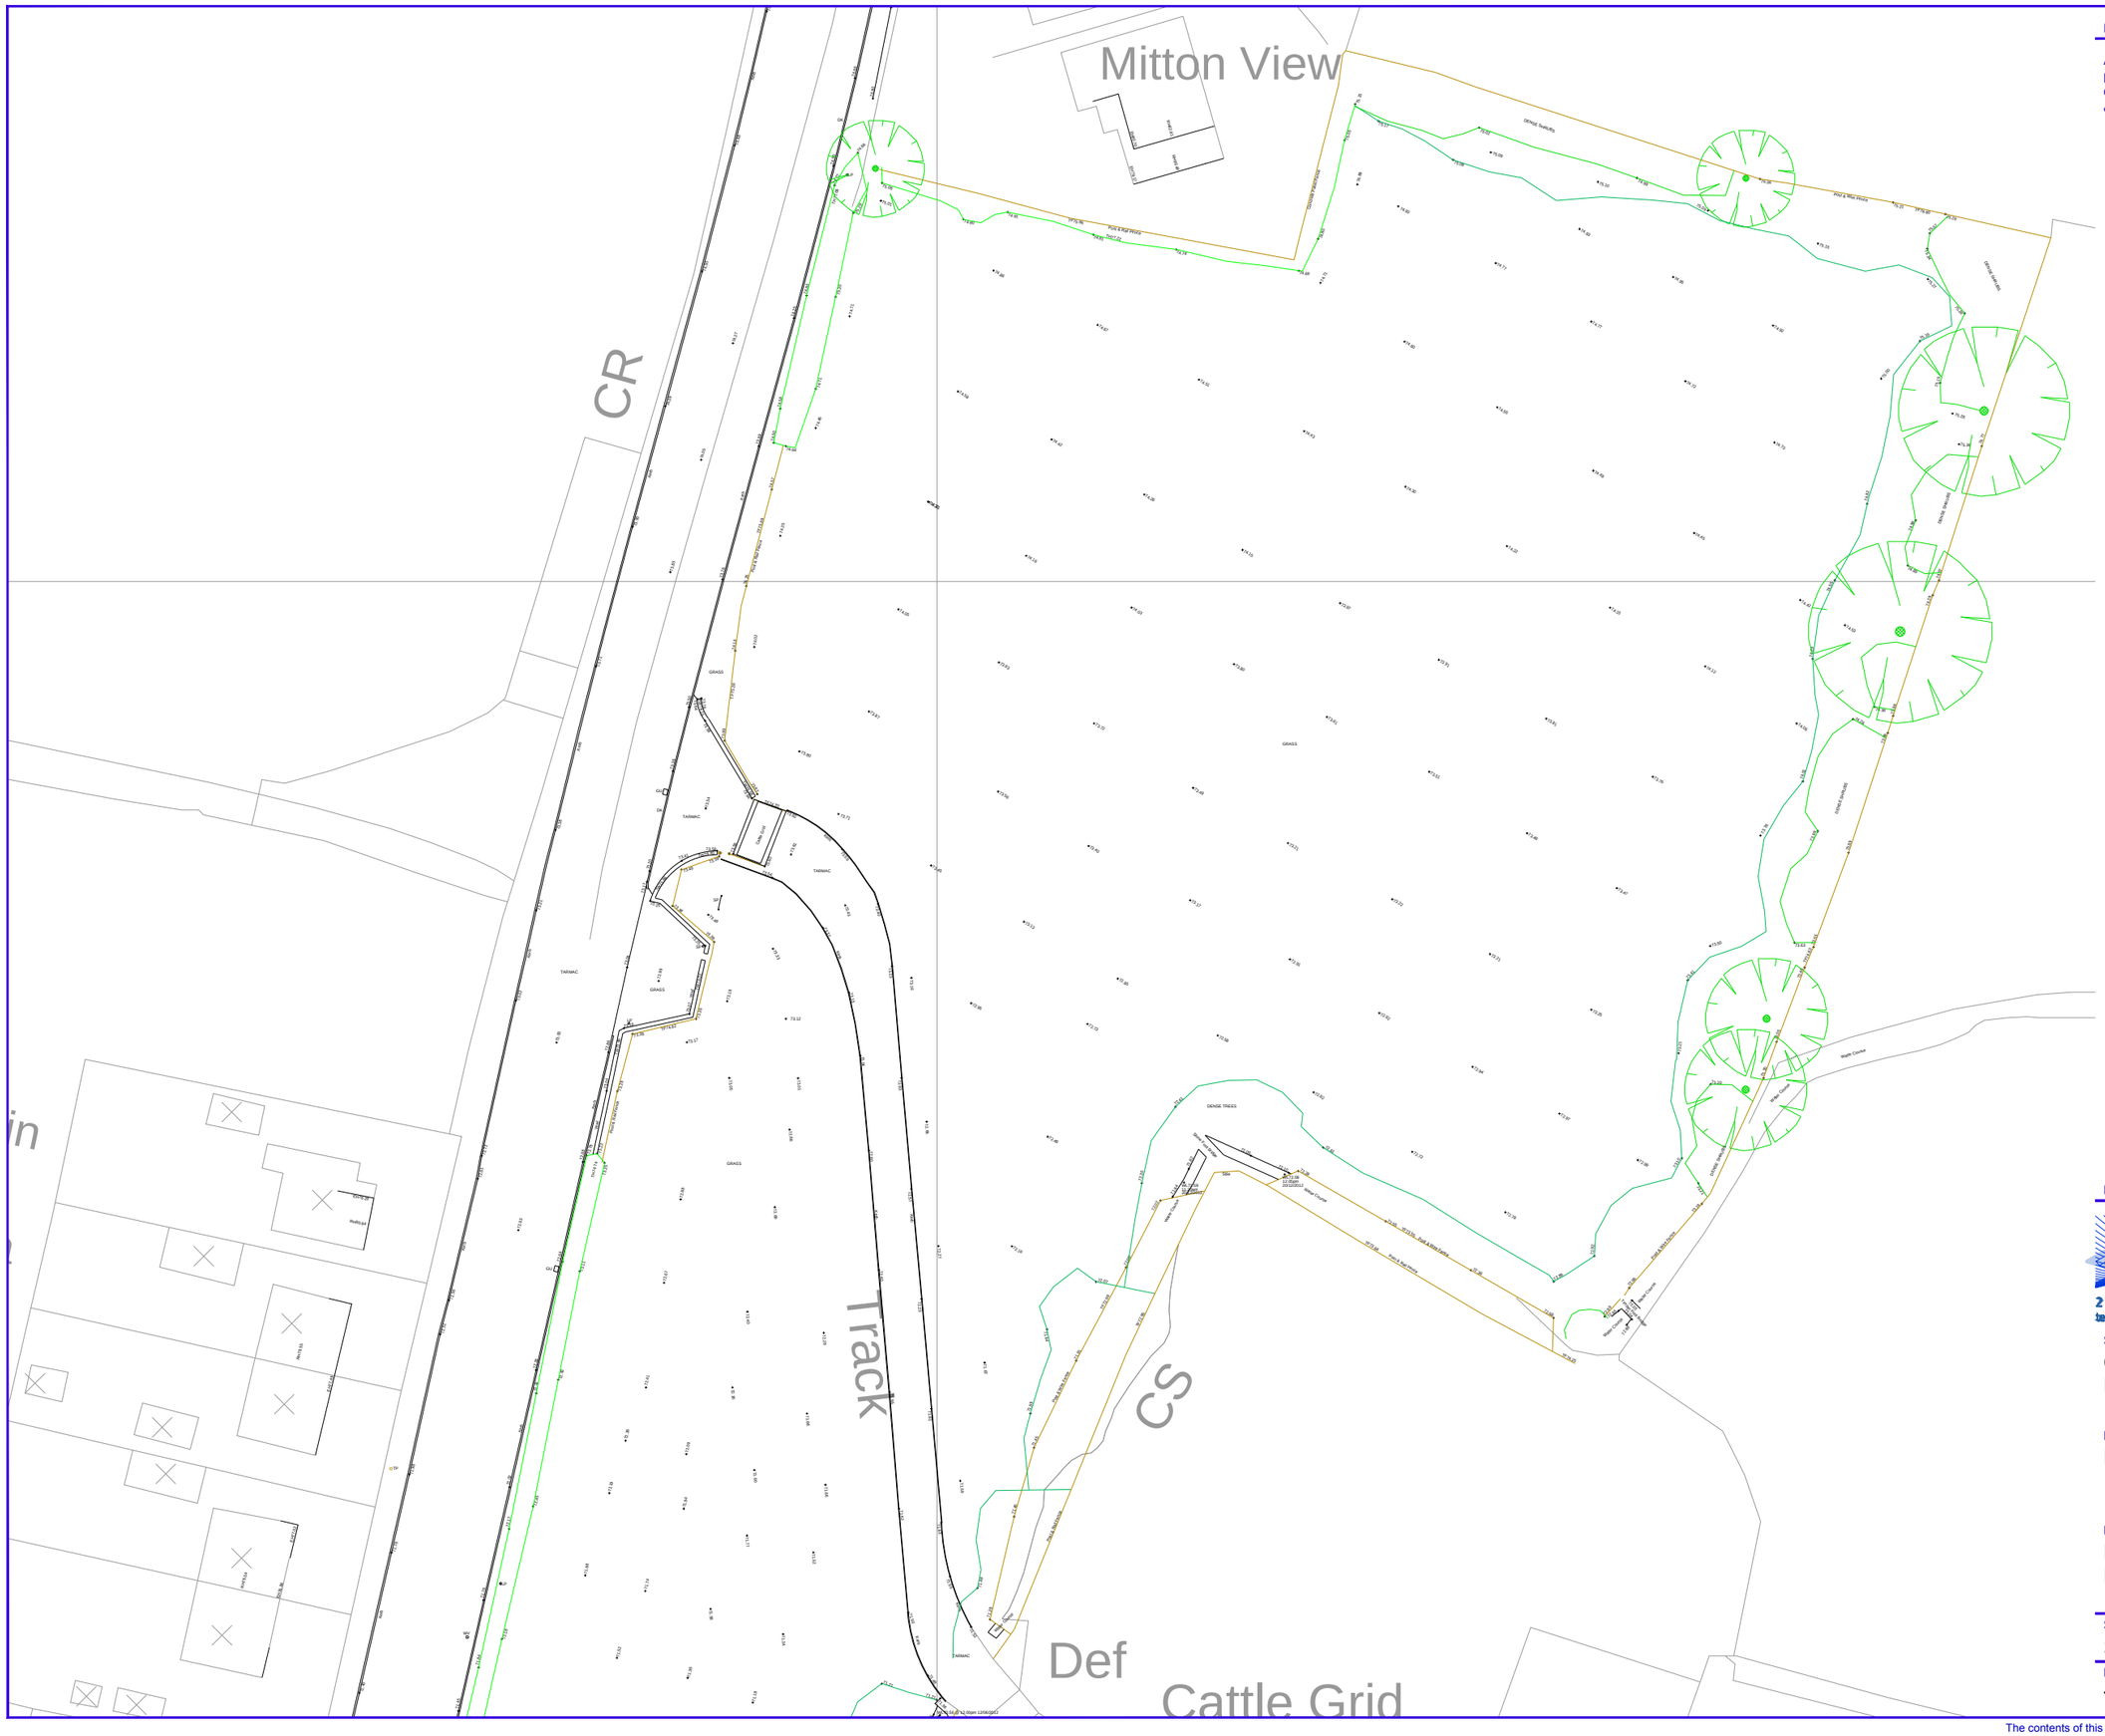

Notes

All Dimensions to be checked on site. Walls shown on plans are not to be assumed to be solid & should be checked for thickness, construction, load bearing capacity & stability.

North

0 2 4 6 8 10 12 14 16 18 20
Metres

ABBREVIATIONS

Rev. 0 Description. Issued

TriCAD Solutions Ltd.
2 Berkshire Close | Wilpshire | Blackburn | Lancashire | BB1 9NG
tel 01254 614055 fax 01254 209754 e-mail sales@tricadsolutions.co.uk

Site Address
Clitheroe Road
Barrow

Project Description
Proposed New Dwellings

Drawing Title
Existing Site
Layout

Scale	Date	Drawn By
1:500@A3	13/02/2013	AD

Drawing Number
TRI-0953-02

The contents of this drawing and entities used are copyright TriCAD Solutions Ltd 2010 ©