



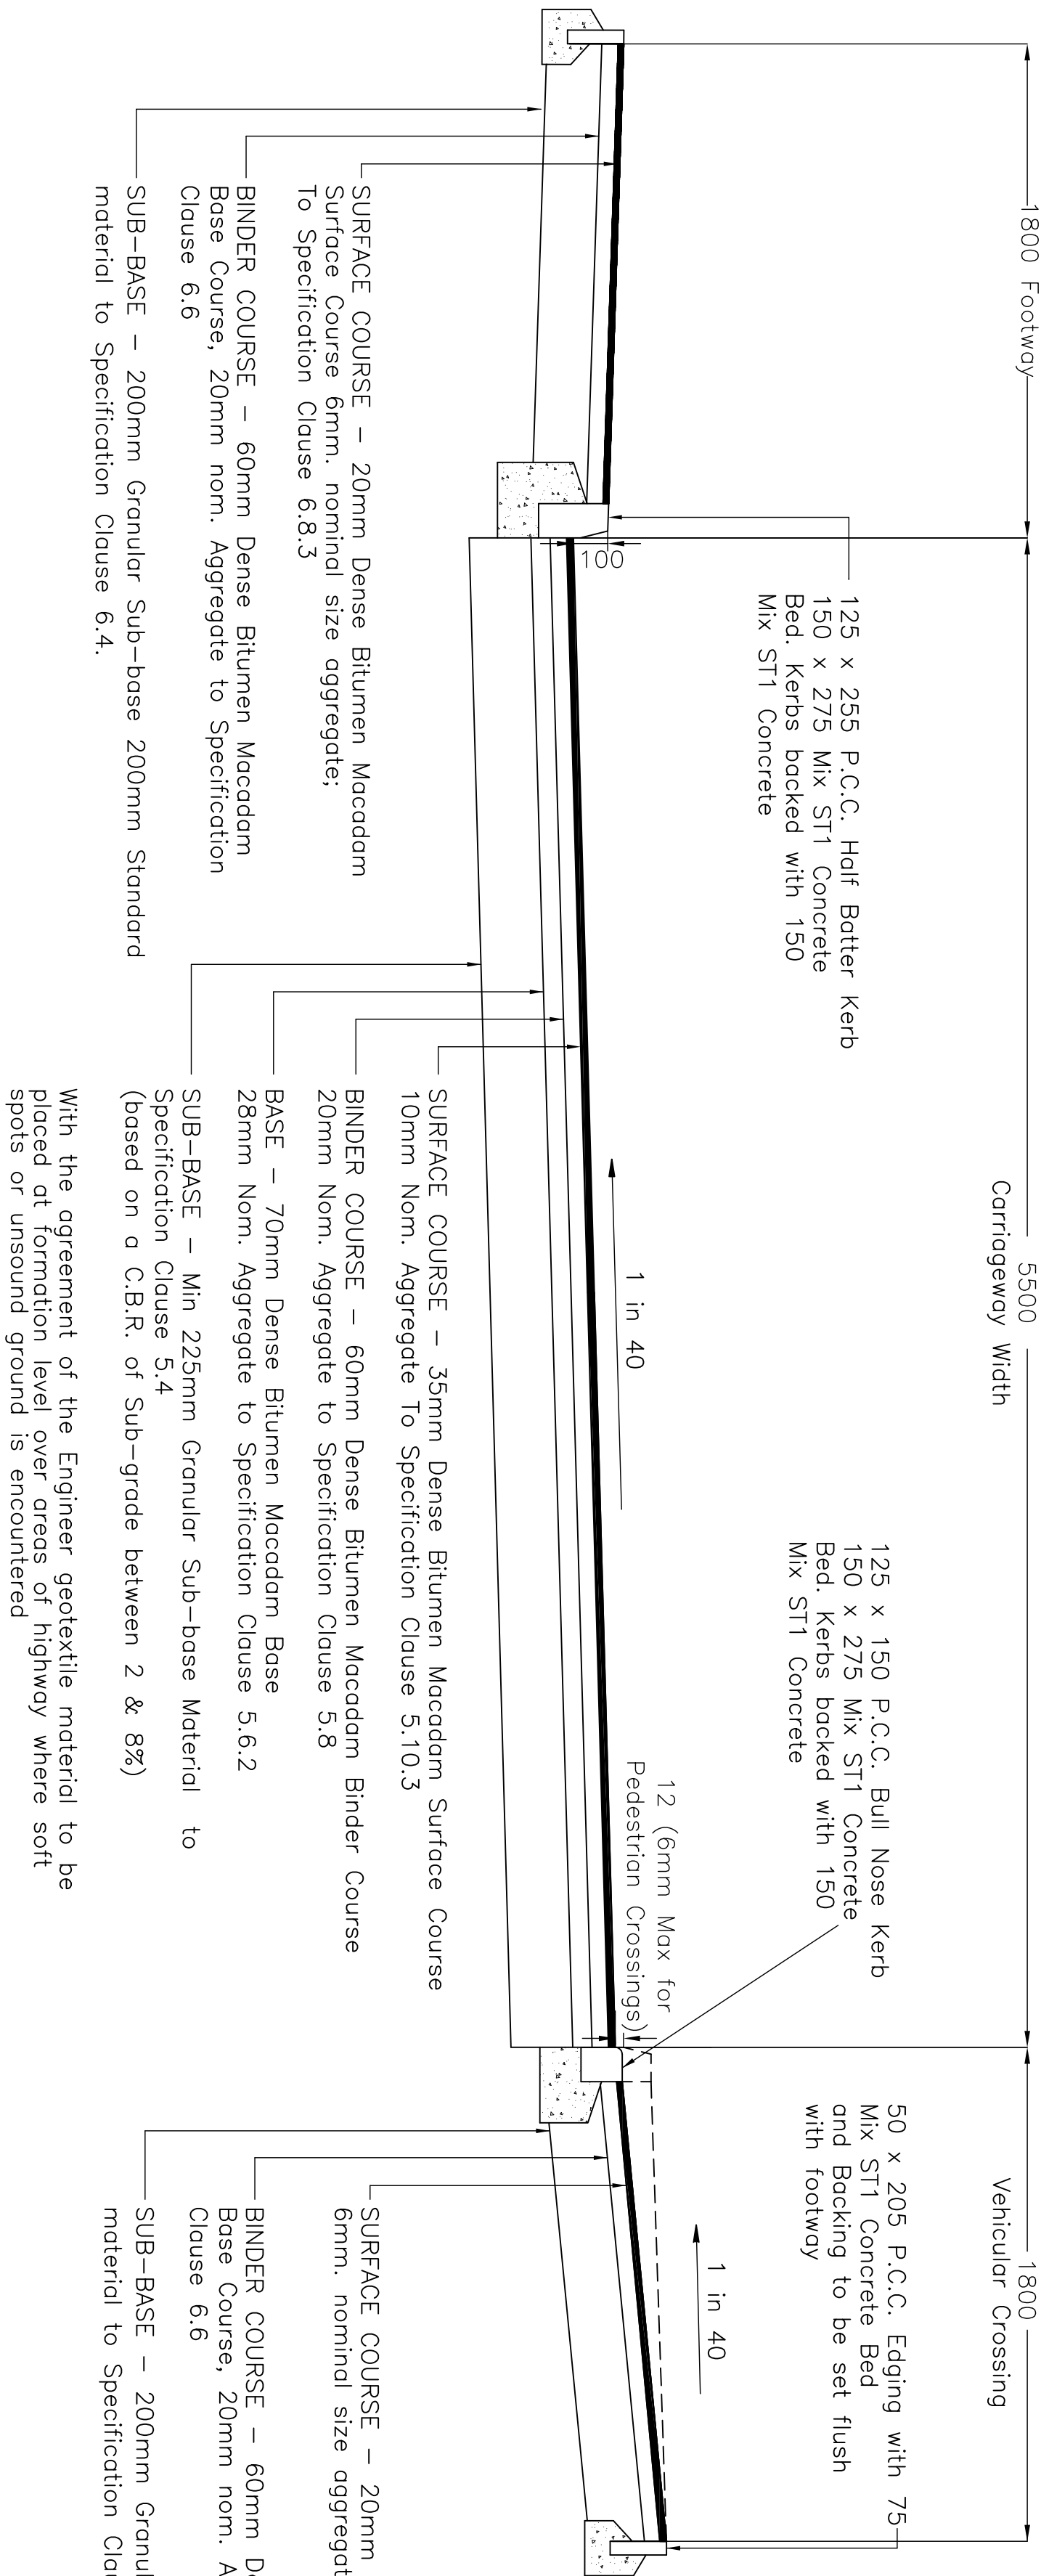


COLLECTOR ROAD DETAIL

SCALE 1:20

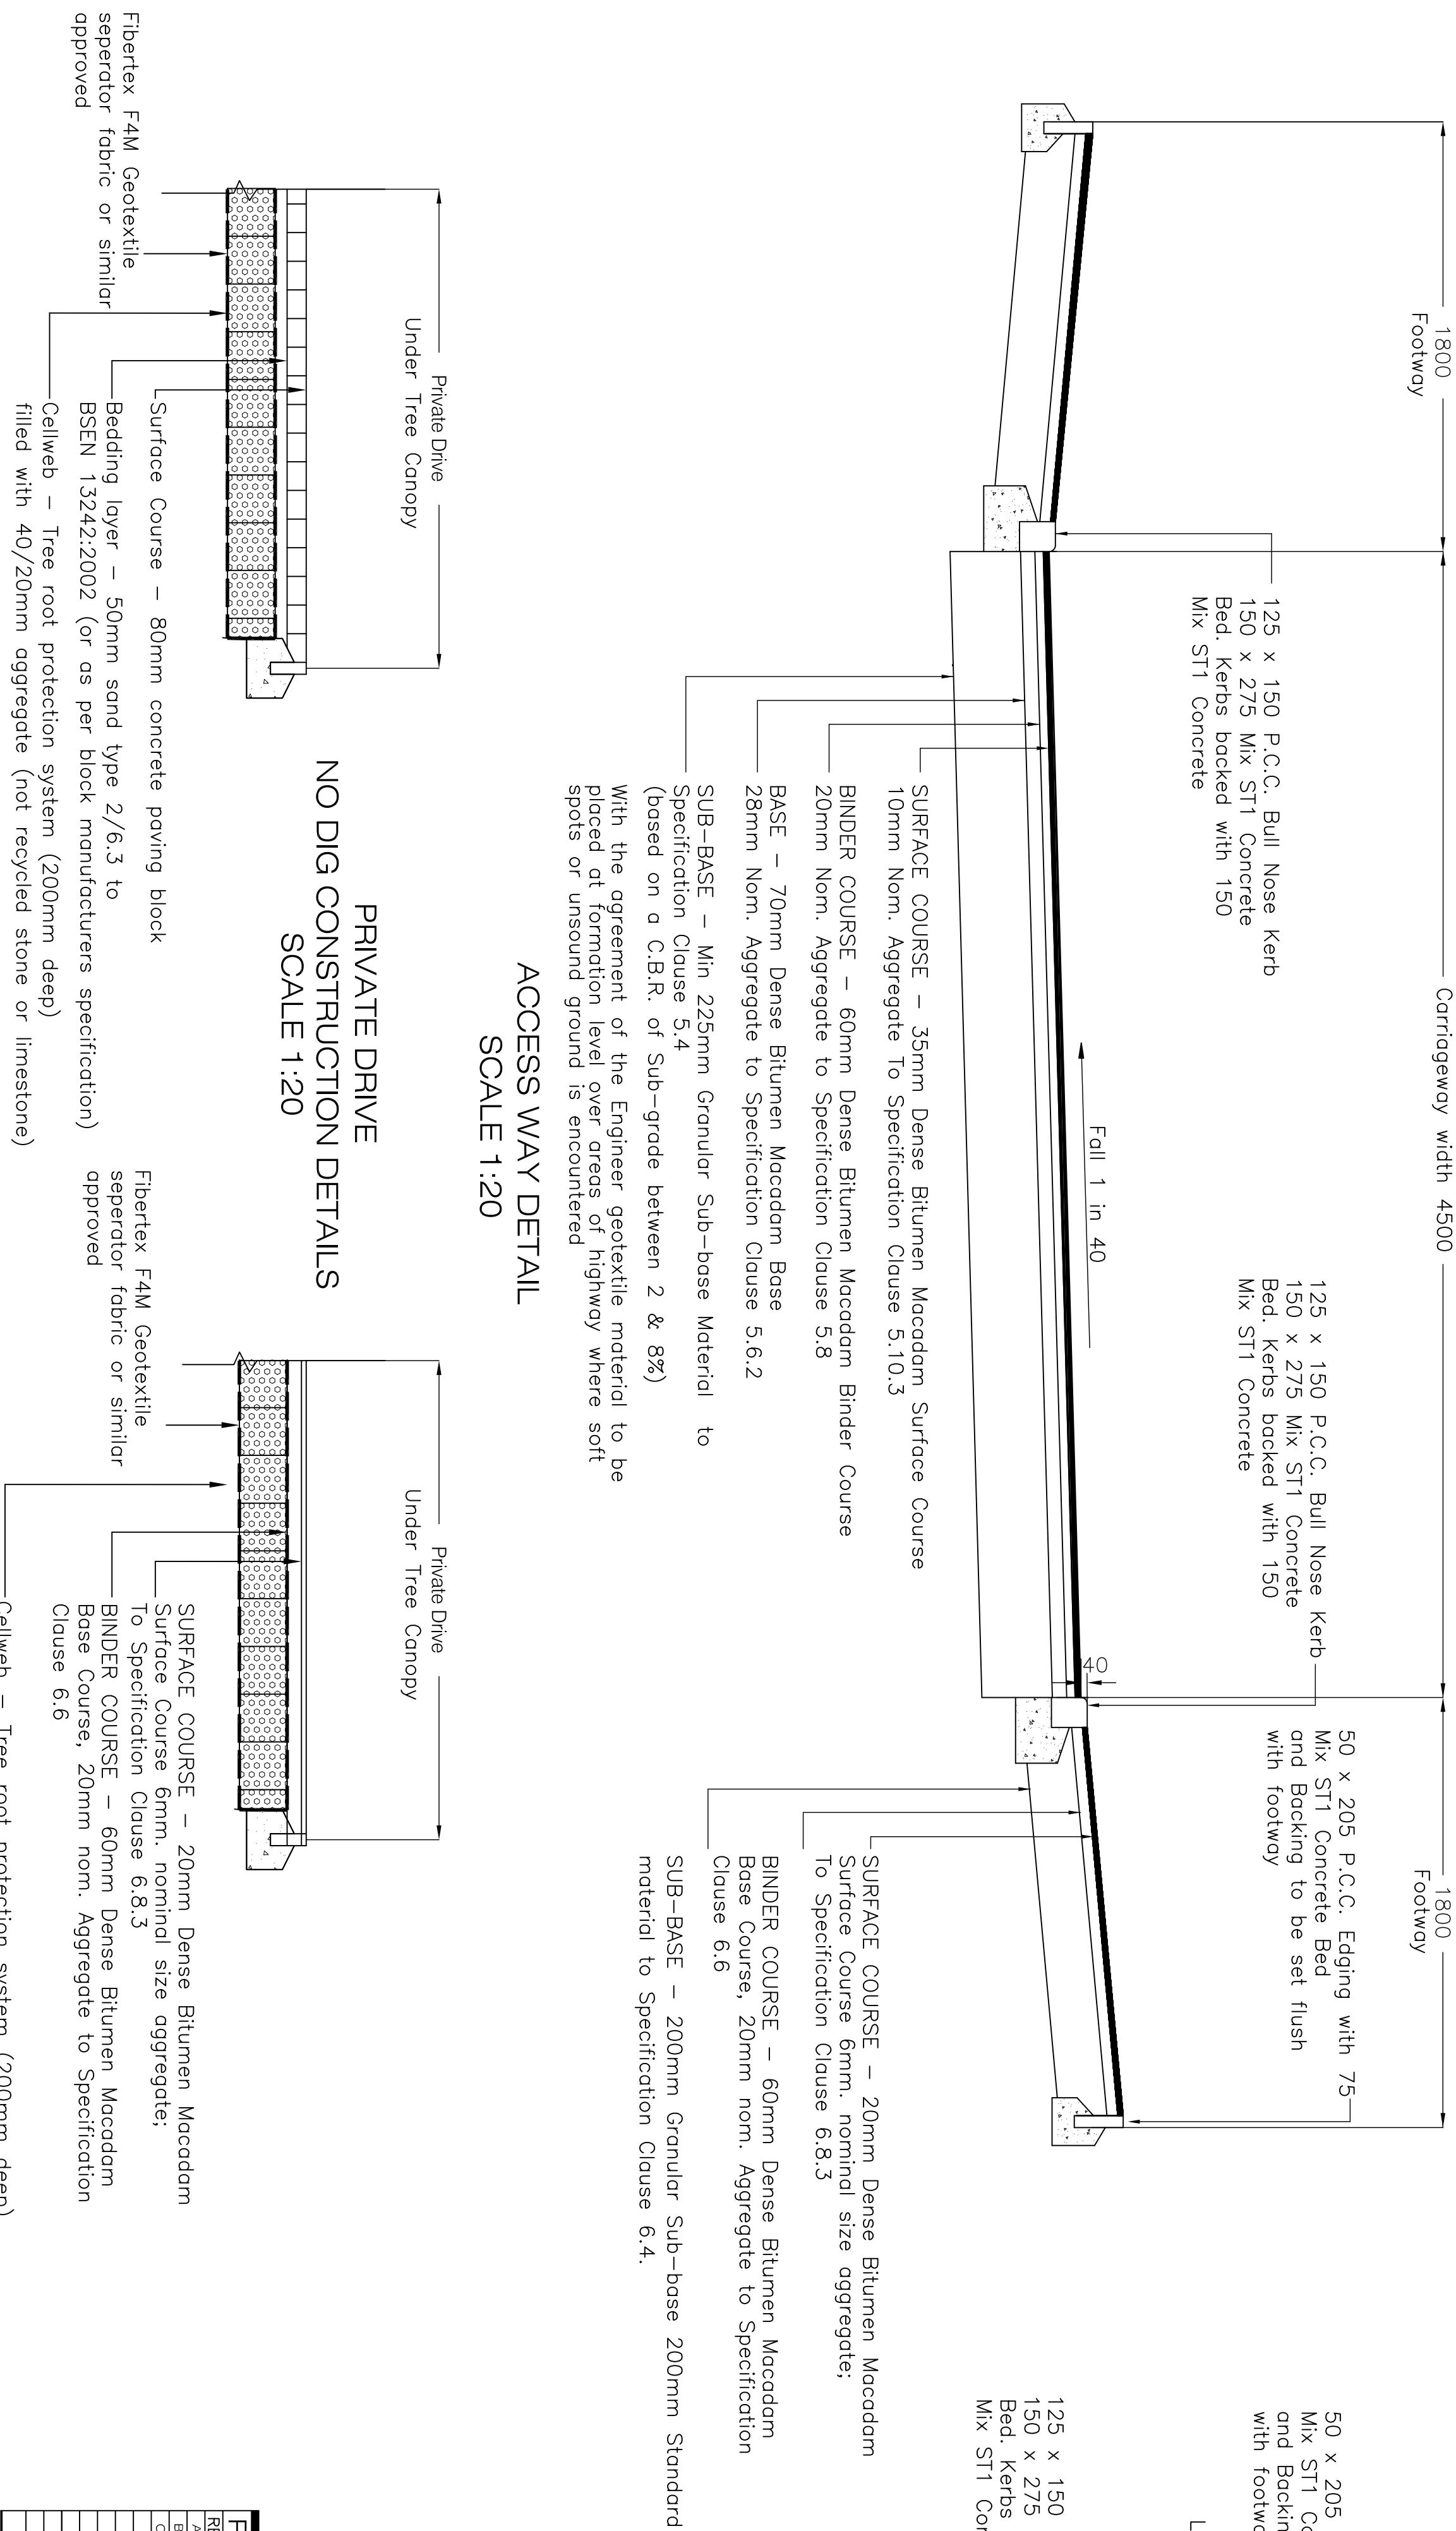

ACCESS WAY DETAIL

SCALE 1:20

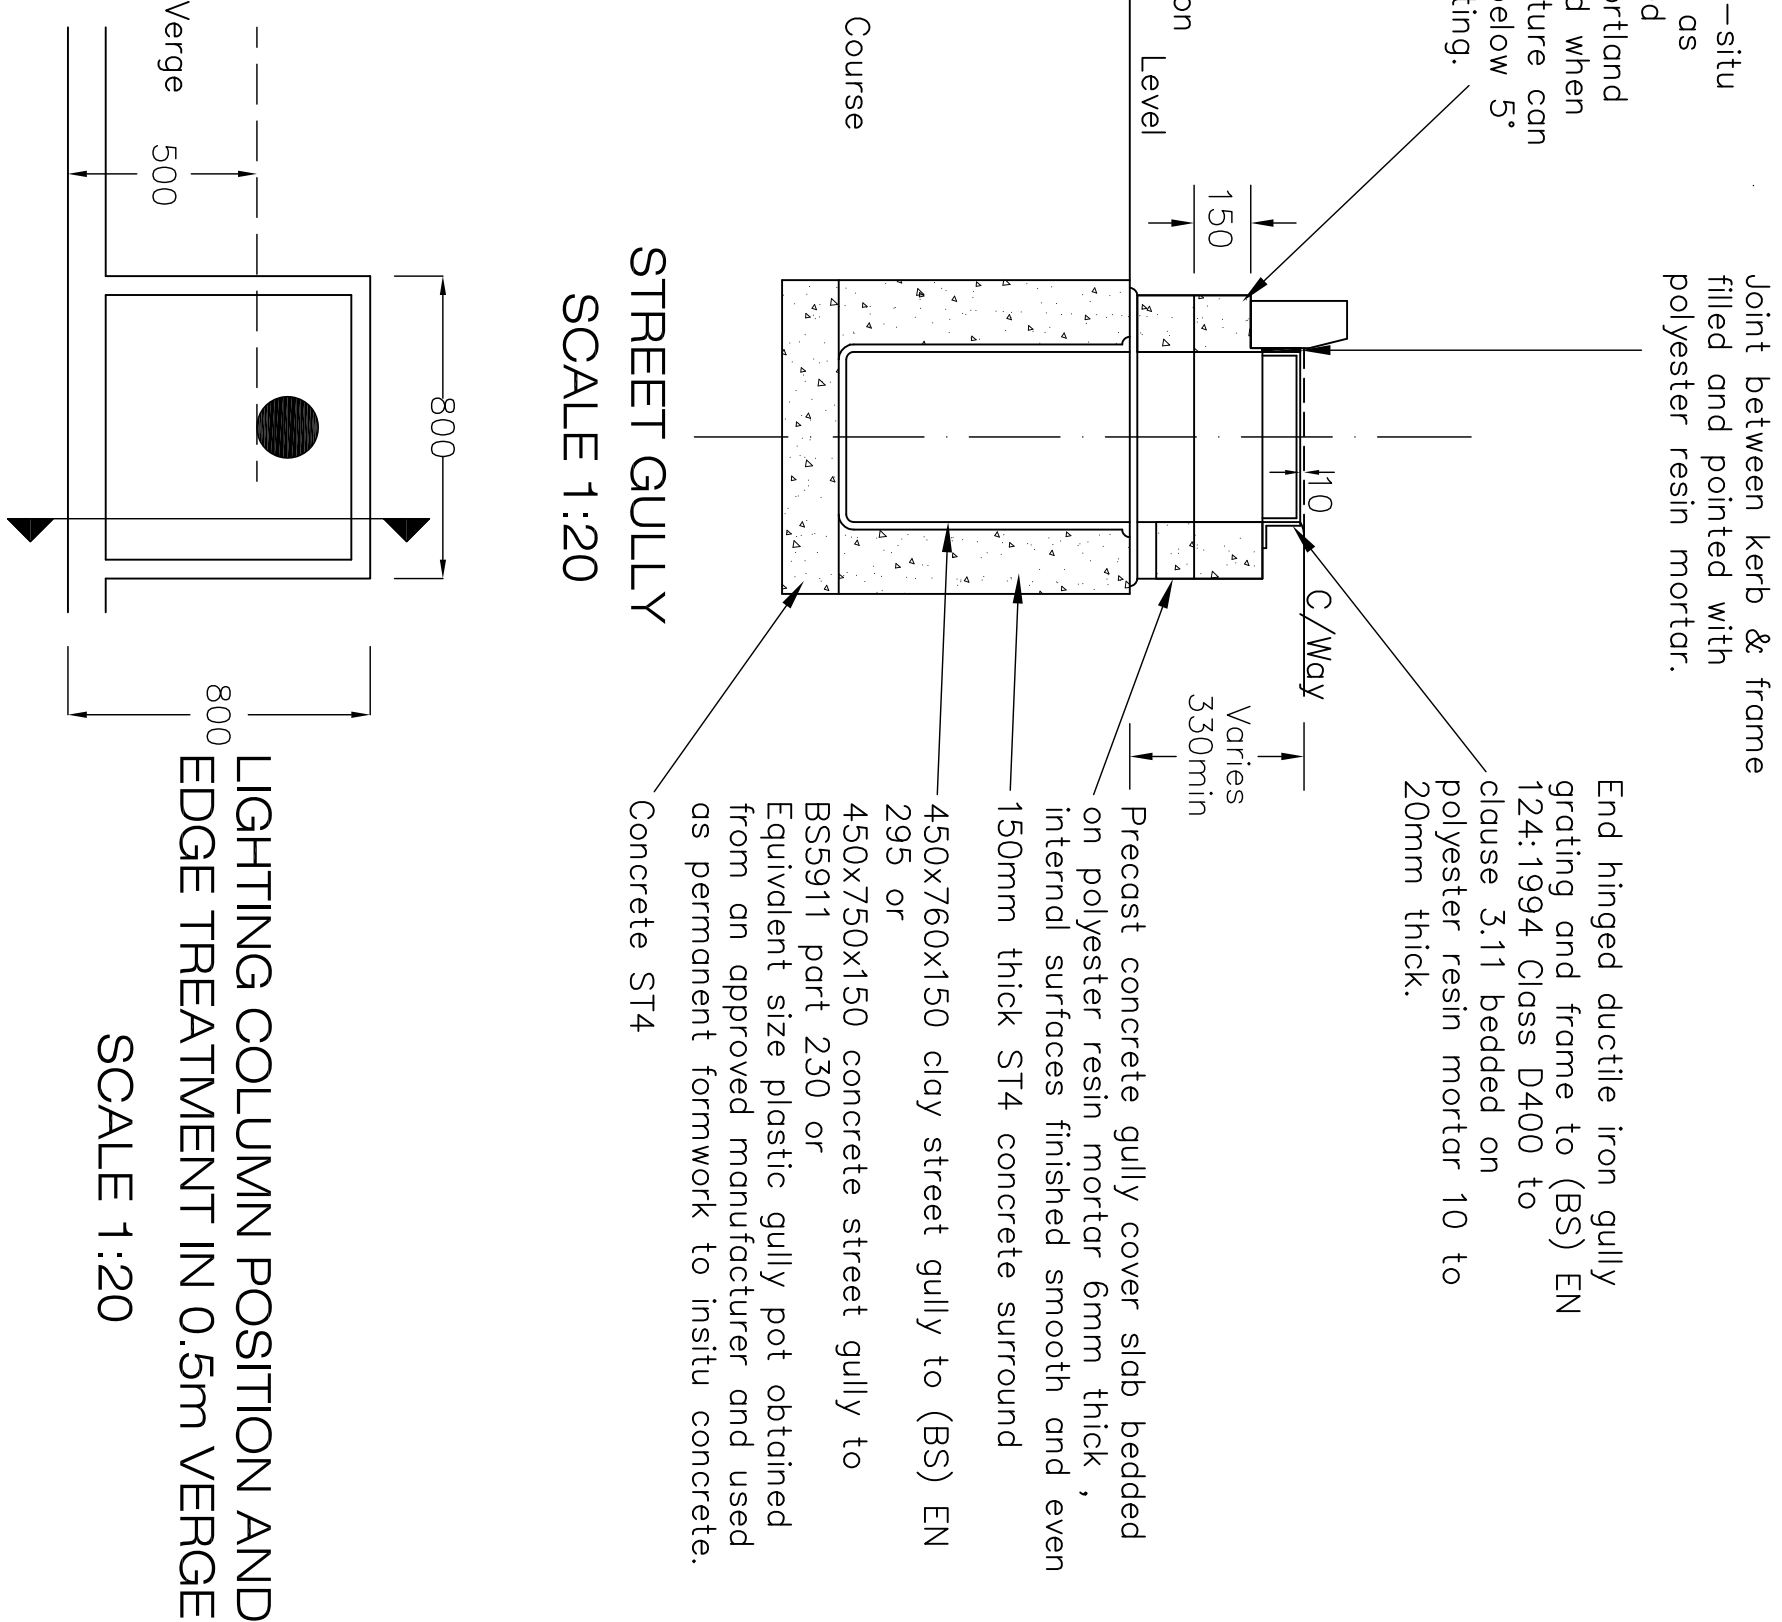

STREET GULLY

SCALE 1:20

REVISIONS		
REV.	DATE	INT. DETAILS
A	05.03.12	JCM No dig details added.
B	26.03.12	JCM Further info. turned into detail
C	03.03.12	JCM Preliminary removed

- All dimensions are in millimetres unless otherwise shown
- All highway works shall be in accordance with the L.C.C. Specification for Construction of Estate Roads
- Fumble strip to be laid after finished wearing course has been laid ie wearing course has to be cut out and rumble strip laid into road construction
- Gully connections to be clay pipes, plastic ultra rib pipes are not to be used.

NOTES

Client	Project	Drawn	Checked By	Drawing No.	Revision
Howland Homes	Dilworth Lane Longridge	JCM	SPH	3891/4/1	C
Title: Typical Highway Details (1 of 2)					
3 Wexley Court, Manchester M20 2NU Tel: 0161 703 5801 Fax: 0161 702 5276 www.bellshill.co.uk					
EDMURGH BELSHILL					

Original Size	Copyright Acknowledgement	Drawn	Checked By	Drawing No.	Revision
A1	© Crown Copyright License No. AL100117966	JCM	SPH	3891/4/1	C
13.01.12			1:20		