

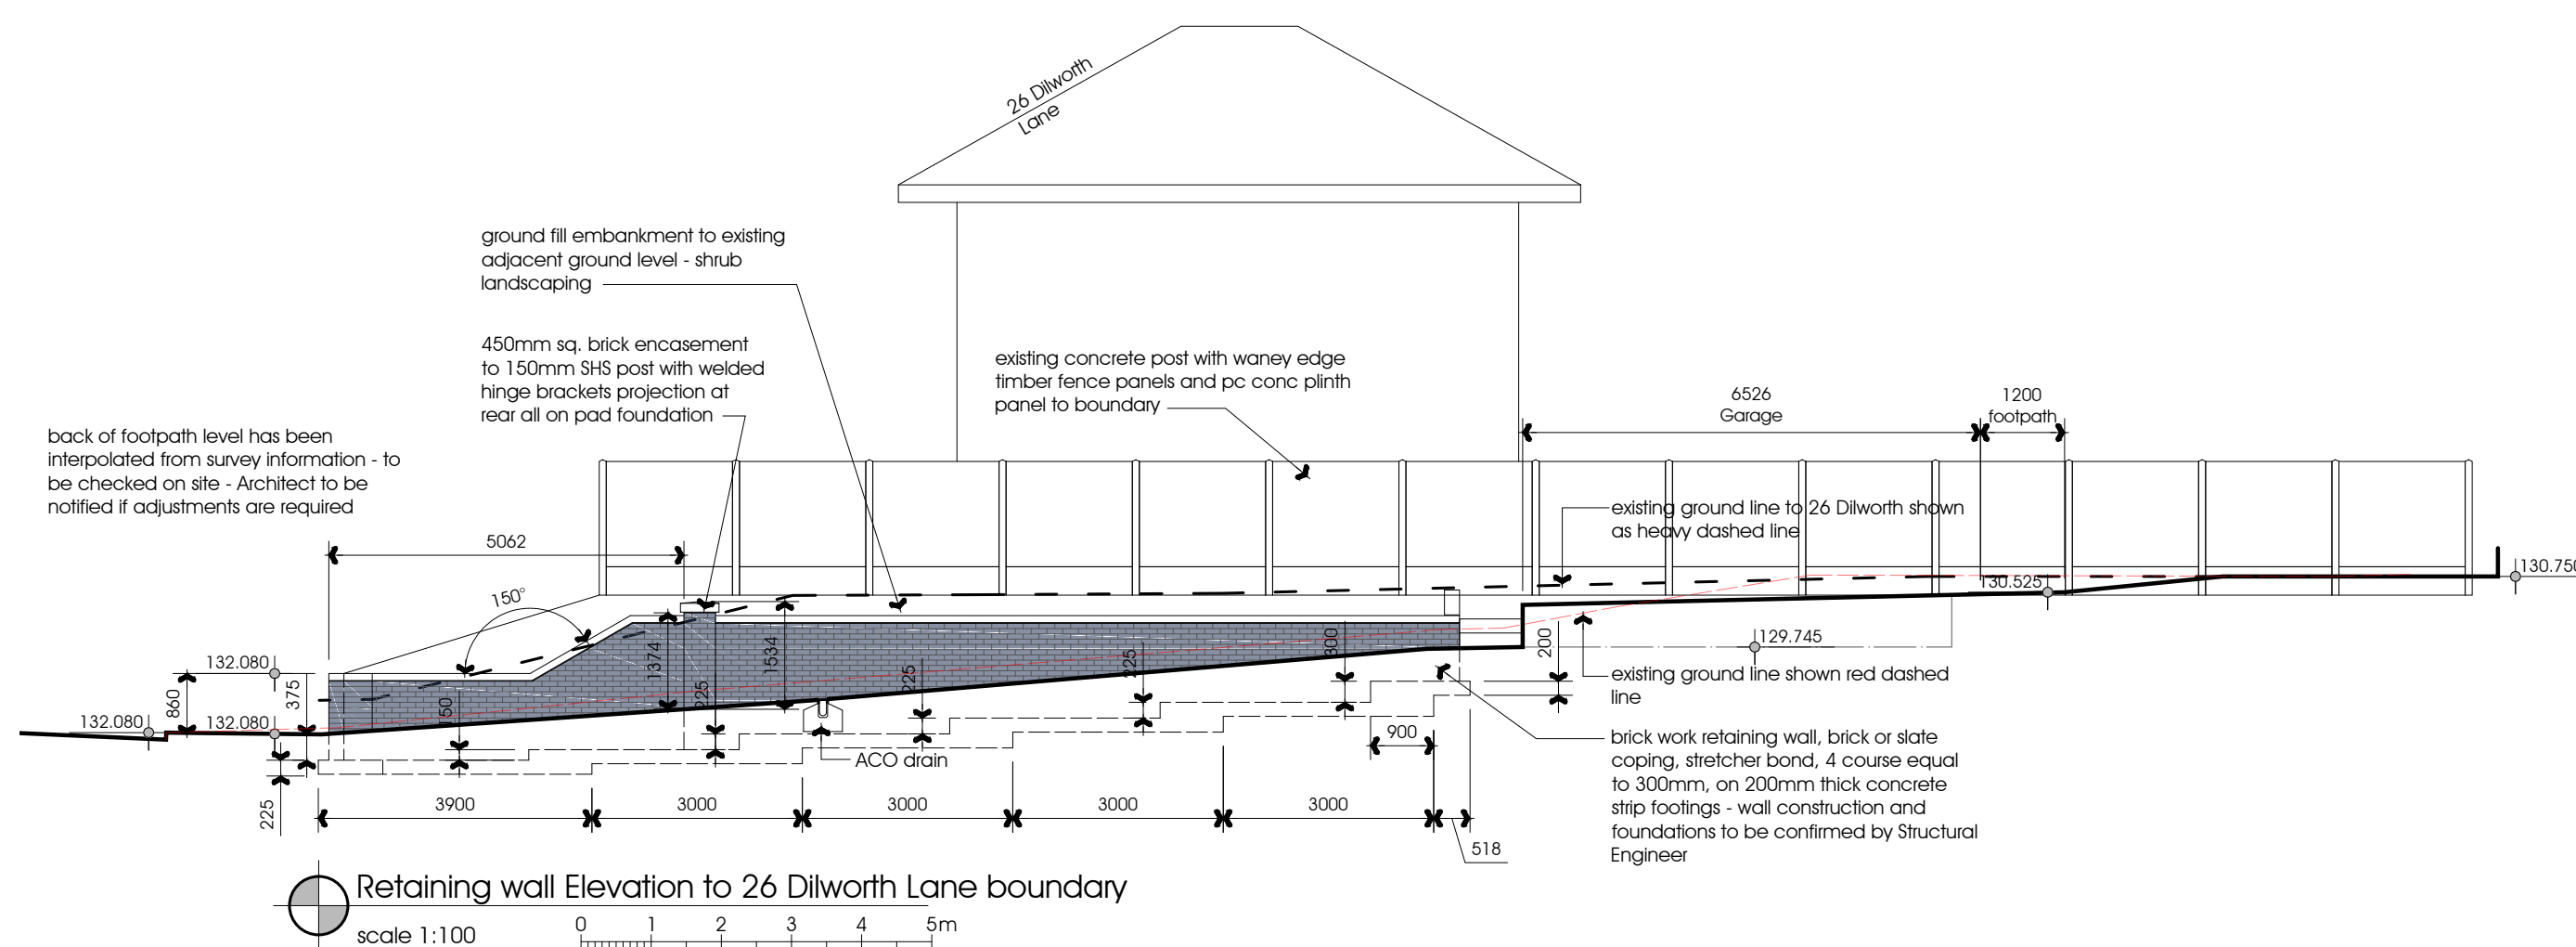
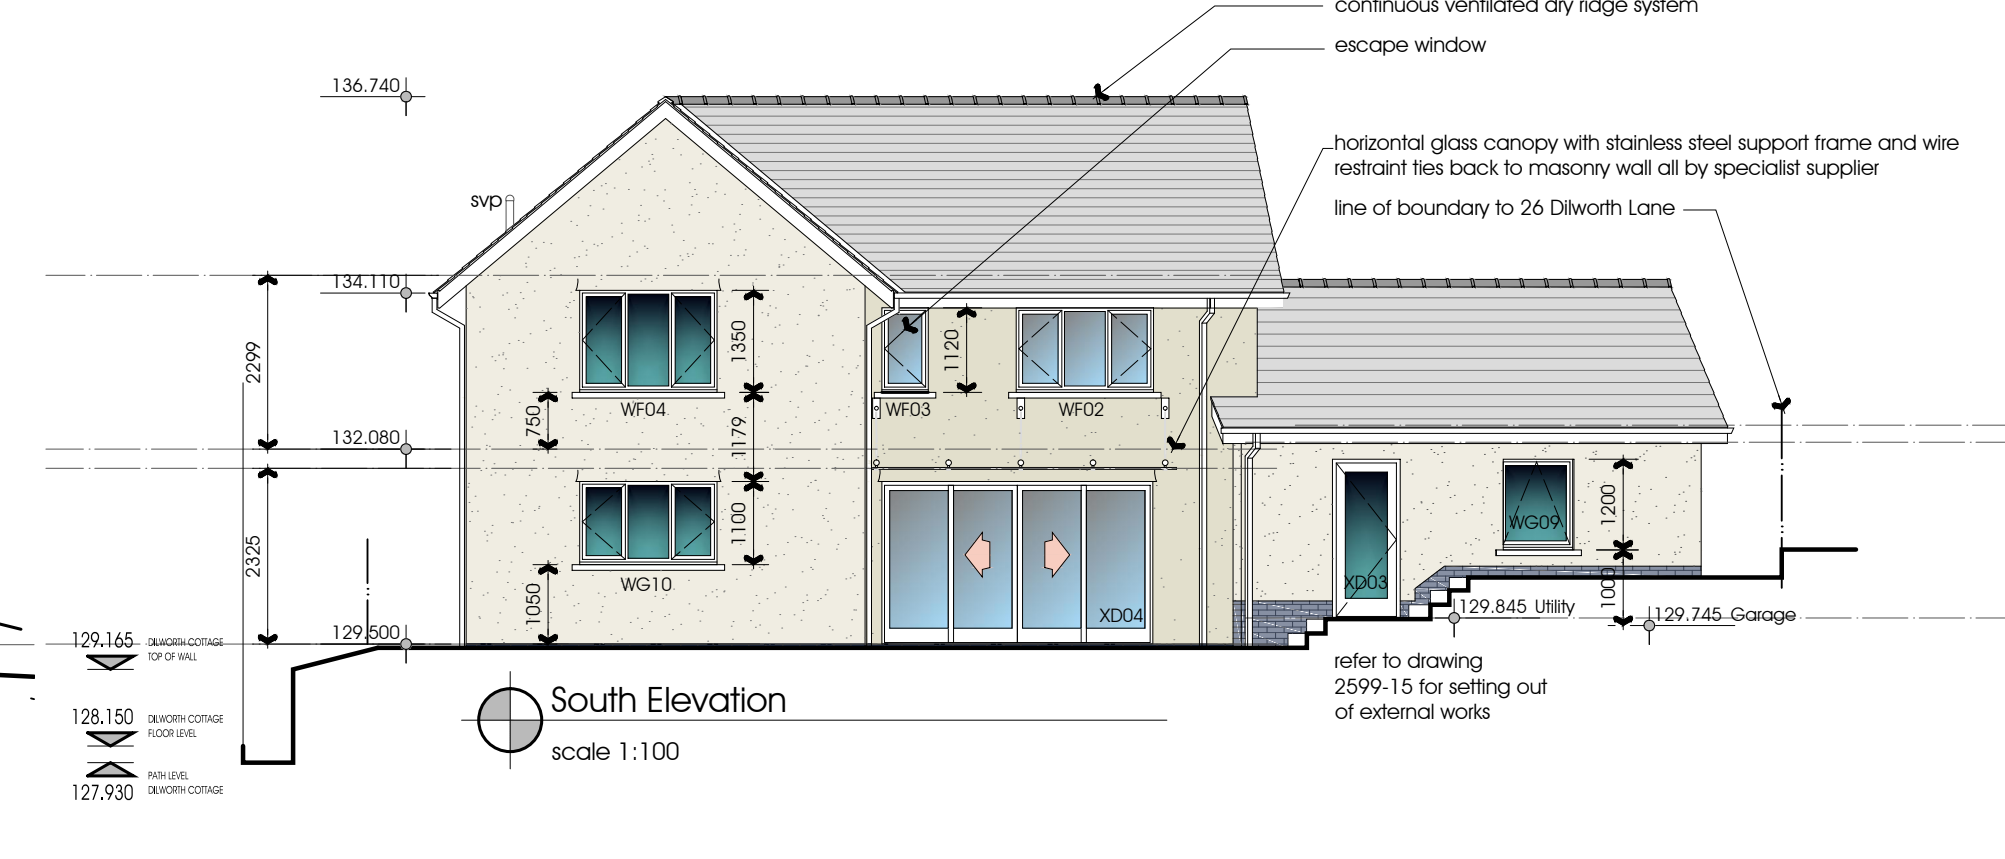
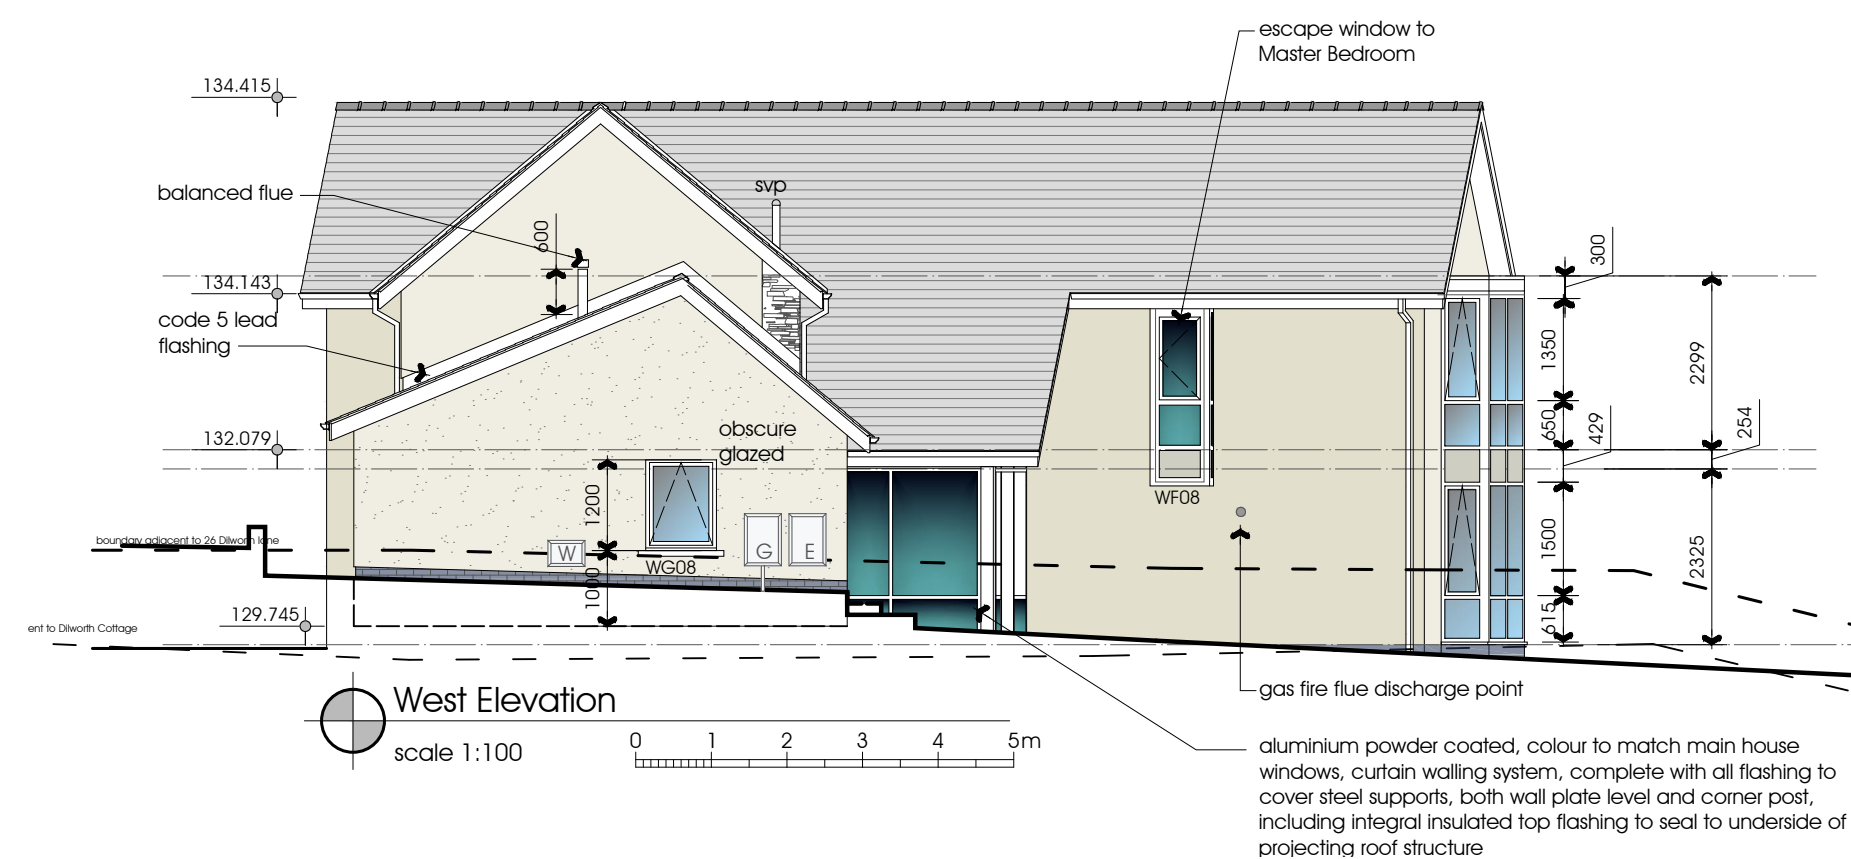


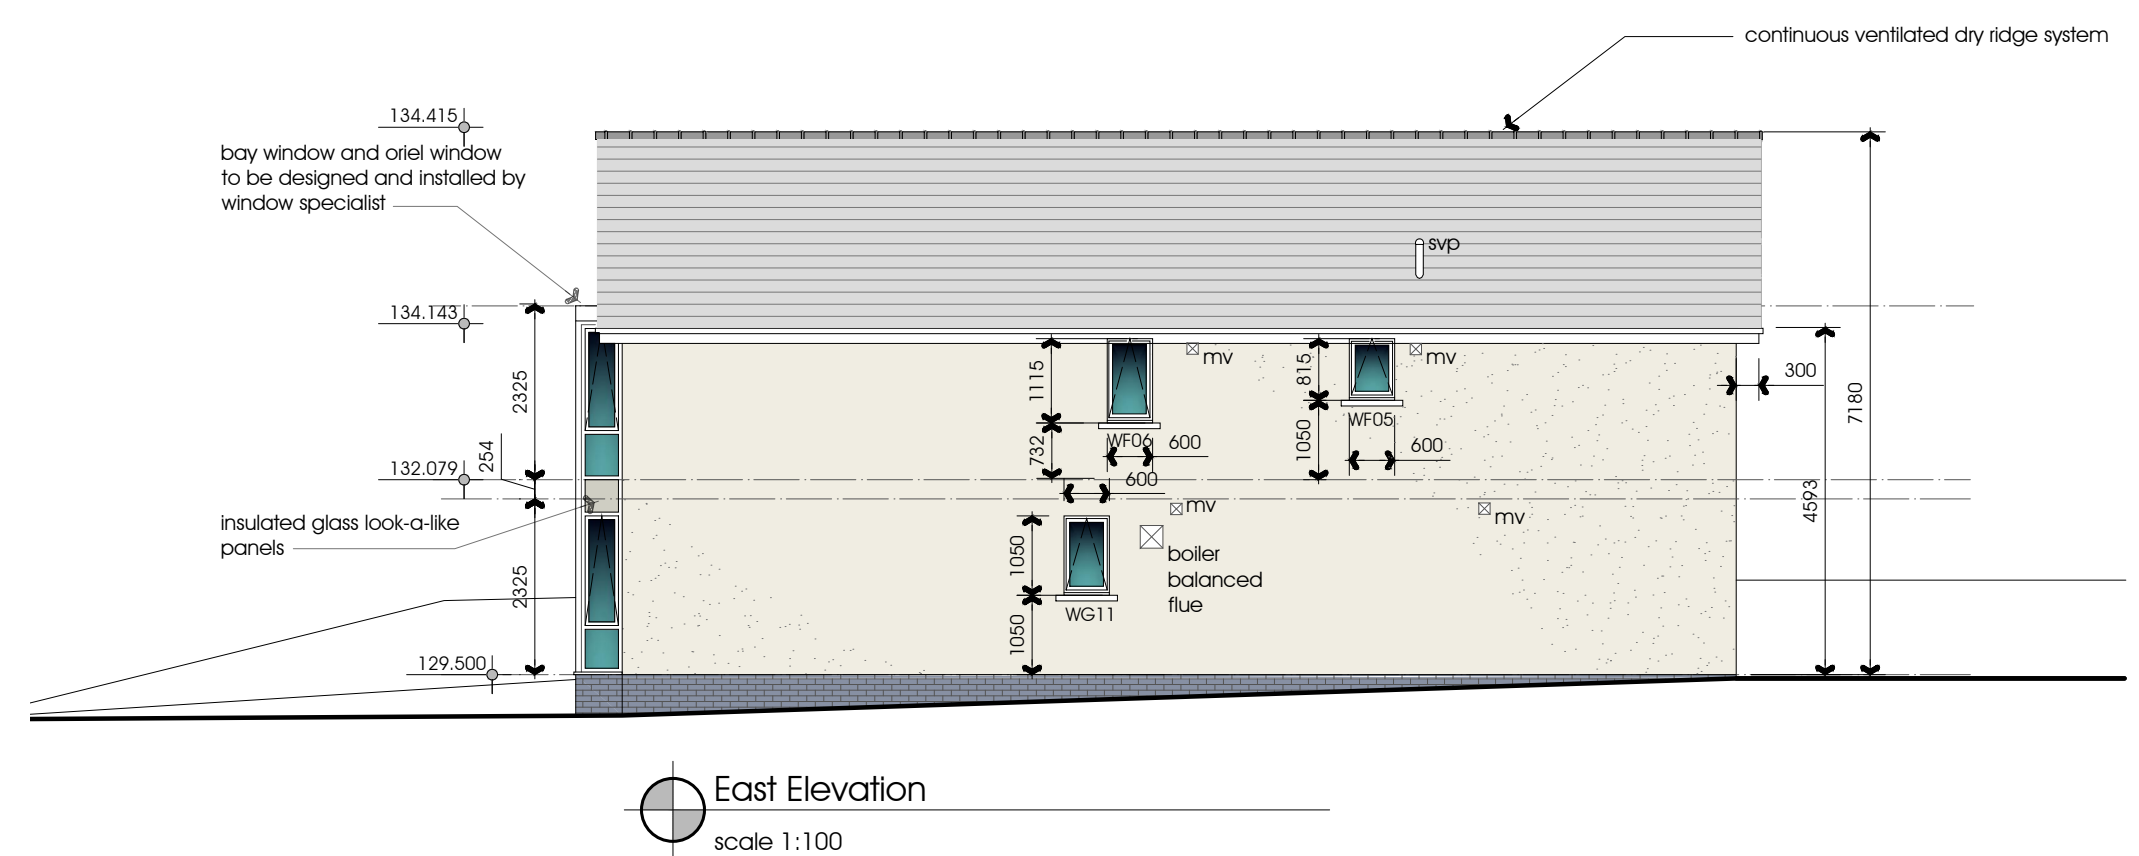

PGB Architectural Services LTD

Lily Cottage
12 Glen Avenue
Knowle Green
Preston
PR3 2ZQ

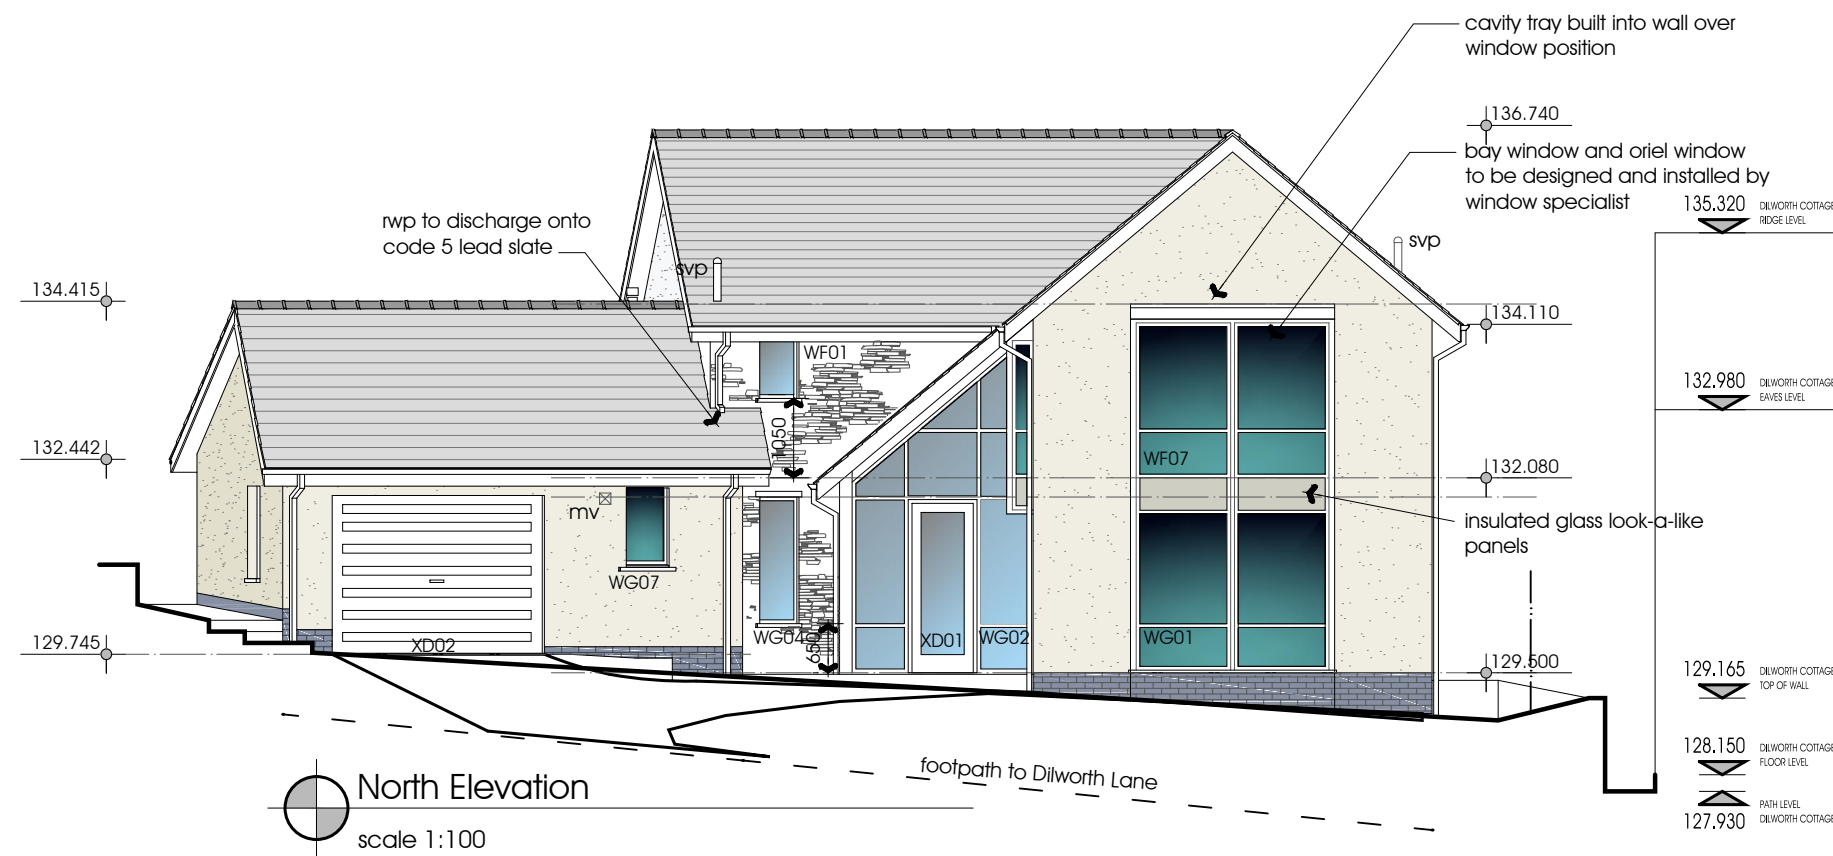

CLIENT
Mr & Mrs Clegg

PAPER SIZE
DATE

PROJECT
Proposed New Dwelling
Dilworth lane
Longridge

JOB NO. 2599
SCALE 1:100

DRAWING TITLE
Elevations

DRAWING NO. 13
REVISION A

m. 07866 366565 t. 01254 820092 e. info@pgb-arch.com

