


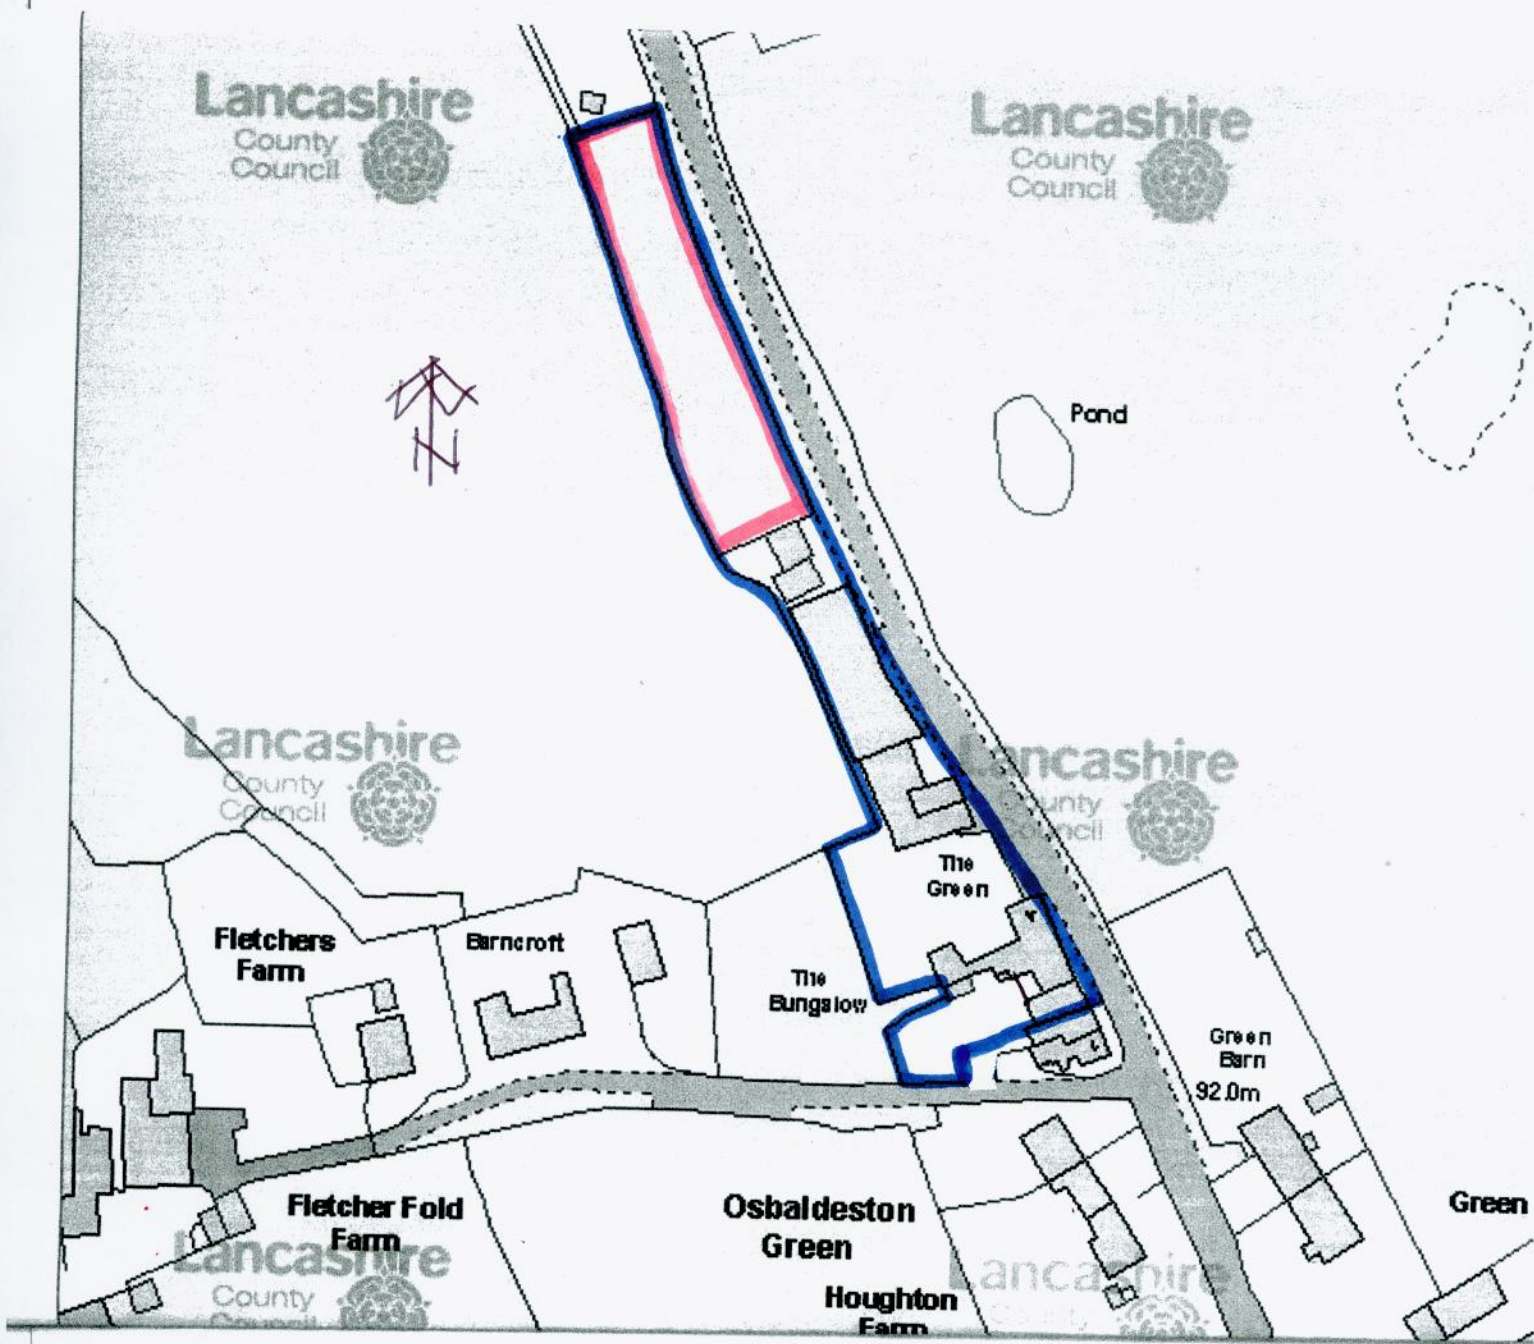

SITE LOCATION PLAN
No 4 THE GREEN
OSBALDESTON
1:1250