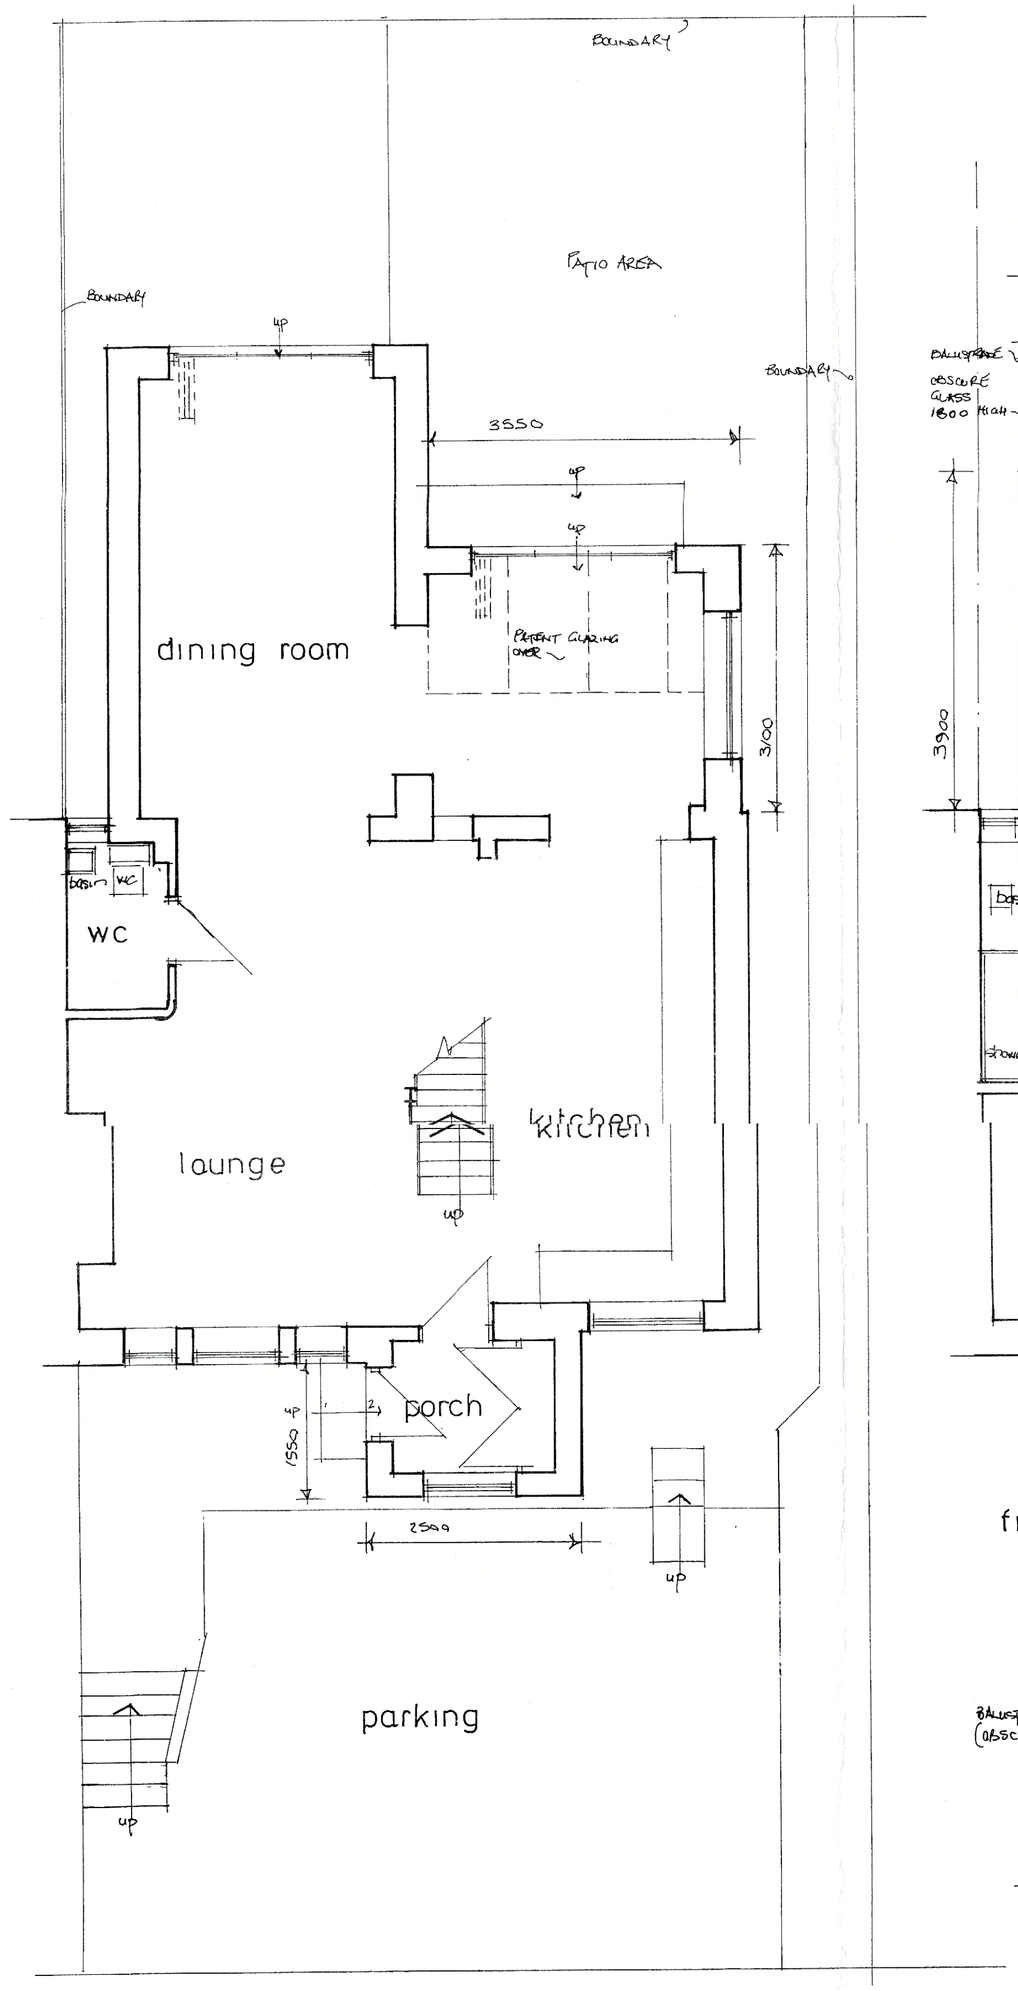

ground floor

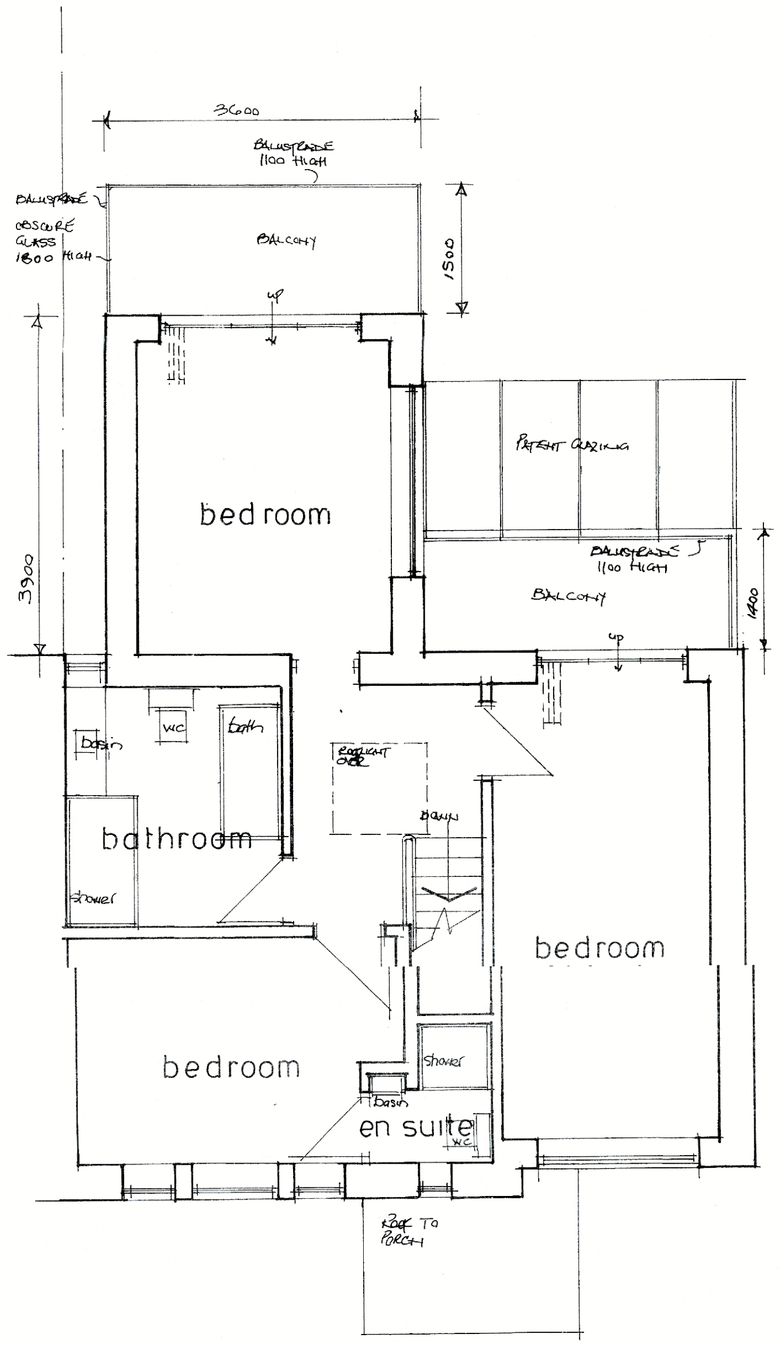

first floor

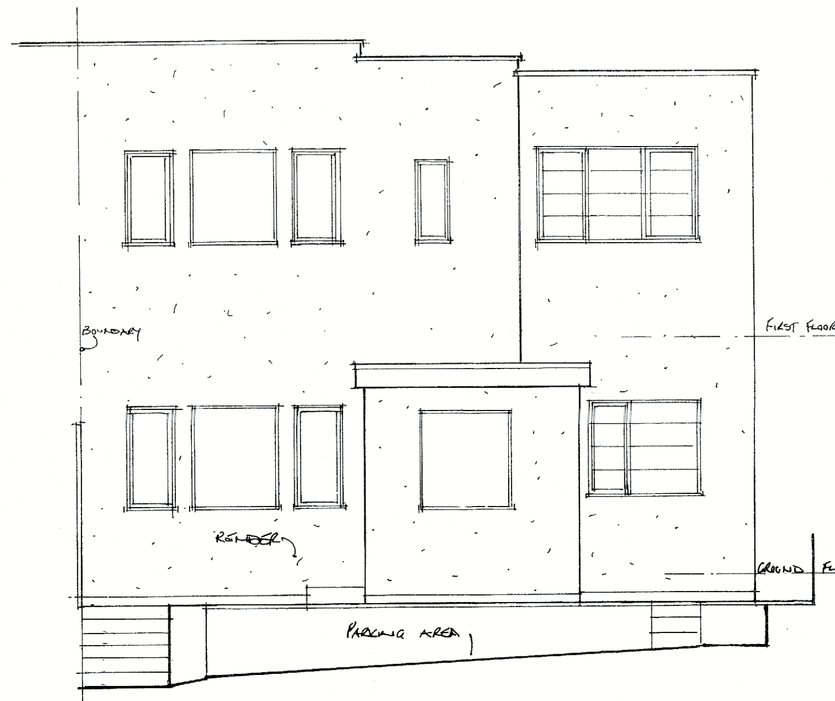

front elevation

rear elevation

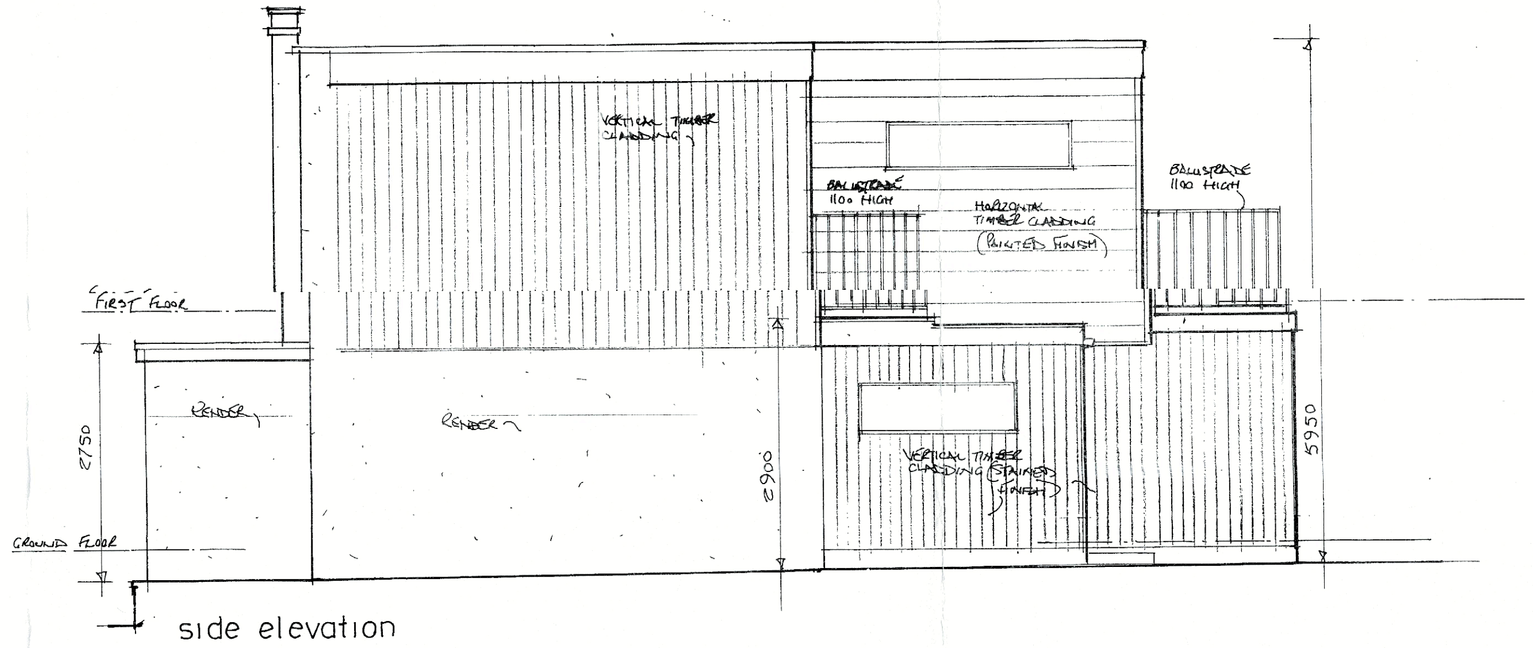

side elevation

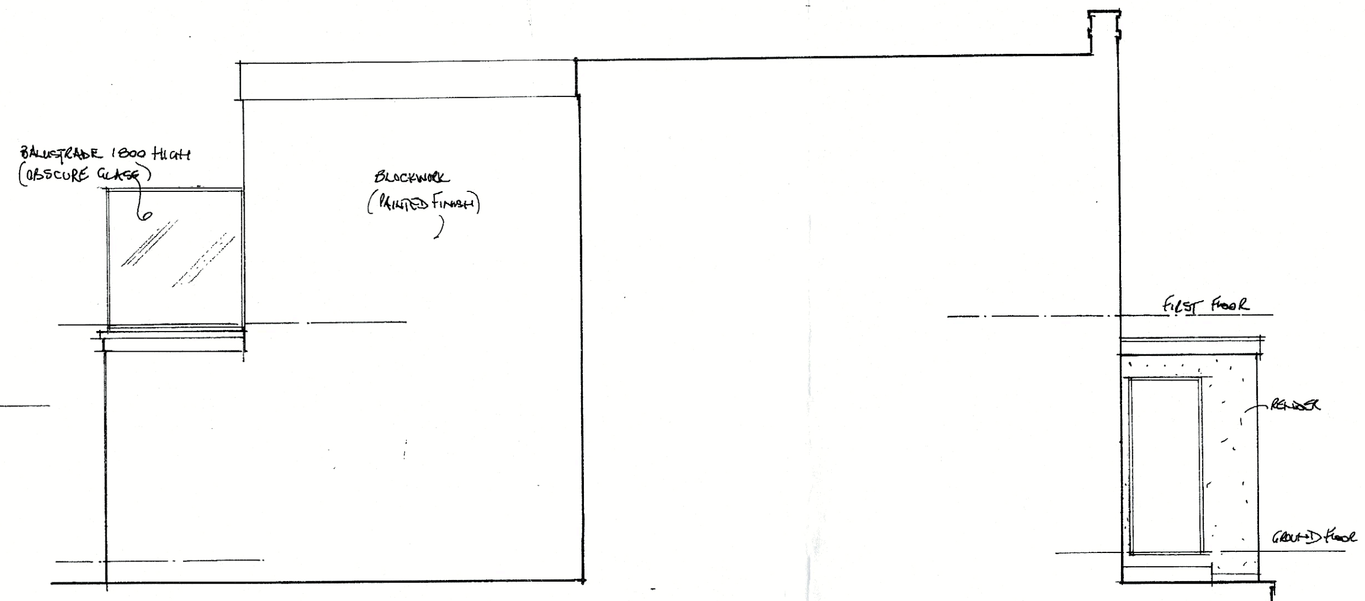

elevation to adjoining dwelling

21/0066

Amended Plans received 26.07.21

AMENDMENTS
'A' BALUSTRADE TO FLAT ROOF ADJACENT TO ADJOINING DWELLING TO BE 1800 mm HIGH

proposed alterations
Staveley West Lane
Worston

scale 1:50