


NOTES
THIS DRAWING IS TO BE READ IN CONJUNCTION WITH ALL OTHER DRAWINGS FOR THIS PROJECT.
ALL LEVELS AND DIMENSIONS ARE TO BE CHECKED ON SITE BY THE CONTRACTOR, PRIOR TO
PLACING ORDERS OR COMMENCING ANY OF THE RELEVANT WORKS.
ALL DIMENSIONS ARE IN MILLIMETRES UNLESS STATED OTHERWISE.
ANY DISCREPANCIES BETWEEN THE INFORMATION SHOWN ON THE PLAN AND THAT FOUND ON
SITE ARE TO BE REPORTED TO THE DESIGNER IMMEDIATELY.



FRONT ELEVATION

2713

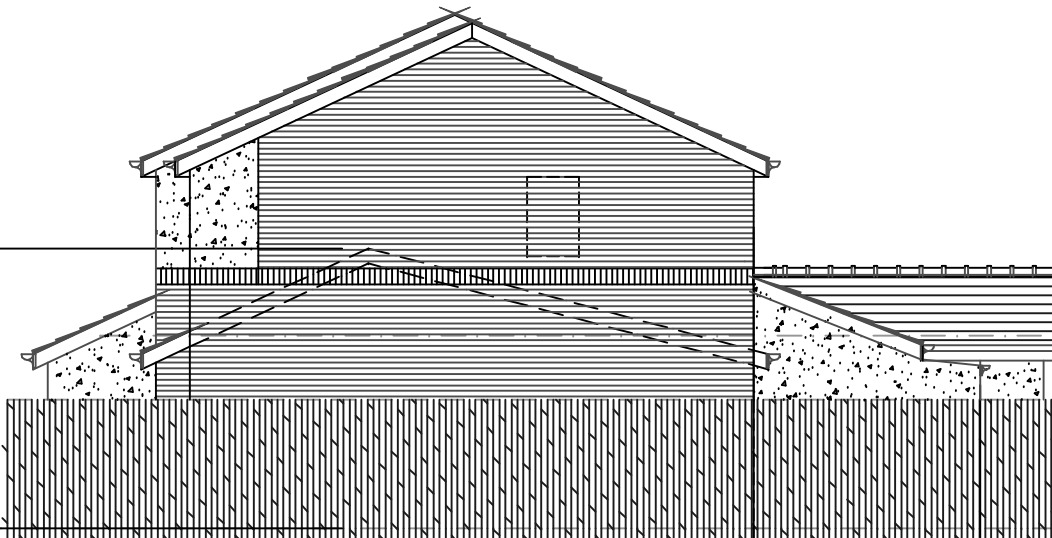

SIDE ELEVATION (with fence)

3000

3840
extg



REAR ELEVATION

2713

D(1)09.04.13 studio ext sized.

C(2)12.03.13 band coarse alt'd on rear elev.

C(1)25.01.13 boundary fence added

Rev.	Date	Description
------	------	-------------

A.L.H. Design Services
Barley Cottage, Brewery Street, Longridge, Lancs.
PR3 3NB, Tel & Fax : (01772) 785719

Client

Mr C. Hollingworth,
1 Hazel Grove,
Longridge,
Nr Preston,
Lancs.

Job/Scheme Title

SINGLE STOREY REAR EXTENSION
FOR PAINTING STUDIO

Drawing Title

PROPOSED ELEVATIONS

Job/Scheme Number		Drawing Number	
0413/93		Drawing No 15 D	
Scale	Date	Drawn	Checked
1/100th	Oct 12	a.t.l-h.	