


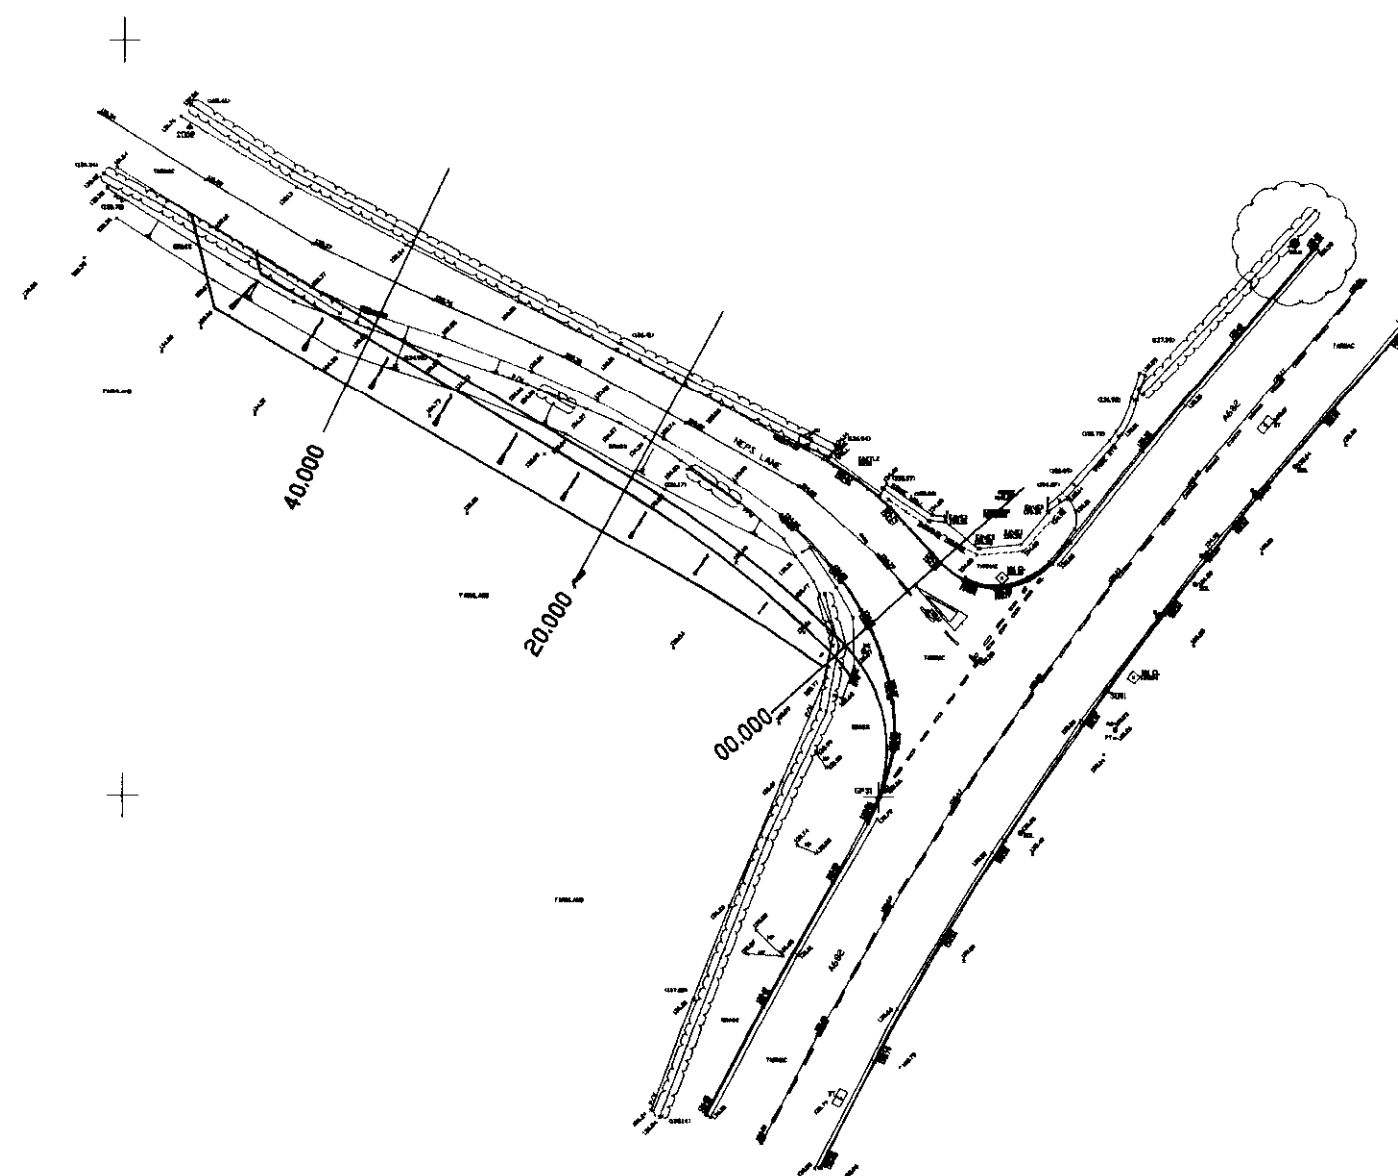

Verge

Carriageway Widening (Varies)

500mm

Neps Lane

150mm Thickness soft sand

Bituminous spray to be applied

40mm Thick dense bitumen macadam surface course

60mm Thick dense bitumen macadam binder

100mm Thickness dense bitumen macadam base

150mm Thickness type 1 sub base

600mm Thickness capping layer (assuming less than 2% CBR)

TYPICAL CROSS SECTION THROUGH PROPOSED CARRIAGEWAY WIDENING ON NEPS LANE  
1:200

132.00

EXIST. LEV.

OFFSET

10.000

8.000

6.000

4.000

2.000

0.000

2.000

4.000

5.104

Proposed Carriageway

Existing Carriageway

Existing Building

CROSS SECTION 00.000

1:200

132.00

EXIST. LEV.

OFFSET

10,000

8,000

6,000

4,000

2,000

0,000

2,000

2,686

CROSS SECTION 20,000

1:200

Proposed Carriageway

Existing Carriageway

132.00

EXIST. LEV.

OFFSET

|         |        |        |        |        |       |       |       |
|---------|--------|--------|--------|--------|-------|-------|-------|
| -10,000 | -8,000 | -6,000 | -4,000 | -2,000 | 0,000 | 2,000 | 2,573 |
|---------|--------|--------|--------|--------|-------|-------|-------|

CROSS SECTION 40,000

1:200



## PARK LEISURE 2000

**TWYN GHYLL, CARAVAN PARK**

## PROPOSED HIGHWAY IMPROVEMENTS

|     |              |       |          |         |                                                                                                  |                           |                                   |
|-----|--------------|-------|----------|---------|--------------------------------------------------------------------------------------------------|---------------------------|-----------------------------------|
| A   | Text Amended | SB    | April 07 | MJP     | Scale<br><b>AS SHOWN</b>                                                                         | Drawn By<br><b>SB</b>     |                                   |
|     |              |       |          |         | Drawing Size<br><b>A2</b>                                                                        | Checked By<br><b>MJP</b>  |                                   |
|     |              |       |          |         | Date<br><b>APRIL 07</b>                                                                          | Approved By<br><b>MJP</b> |                                   |
|     |              |       |          |         | <div></div> |                           | Drawing Number<br><b>4373-002</b> |
| Rev | Amendment    | Drawn | Date     | Checked |                                                                                                  |                           |                                   |