

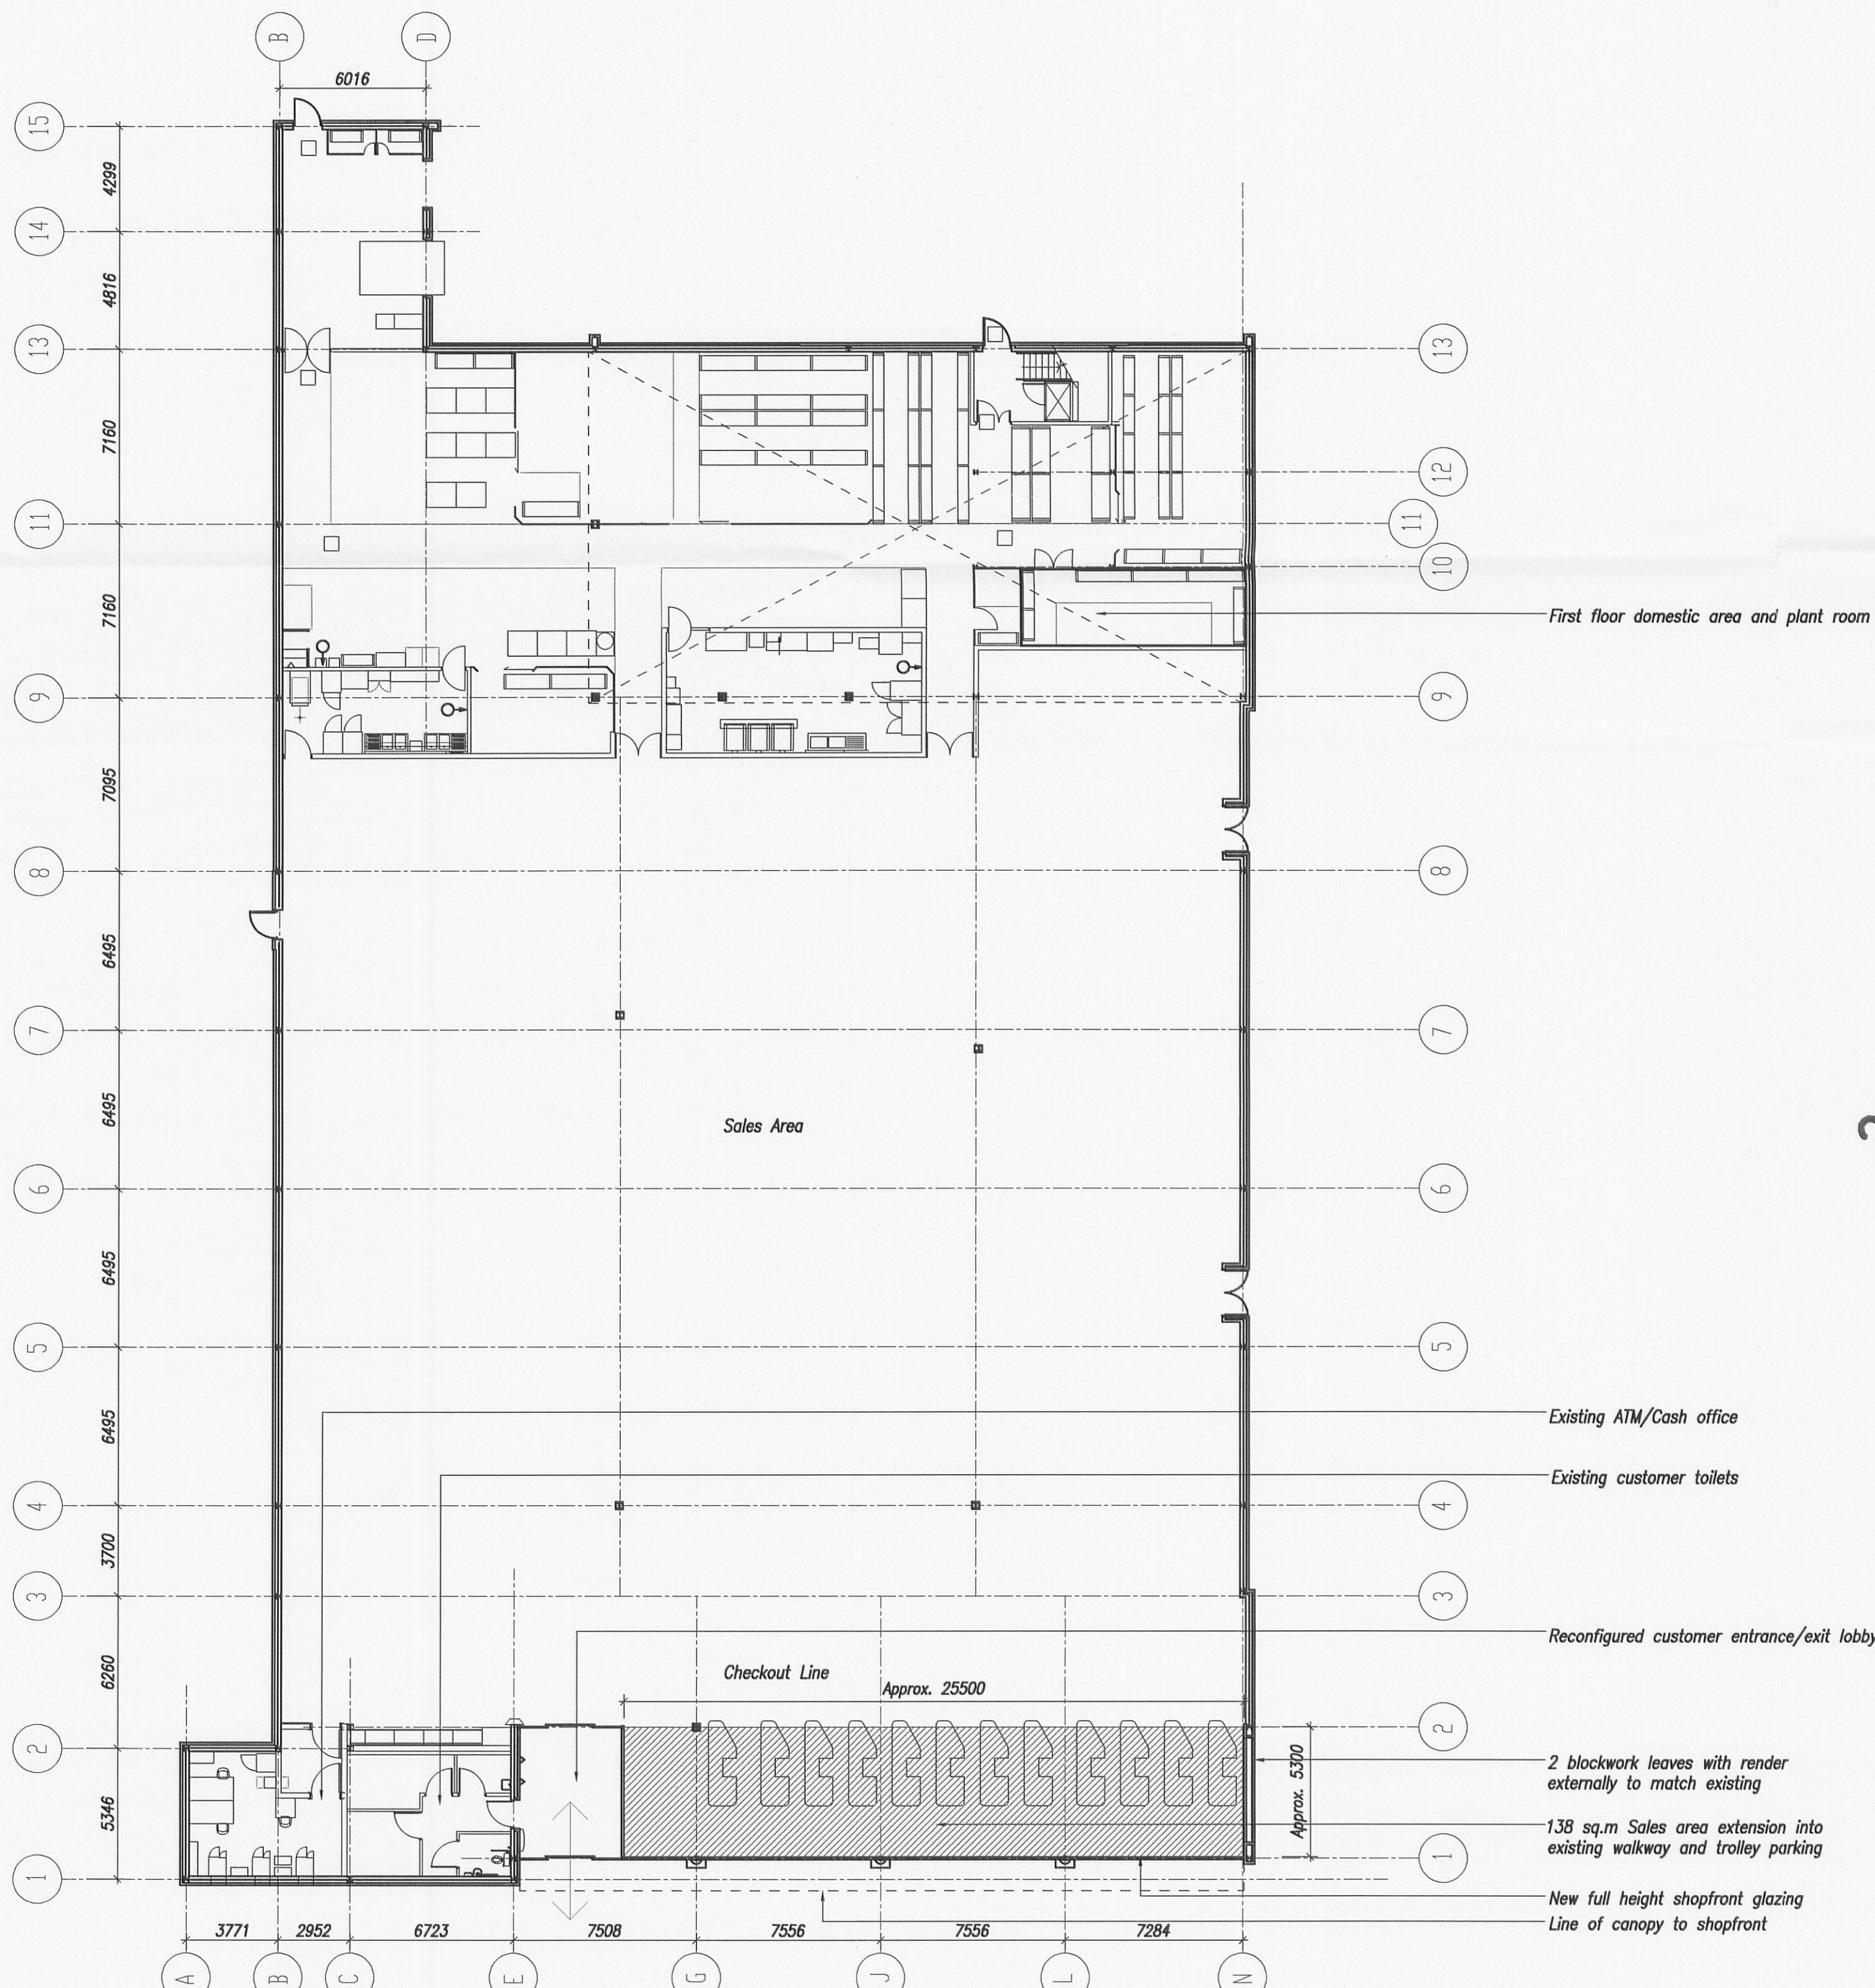


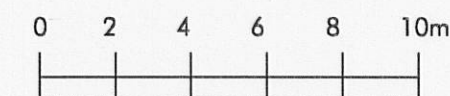

NOTES:

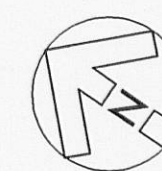

EXISTING GROSS INTERNAL AREAS

GROUND FLOOR	26,340 sq ft (2,447 sq m)
FIRST FLOOR	4,392 sq ft (408 sq m)
TOTAL	30,732 sq ft (2,855 sq m)

PROPOSED GROSS EXTERNAL AREAS

GROUND FLOOR	27,825 sq ft (2,585 sq m)
FIRST FLOOR	4,392 sq ft (408 sq m)
TOTAL	32,217 sq ft (2,993 sq m)

Revision A By: AXH Checked: 22/01/2007

Updated to accommodate planner's comments:
grid line dimension and sales area extension
dimension added.

Revision * By: AXH Checked: 19/01/2007

First Issue.

PLANNING

PLOT DATE:

Sainsbury's

CLIENT:

ORPHAN STORE
MOOR LANE, CLITHEROE

PROJECT:

PROPOSED STORE PLAN

DRAWING:

DRAWN BY:
AXH

SCALE:

1:200@A2

DATE:

JAN 2007

Hadfield Cawkwell Davidson

17 Broomgrove Rd, Sheffield, S10 2LZ. T 0114 266 8181 F 0114 266 6246 www.hcd.co.uk

Architecture | Engineering | Interior Design | Masterplanning | Urban Design

DISCIPLINE: JOB NO: DRAWING NO:

ARCH / 2006-228 / P02

REV: A

© HCD