


ALL MEASUREMENTS IN MM - DO NOT SCALE - IF IN DOUBT ASK

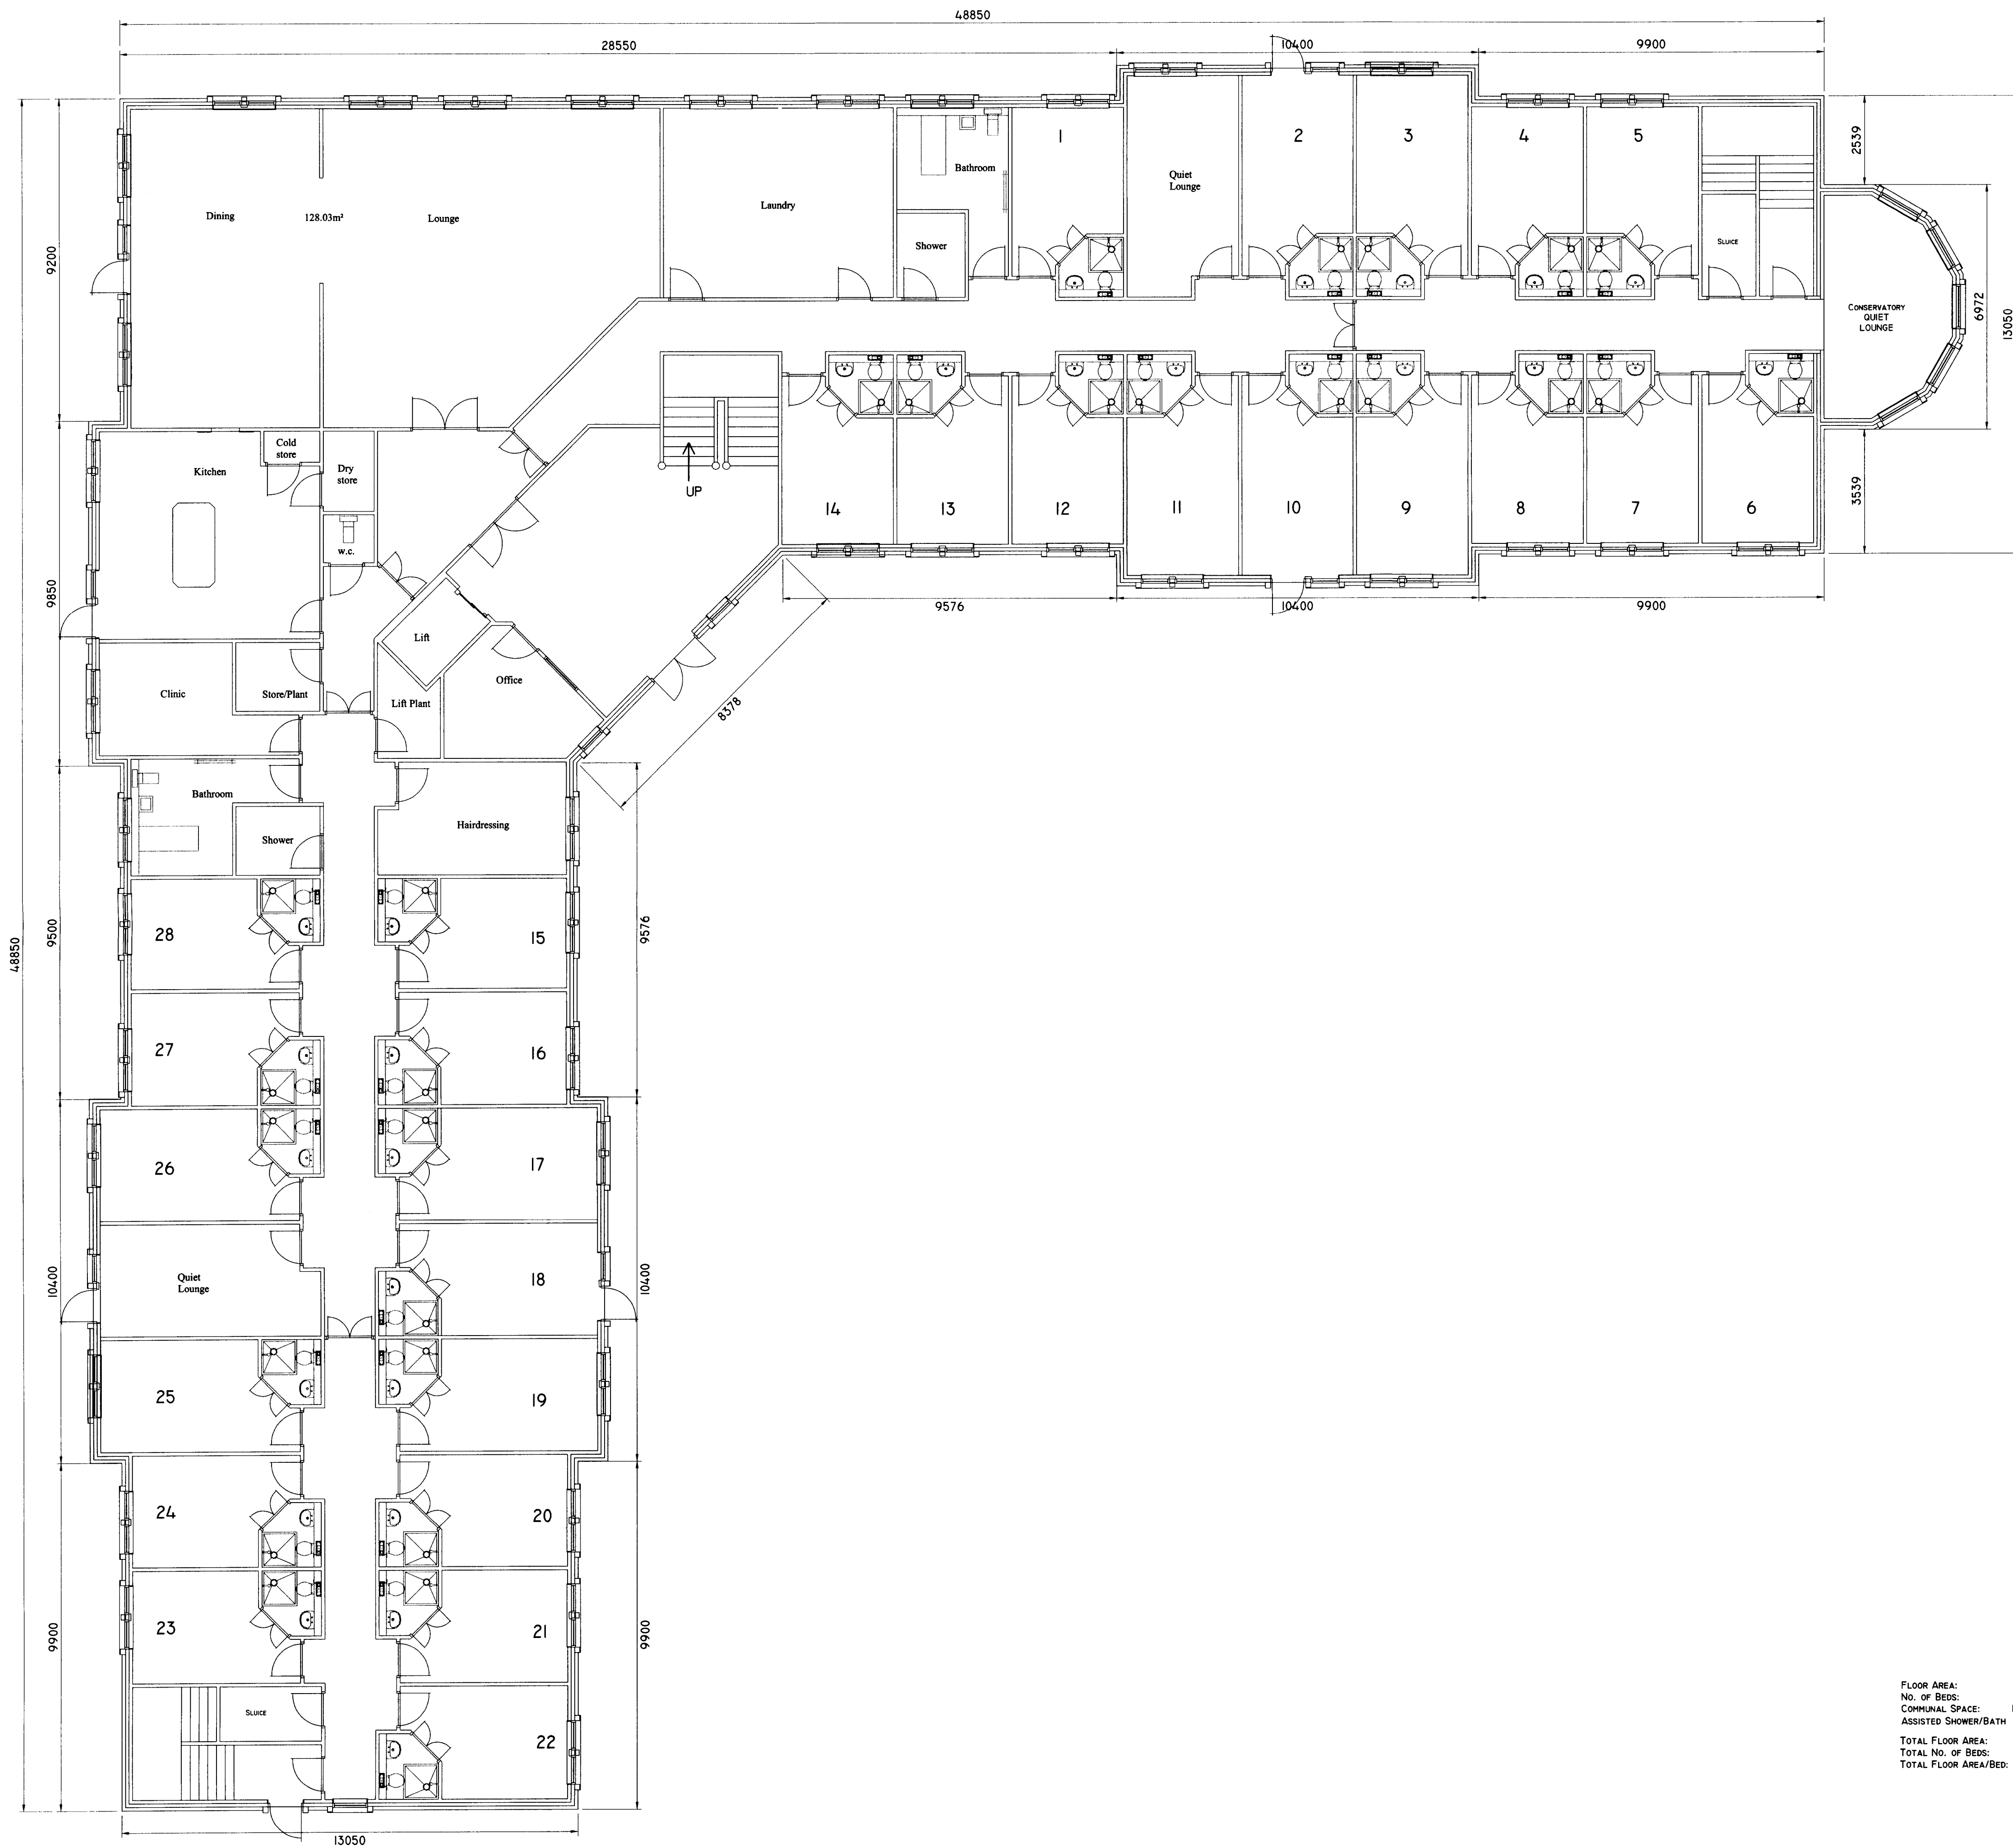

FLOOR AREA: 1150m²
NO. OF BEDS: 28
COMMUNAL SPACE: 186.23m²
ASSISTED SHOWER/BATH: 2NO./2NO. RES (CAPACITY FOR 32NO. RESIDENTS)
TOTAL FLOOR AREA: 2300m²
TOTAL NO. OF BEDS: 60
TOTAL FLOOR AREA/BED: 38.33m²

LEGEND

320070368P

A	19/04/07	EXTERNAL DIMENSIONS ADDED	PDB
REV	DATE	DETAILS OF AMENDMENTS	DRAWN
REVISIONS			
LNT CONSTRUCTION LIMITED LNT CONSTRUCTION LTD 2150 CENTURY WAY THORPE PARK LEEDS LS15 8ZB TEL: 0113 3900 500 TEL: 0113 3900 501			
CLIENT			
W ORCHARD CARE HOMES caring is in the detail			
SITE			
FORMER FELLVIEW CAREHOME BARN ACRE ROAD LONGRIDGE - PR3 2PE			
TITLE			
PROPOSED GROUND FLOOR			
SCALE	1:100 @ A1	DATE	05/04/07
DRAWN	RJG	DWG NO.	LON64-03 A
DRAWING STATUS			
FEASIBILITY		PLANNING SUBMISSION	
PLANNING APPROVAL		REGULATION SUBMISSION	
REGULATION APPROVAL		CONSTRUCTION ISSUE	
CHECKED BY		DATE	