

ALL MEASUREMENTS IN MM - DO NOT SCALE - IF IN DOUBT ASK

LEGEND

N

INGLEWHITE ROAD

52800

134°

19750

95°

BARNACRE ROAD


Care Home Site Area -
0.30ha
(0.74acres)

5m x 34m VISIBILITY SPLAY

4.5m x 34m VISIBILITY SPLAY

320070368P

REV	DATE	DETAILS OF AMENDMENTS	DRAWN
REVISIONS			

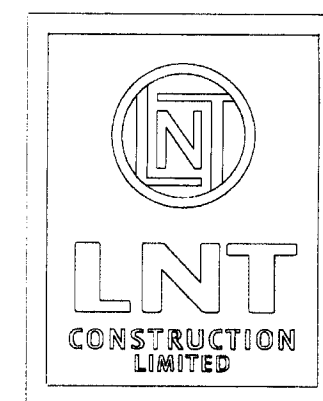

LNT CONSTRUCTION LTD
2150 CENTURY WAY
THORPE PARK
LEEDS
LS15 8ZB

TEL: 0113 3900 500
TEL: 0113 3900 501

CLIENT



caring is in the detail

SITE

FORMER FELLVIEW CAREHOME
BARN ACRE ROAD
LONGRIDGE - PR3 2PE

TITLE

SITE PLAN
PROPOSED SITE LAYOUT

SCALE

1:250 @ A1

DATE

05/04/07

DRAWN

RJG

DWG NO.

LON64-01

DRAWING STATUS

FEASIBILITY

PLANNING SUBMISSION

PLANNING APPROVAL

REGULATION SUBMISSION

REGULATION APPROVAL

CONSTRUCTION ISSUE

CHECKED BY

DATE