
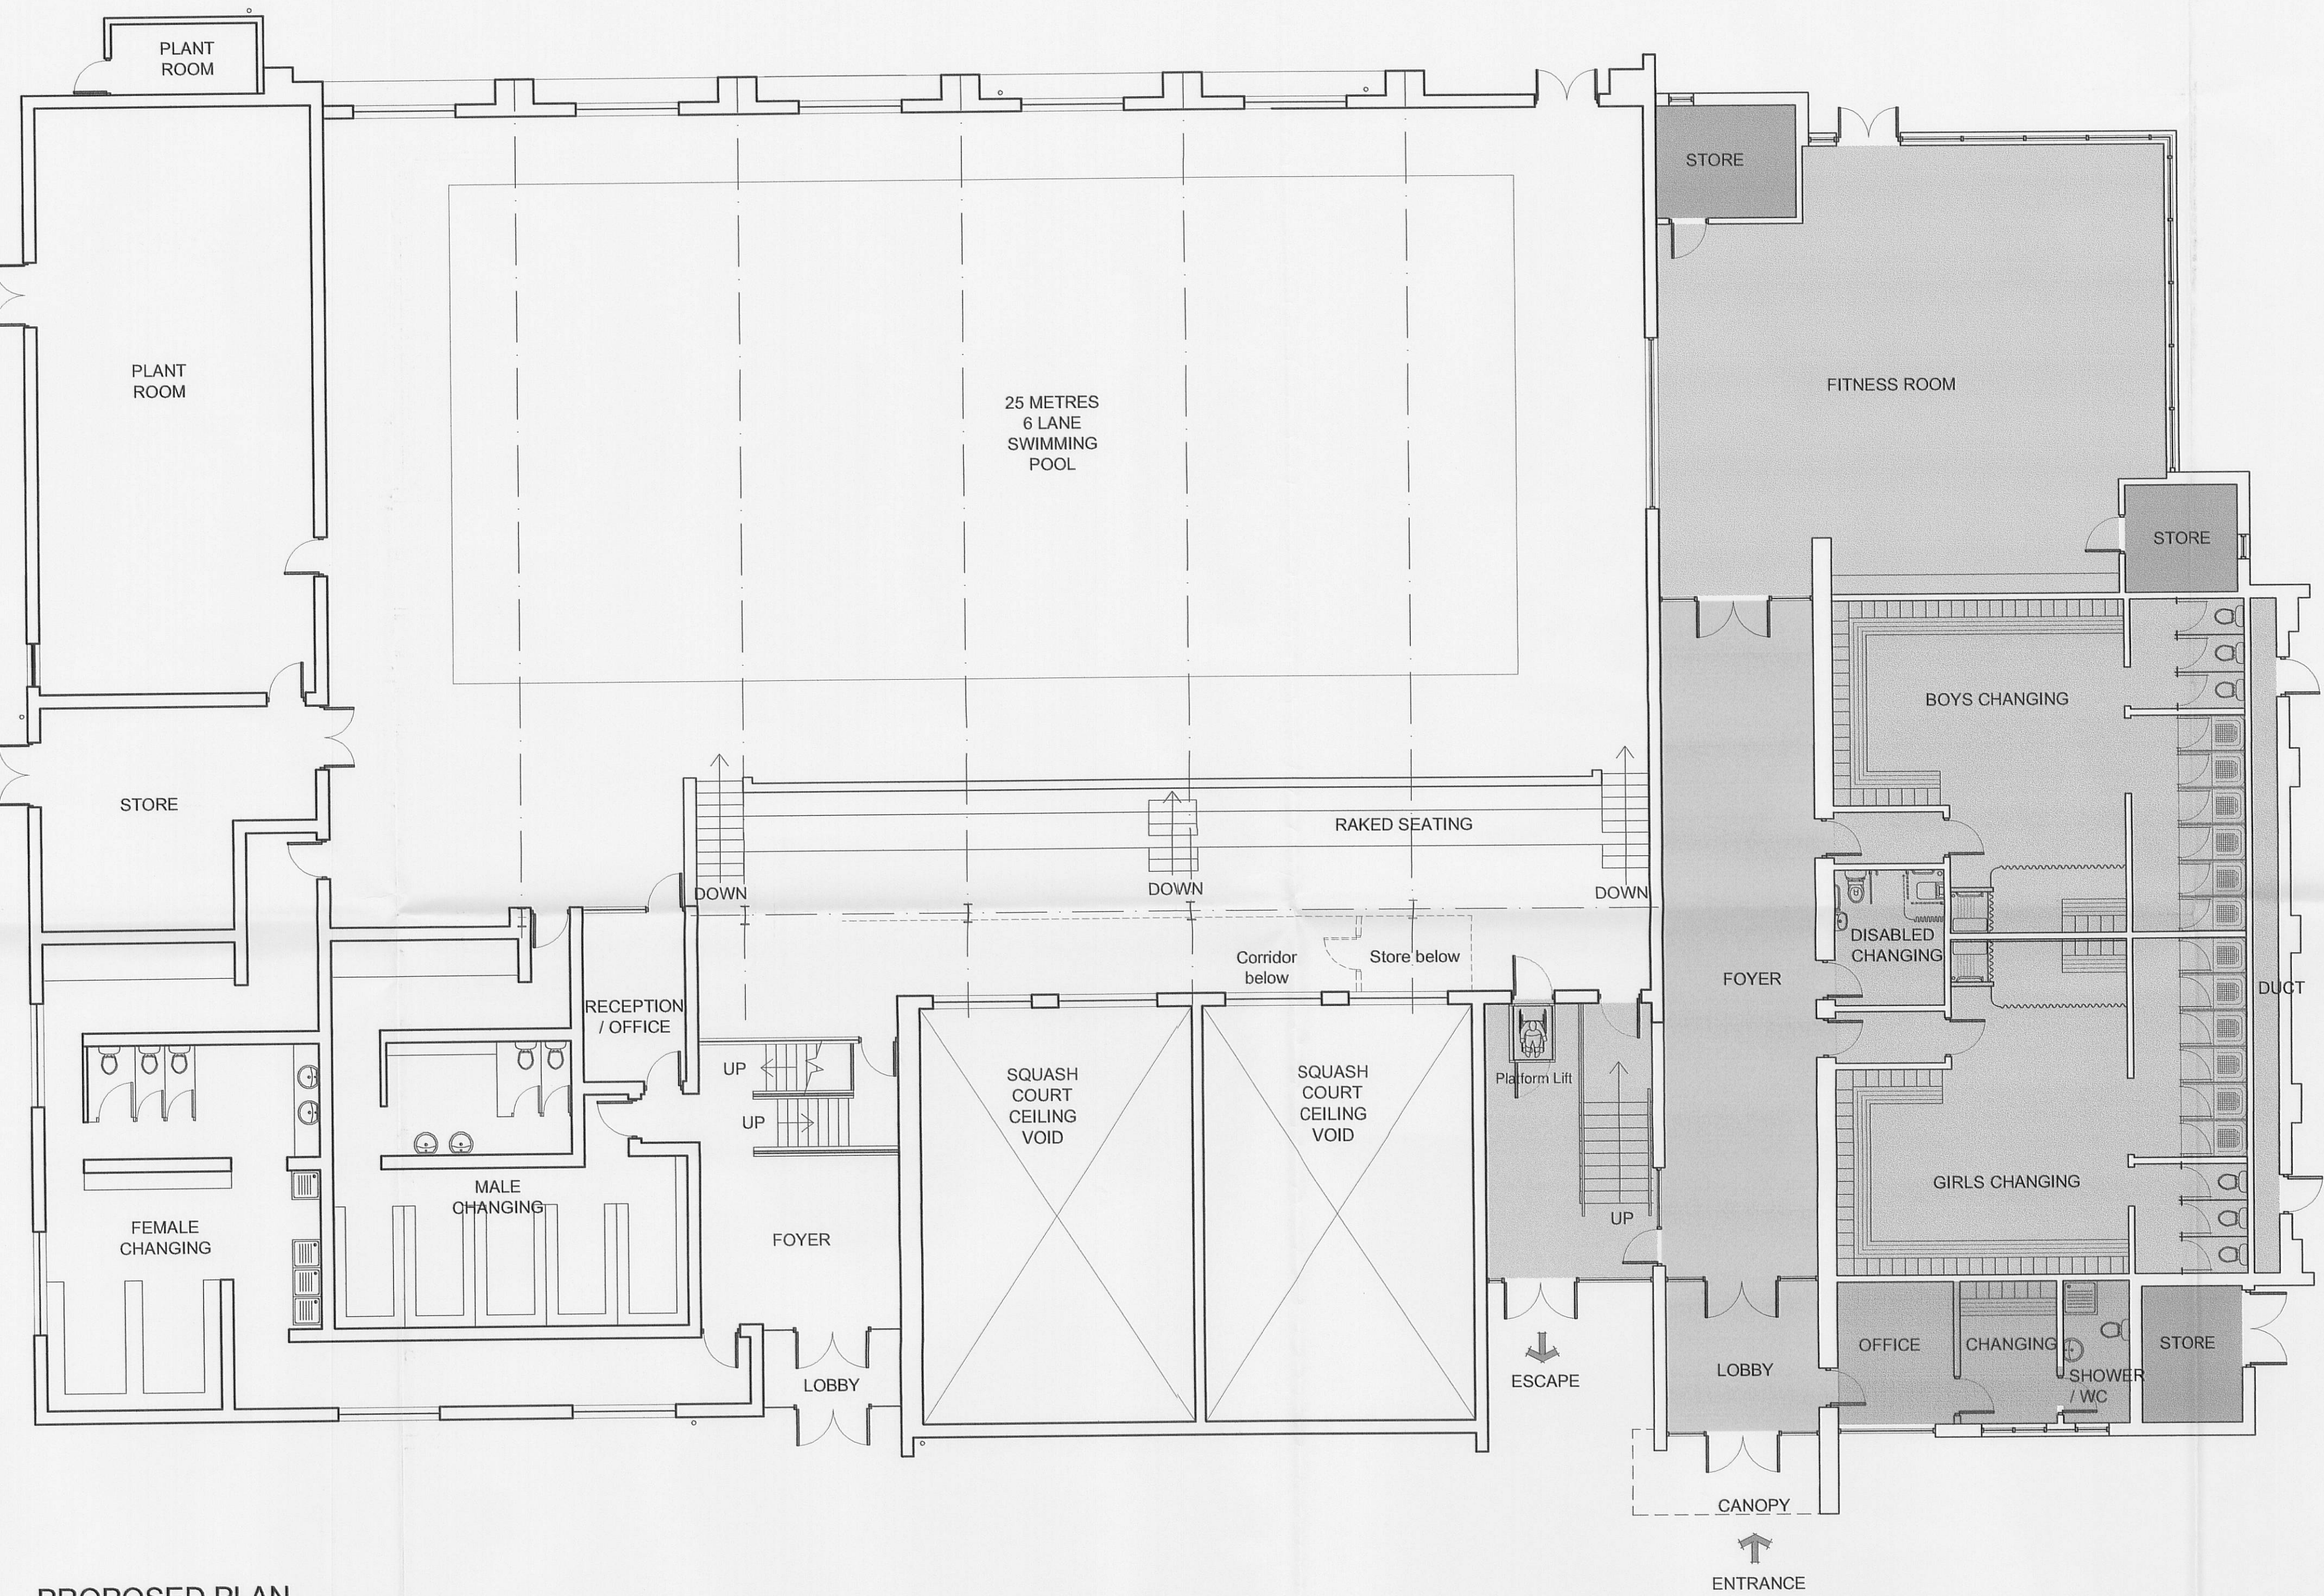


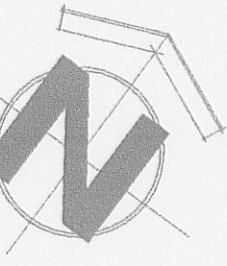

3 2 0 0 7 0 5

- FITNESS ROOM
- CHANGING
- FOYER
- CIRCULATION
- OFFICE
- STORE

PROPOSED PLAN

Initials	Date	Rev.	Notes
			1. This drawing is subject to copyright and is not to be reproduced in part or whole without approval.
			2. Do not scale this drawing - Check all dimensions on site.
			Checked by:
			

Project	Stonyhurst College	Client	The Gov
Dwg Title	Swimming Pool Extension Proposed Plan	Drawn	dt
		Date	30.04.0
		Scale	@A1 1:20
CASSIDY + ASHTON		7 East Cliff Preston Lancashire PR1 3JE Tel: 01772 258356 Fax: 01772 825000	1 Regency Chambers Jubilee way Bury Greater Manchester BL9 6JW Tel: 0161 762 5800 Fax: 0161 762 5801
Architects Building Surveyors Planners Designers		Cheshire House Gorse Lane Widnes WAG 9RP Tel: 0151 423691 Fax: 0151 423691	