


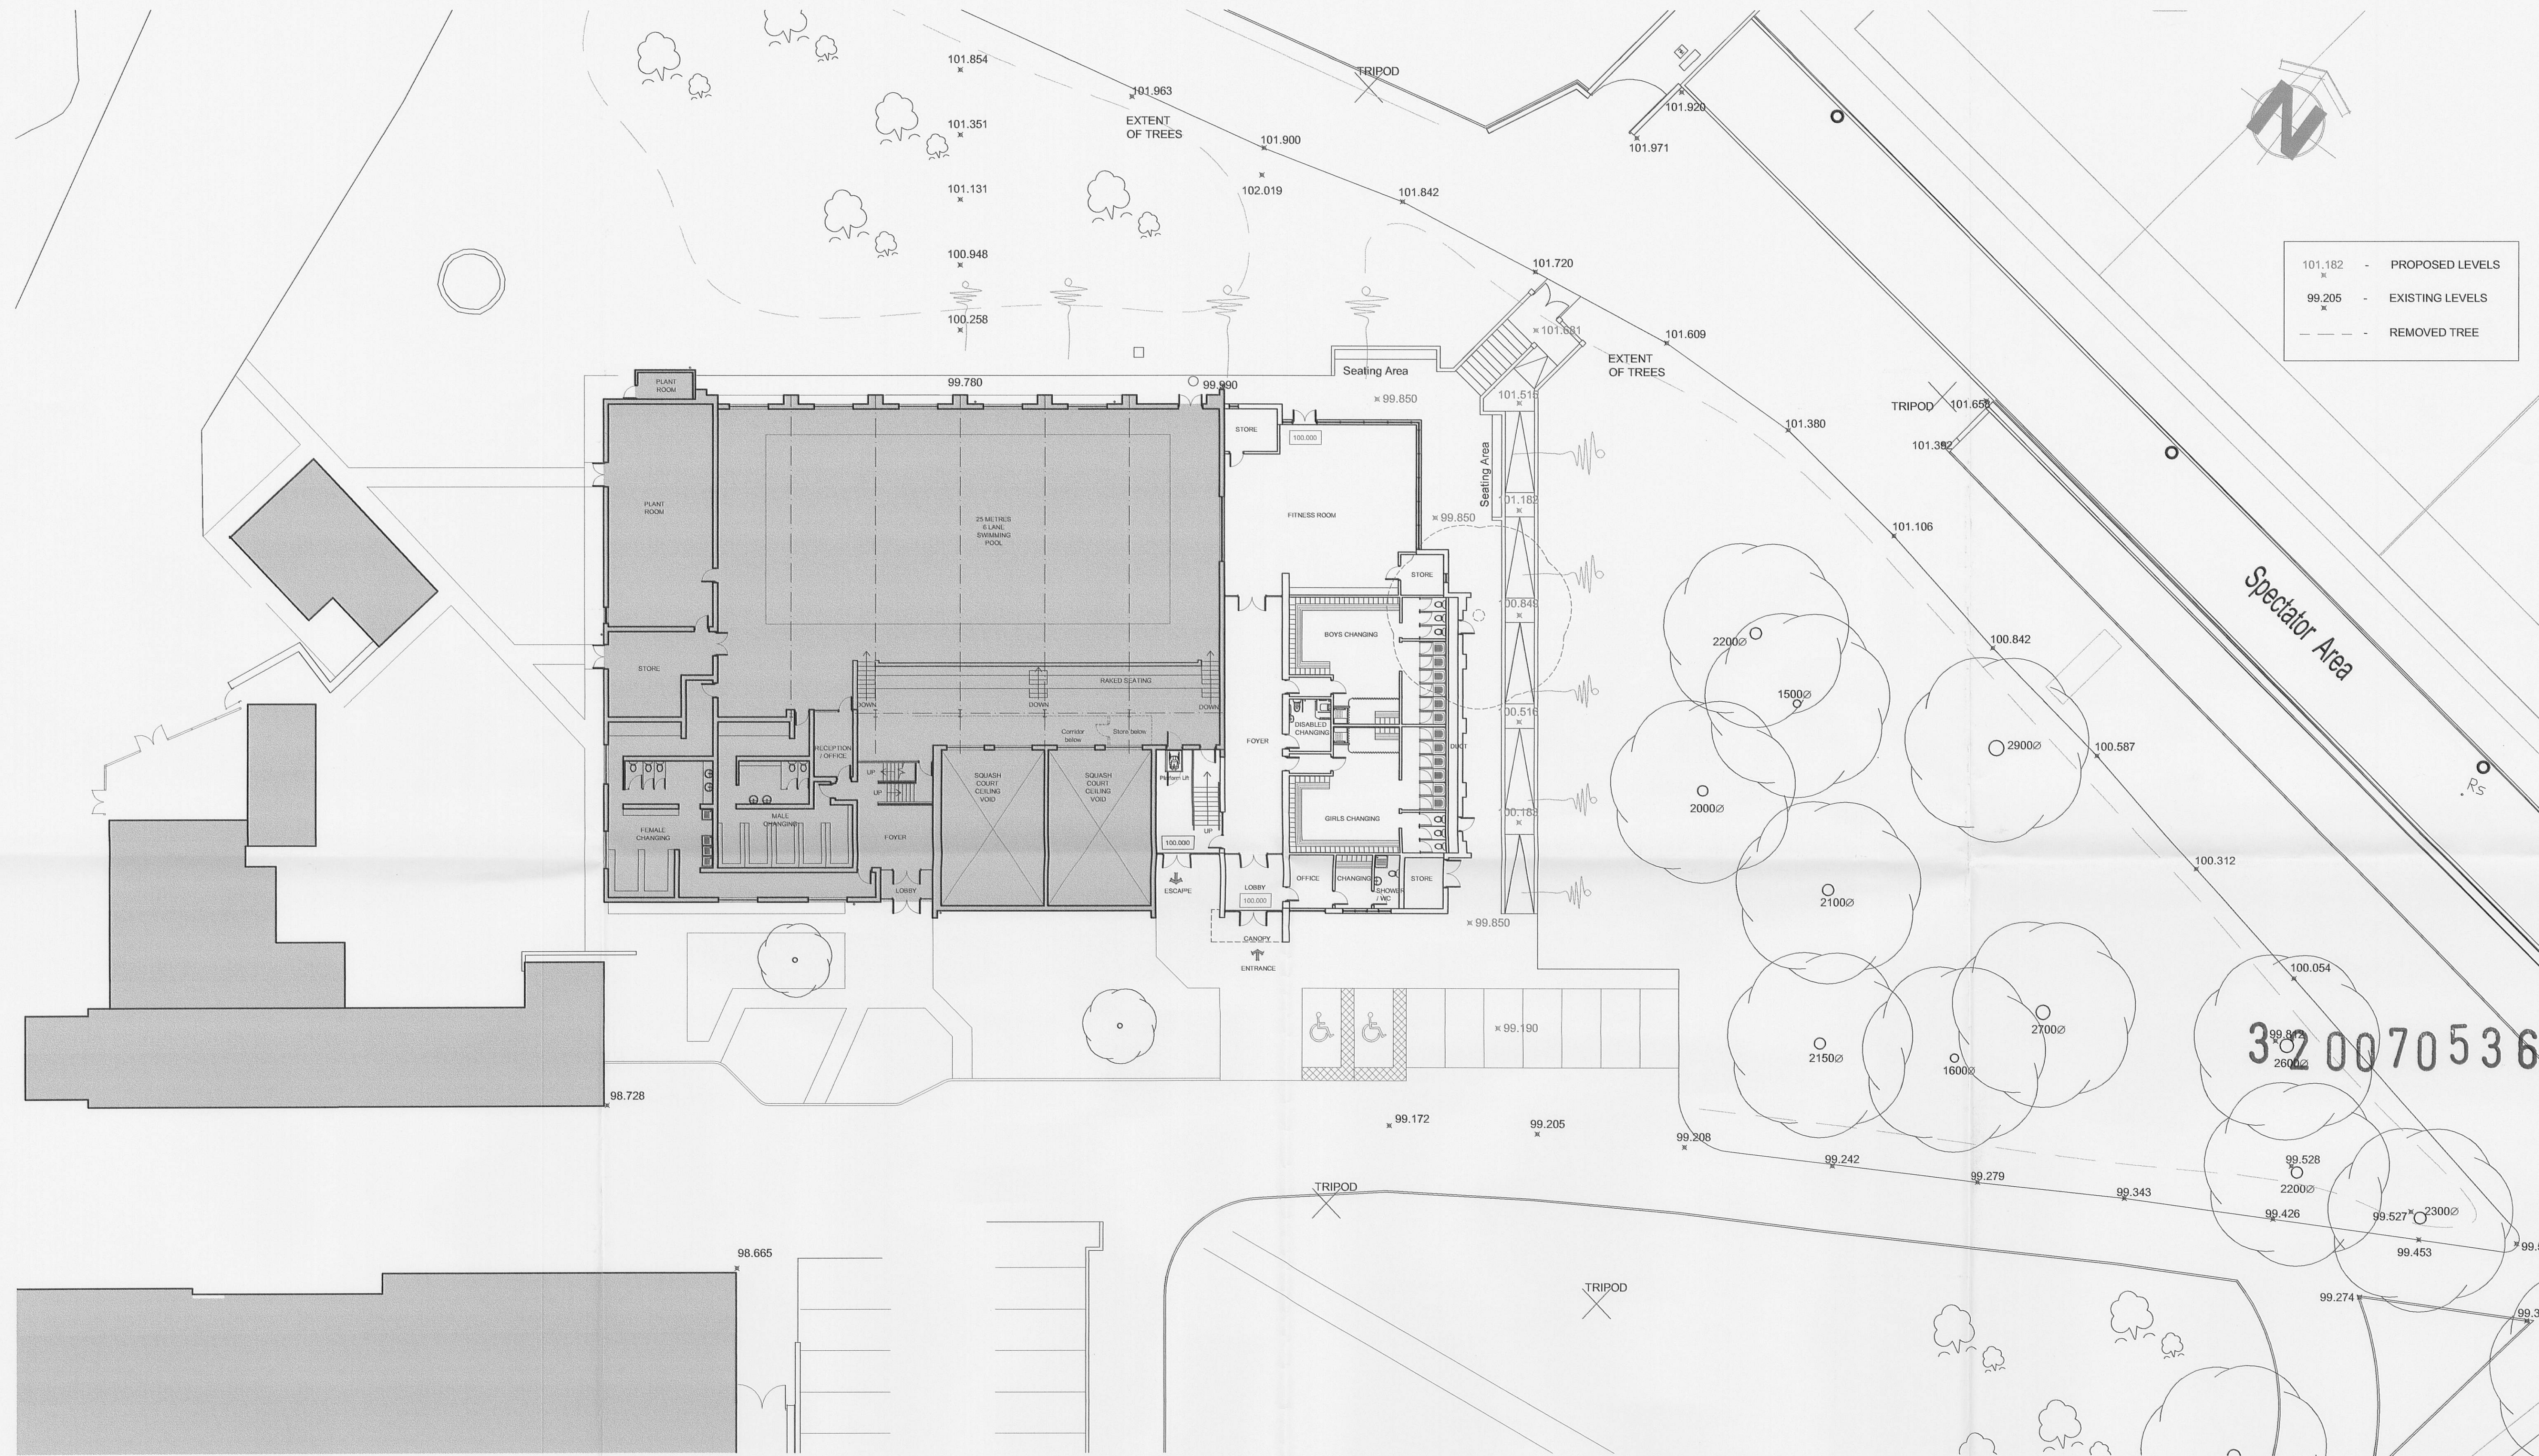

PROPOSED SITE PLAN

Initials	Date	Rev.	Initials	Date	Notes:	Project	Client
					1. This drawing is subject to copyright and is not to be reproduced in part or whole without approval.	Stonyhurst College	The Governors
					2. Do not scale this drawing - Check all dimensions on site.	Swimming Pool Extension	
					Checked by:	Proposed Site Plan	
						CASSIDY + ASHTON	
						Architects Building Surveyors Planners Designers	
						www.cassidyashton.co.uk	
						7 East Cliff Preston Lancashire PR1 3JE Tel: 01772 258356 Fax: 01772 825000	
						1 Regency Chambers Jubilee Way Bury Greater Manchester BL9 0JW Tel: 0161 762 5800 Fax: 0161 762 5801	
						Cheshire House Corseby Lane Widnes Walsley Tel: 0151 4236914 Fax: 0151 4236915	