





PROPOSED FRONT ELEVATION
(UNIT 1)

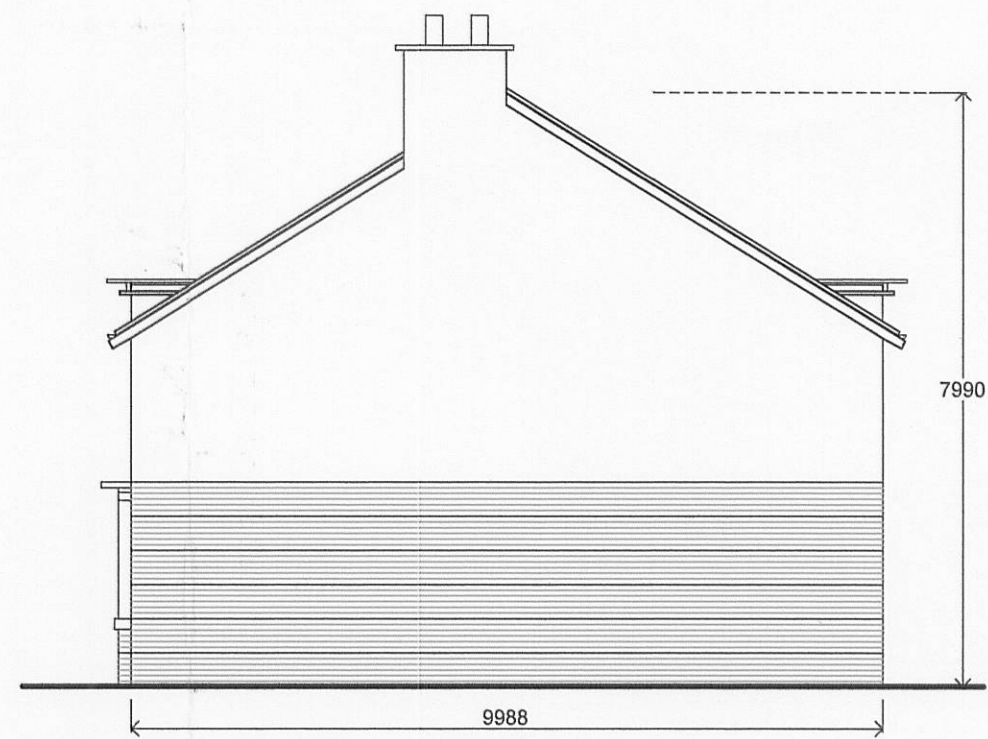

PROPOSED SIDE ELEVATION



PROPOSED REAR ELEVATION

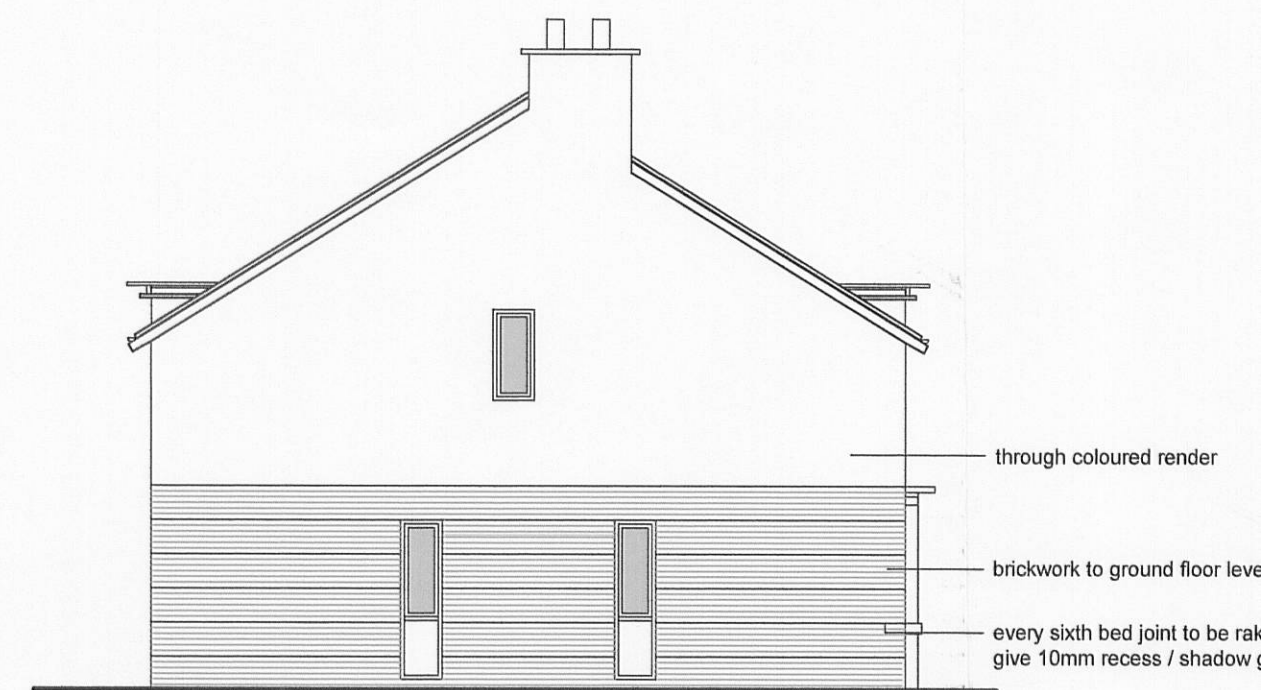

PROPOSED SIDE ELEVATION



PROPOSED FRONT ELEVATION
(UNITS 2 - 7)



PROPOSED SIDE ELEVATION



PROPOSED REAR ELEVATION



PROPOSED SIDE ELEVATION




PROPOSED FRONT ELEVATION
(UNITS 8 - 13, 18 & 19)



PROPOSED SIDE ELEVATION
(UNITS 8 - 13)




PROPOSED REAR ELEVATION
(UNITS 8 - 13, 18 & 19)

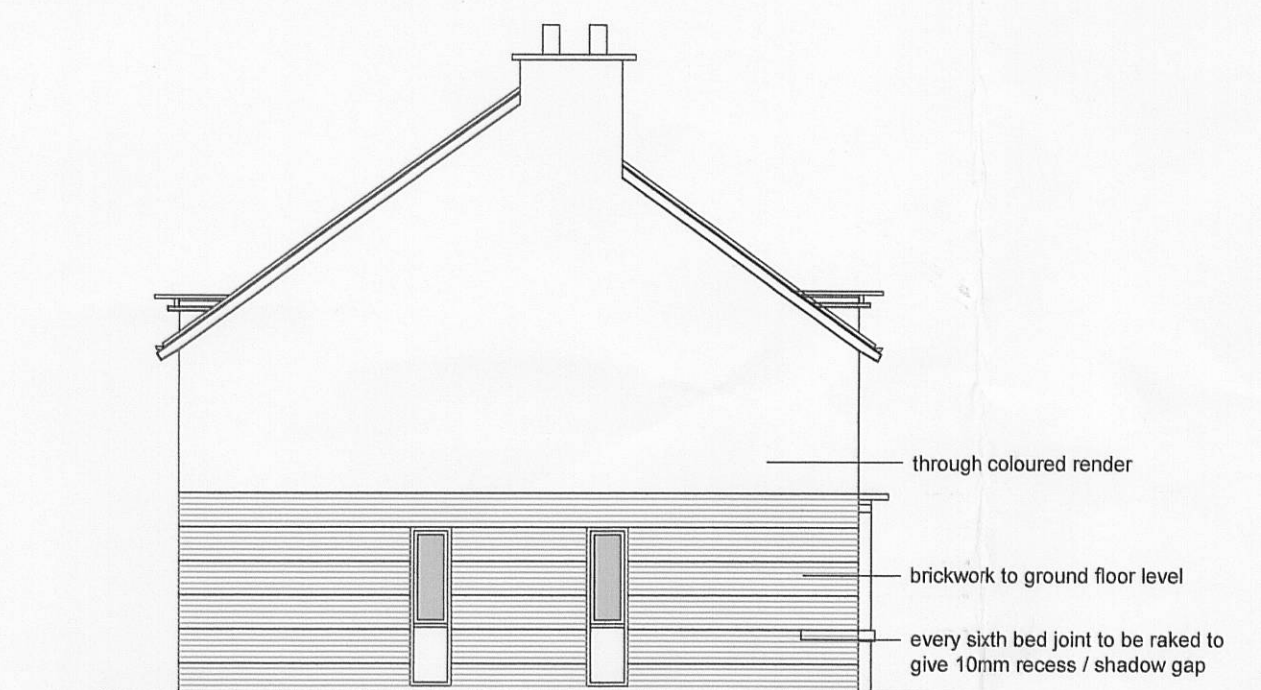

PROPOSED SIDE ELEVATION
(UNITS 8 - 13 & 19)




PROPOSED FRONT ELEVATION
(UNITS 20 - 21)

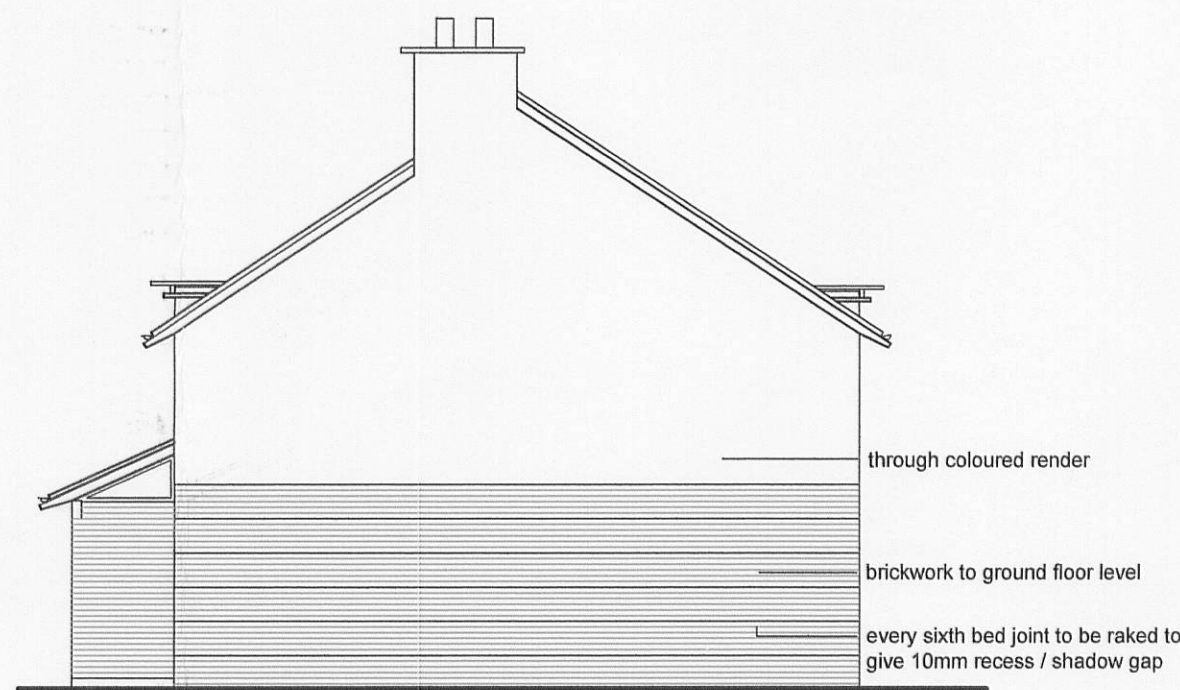

PROPOSED SIDE ELEVATION



PROPOSED REAR ELEVATION

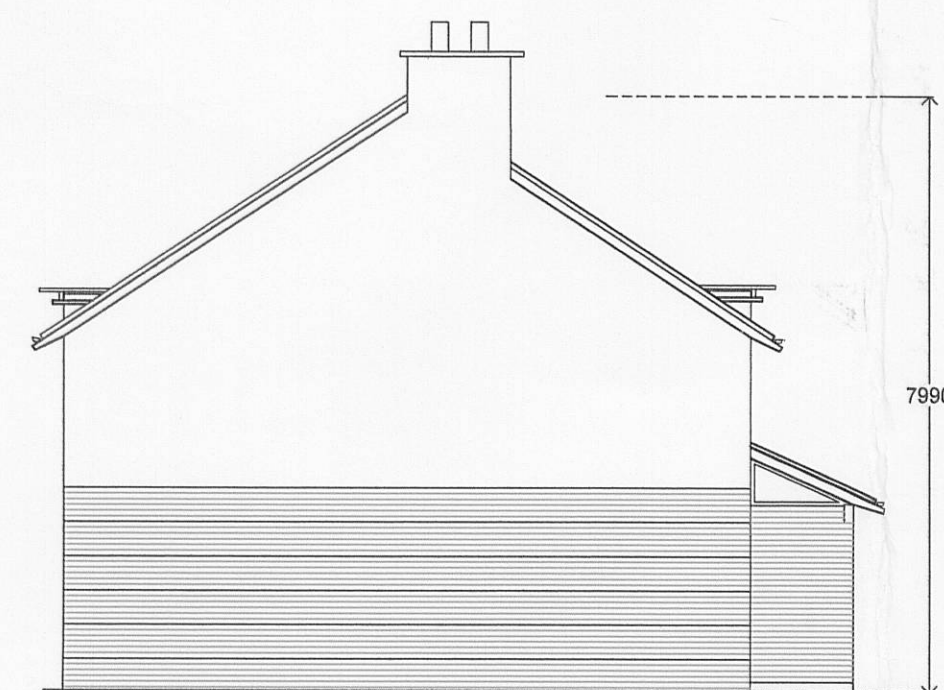

PROPOSED SIDE ELEVATION

REVISION	DESCRIPTION
CLIENT	SPACE NEW
PROJECT	PETRIE WO
TITLE	PROPOSED
DRAWING NO.	501 / PL / 08

FIS
AS

DISCREPANCIES TO