

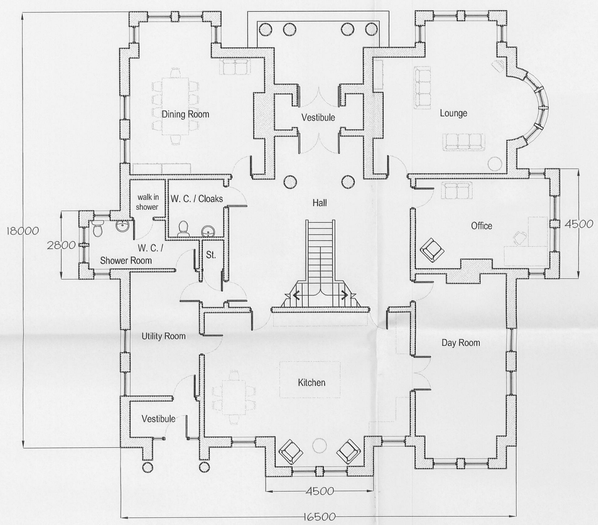


GROUND FLOOR PLAN

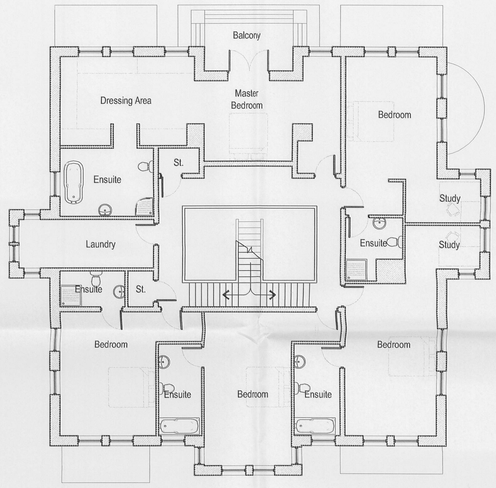

FIRST FLOOR PLAN

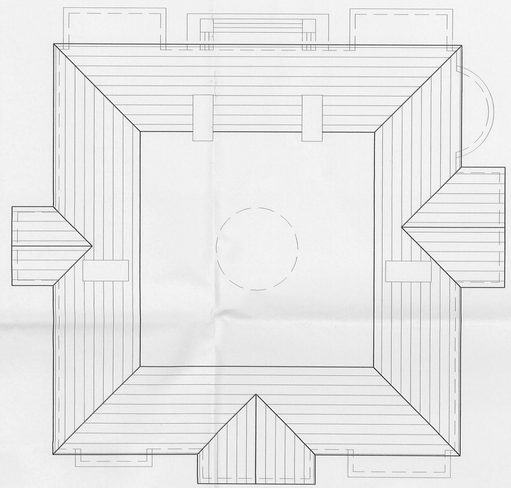

ROOF PLAN

320070569P

Rev.		Initials	Date
A	DIMENSIONS ADDED TO PLANS	LM	14-06-07

Notes:

1. This drawing is subject to copyright and is not to be reproduced in part or whole without approval.
2. Do not scale this drawing - Check all dimensions on site.

PRELIMINARY ☐
INFORMATION ONLY ☐
PLANNING ☐
BUILDING REGS ☐
FOR CONSTRUCTION ☐
FINAL / AS BUILT ☐

Checked by:

Project: Proposed Residential Development at Osbaldeston Lane, Osbaldeston

Client: John Reilly Civil Engineering Ltd

Dwg Title: Proposed Plans

drawn: LM | Dwg No. 7080 | Rev. P01 A
date: 05-2007
scale: 1:100

CASSIDY ASHTON
Architects Building Surveyors Planners Designers
www.cassidyashton.co.uk
7 East Cliff, Preston, Lancashire PR1 3JE. Tel: 01772 258356 Fax: 01772 825000
1 Regency Chambers, Jubilee Way, Bury, Greater Manchester BL9 0JW. Tel: 0161 762 5800 Fax: 0161 762 5801
Cheshire House, Gorsey Lane, Widnes, WA8 0RP. Tel: 0151 4236814 Fax: 0151 4236815
C+A