


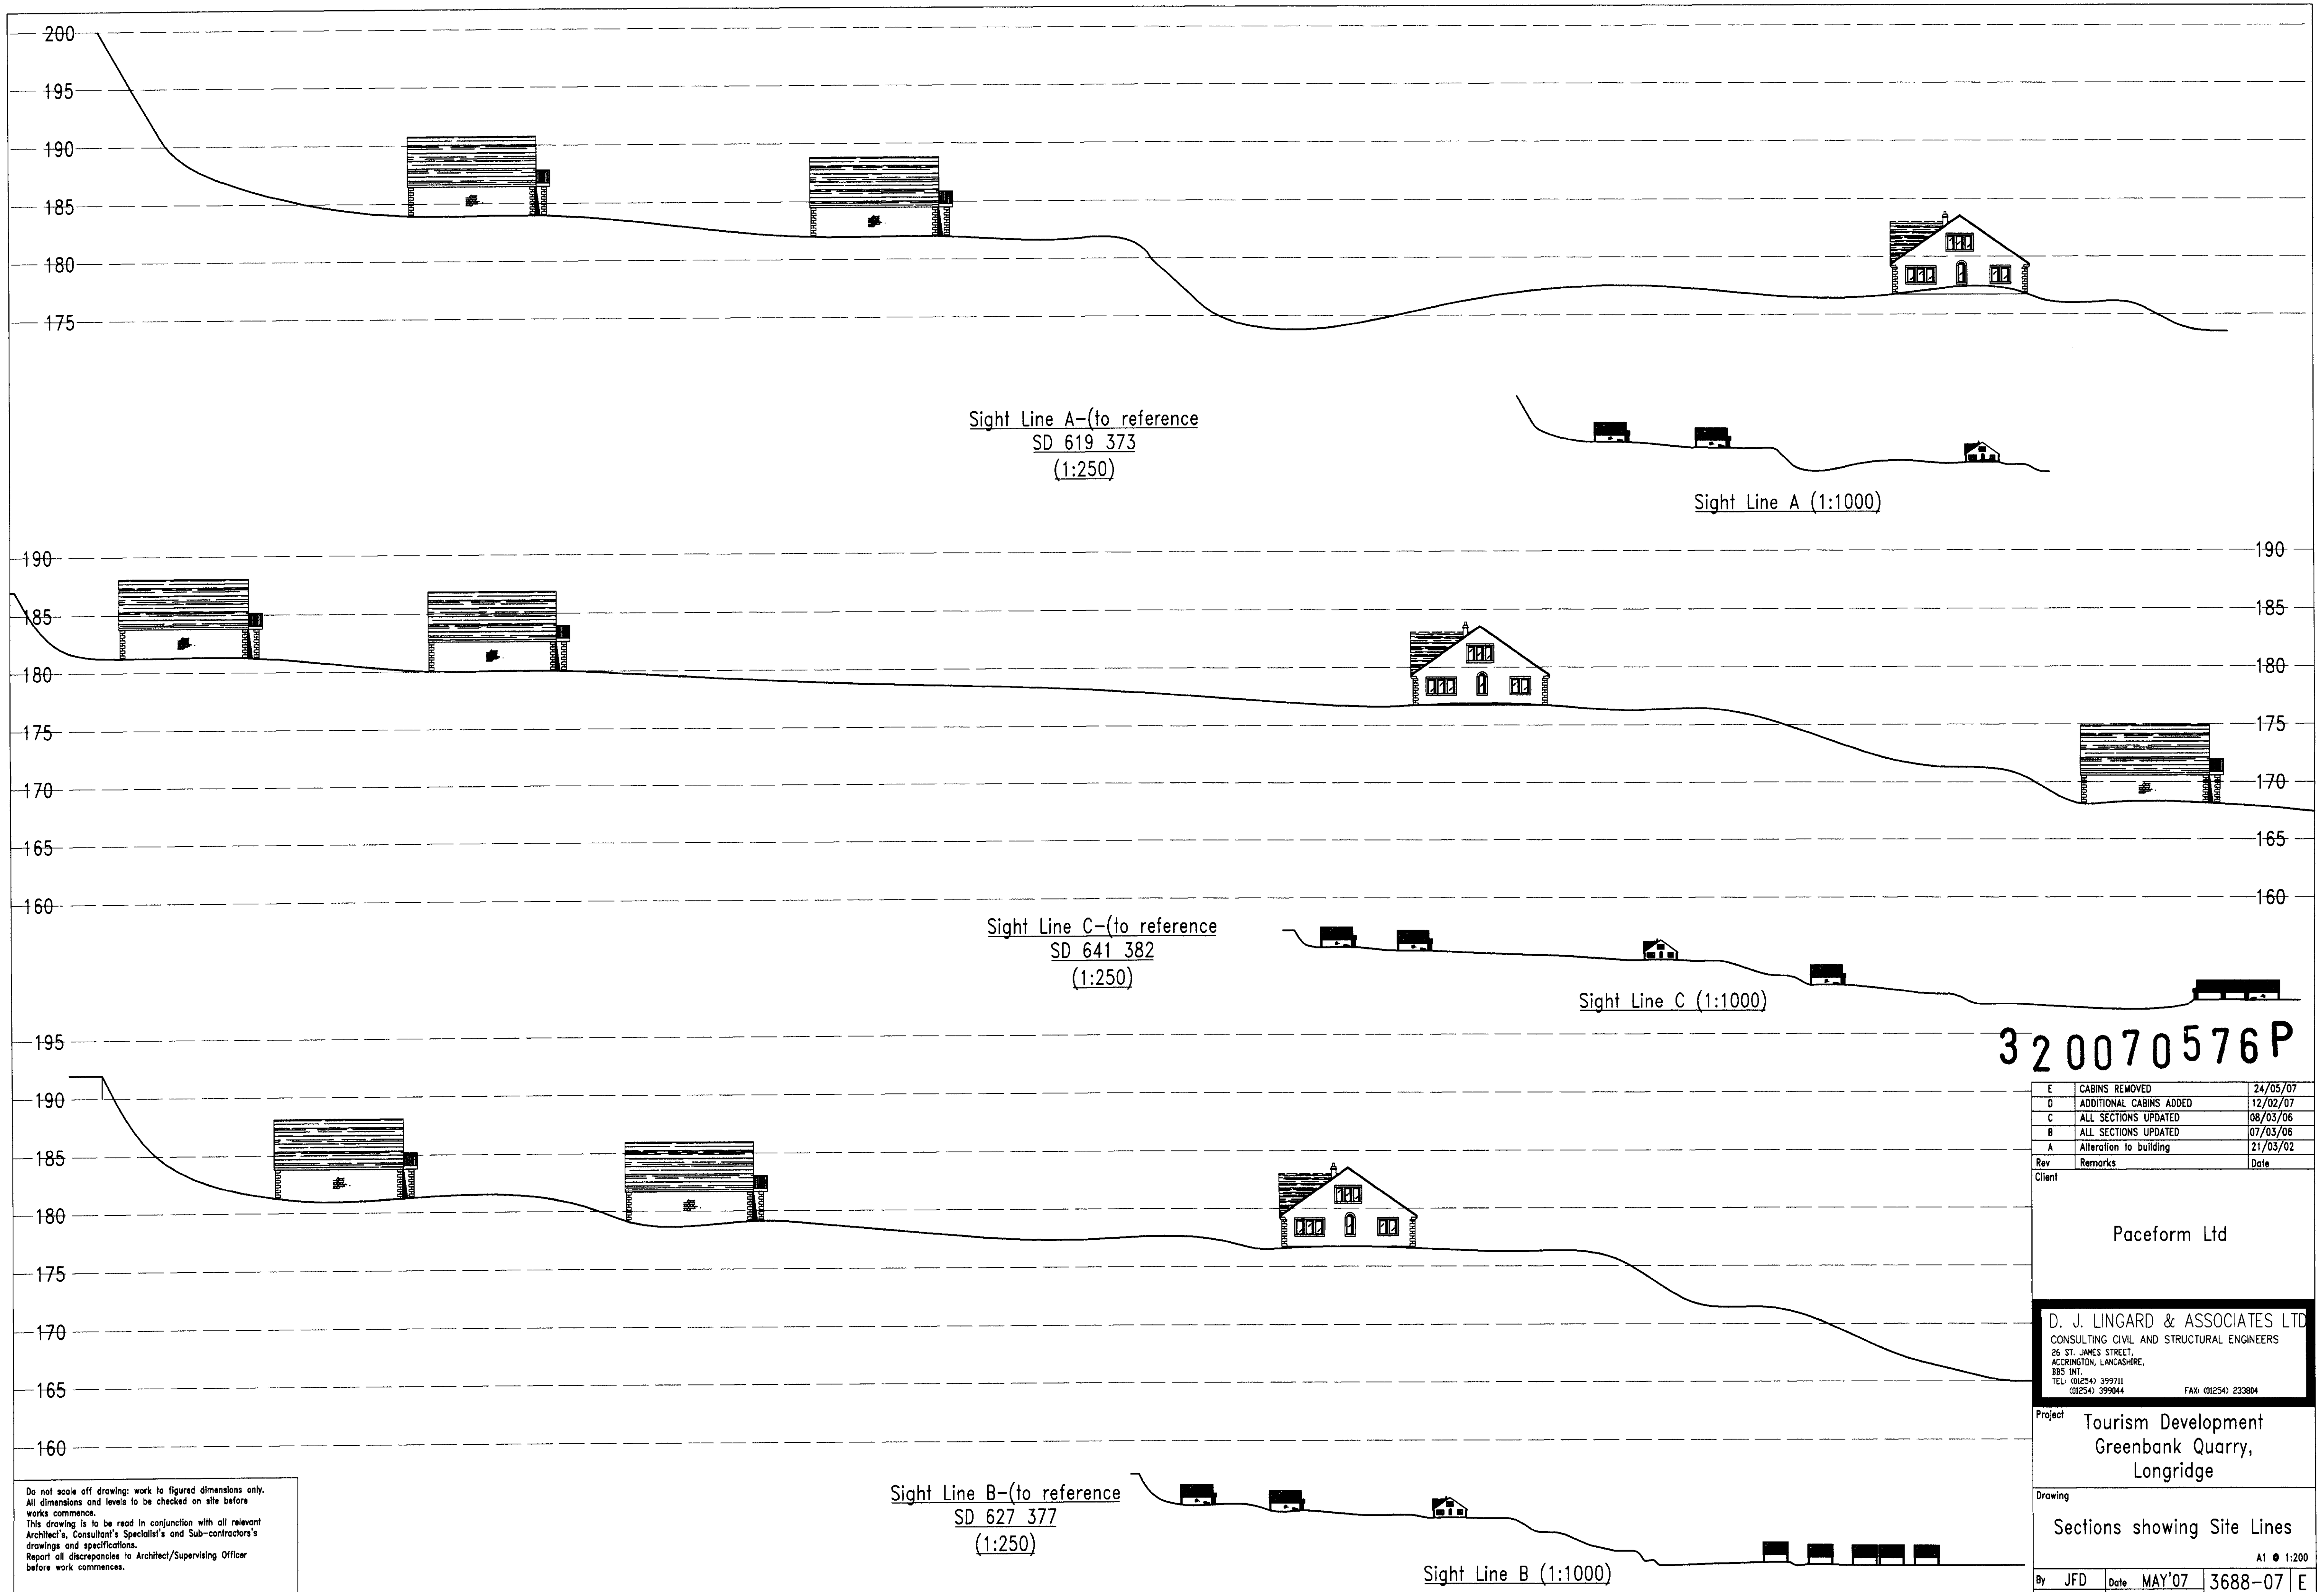

320070576P

E	CABINS REMOVED	24/05/07
D	ADDITIONAL CABINS ADDED	12/02/07
C	ALL SECTIONS UPDATED	08/03/06
B	ALL SECTIONS UPDATED	07/03/06
A	Alteration to building	21/03/02
Rev	Remarks	Date

Client

Paceform Ltd

D. J. LINGARD & ASSOCIATES LTD
CONSULTING CIVIL AND STRUCTURAL ENGINEERS
26 ST. JAMES STREET,
ACCRINGTON, LANCASHIRE,
BB5 1NT
TEL: (01254) 399711 FAX: (01254) 233804
TEL: (01254) 399044

Project
**Tourism Development
Greenbank Quarry,
Longridge**

Drawing
Sections showing Site Lines

A1 1:200

By JFD Date MAY'07 3688-07 E

Do not scale off drawing: work to figured dimensions only.
All dimensions and levels to be checked on site before
works commence.
This drawing is to be read in conjunction with all relevant
Architect's, Consultant's Specialist's and Sub-contractors's
drawings and specifications.
Report all discrepancies to Architect/Supervising Officer
before work commences.