

Do not scale off drawing: work to figured dimensions only. All dimensions and levels to be checked on site before works commence. This drawing is to be read in conjunction with all relevant Architect's, Consultant's Specialist's and Sub-contractors drawings and specifications. Report all discrepancies to Architect/Supervising Officer before work commences.

© COPYRIGHT 2007


Notes

1. Total number of carpark spaces to be 22.
2. Each car park area is 4.8x2.4m.
3. Planting Schedule:
Aim: low level shrub planting to give all year round interest to car park area.
This will consist of:
20No. Rowan (Mountain Ash) 'standards', staked and tied, planted in quality compost at 4m centres.
These trees will provide the structure to the planting scheme.
The shrub layers to consist of:
20% holly
10% snowberry
20% gorse
20% hawthorn
10% guelder rose
10% elder.
Planted at 2m centres in the areas on the plan. Planted as whips or container grown (holly).

Area of scheme

Illuminated Bollards (1m high)
Main Foul Sewer Drains
Main Surface Water Drains
Manholes

All signs to public footpaths to be constructed in stained timber, posts to be 1.8m high and sign to be 0.3x0.1m in dimensions. Inscription on sign to say:
Public Footpath

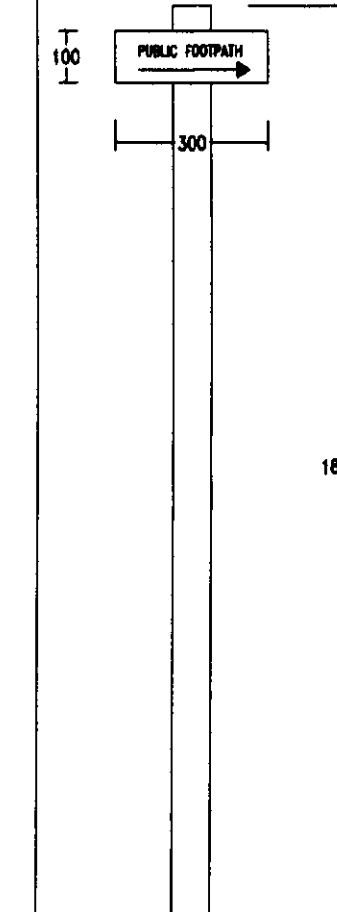

320070576P

R	4 CABINS REMOVED	24/05/07
Q	6 CABINS ADDED	07/02/07
P	8 CABINS ADDED + GEN ALTERATIONS	30/10/06
N	NO OF CABINS CHANGED + MOVED	19/07/06
M	5NO. CABINS ADDED	04/07/06
L	CABIN POSITIONS ALTERED	04/07/06
K	2 CABINS REMOVED AND 1 ADDED + 40M LENGTH OF WALL TO ROADSIDE	28/04/06
J	AMENDMENTS	14/02/06
Rev	Remarks	Date
Client		

Paceform Ltd

D. J. LINGARD & ASSOCIATES LTD
CONSULTING CIVIL AND STRUCTURAL ENGINEERS
26 ST. JAMES STREET,
ACCINGTON, LANCASHIRE,
BBS INT.
TEL: (01254) 399711
(01254) 399044 FAX: (01254) 233804

Project
Tourism Development
Greenbank Quarry,
Longridge

Drawing
Proposed Site Layout

A1 © 1:750

LEGEND:

Way mark signs - location & illustration

5.5m Wide Access Road

3m Wide Track

Public Footpaths

No. Rowan (mountain ash) Trees

Existing Vegetation All Retained
- Mainly Gorse & Willow Scrub

Proposed Thicket Planting For
Low Level Screening & Privacy

Proposed Stone Chalets
- See Drawing No's. 3688-4
Total No of 26

Proposed Log Cabins
- See Drawing No. 3688-08
Total No of 11 (all by lake)

Proposed Random Stone Chalets
- See Drawing No. 3688-18

Reception building with
central facilities:-
-Restaurant + terrace
-Management Accommodation
-Activity Information & Booking
-Bar
-Reception
(see drawing No's 3688-9,10 & 11
for details, F.F.L = 172m)

Sight Line A-(Higher College Farm)
1060m away from cliff top
(intersection of road B6243 and B6245)
Reference SD 619 373
H.A.M.S.L of 113.0m

Sight Line C-(Longfield)
2600m away from cliff top
Reference SD 641 382
H.A.M.S.L of 142.0m

Sight Line B-(Knowle Green Road)
1100m away from cliff top
Reference SD 627 377
H.A.M.S.L of 113.0m