


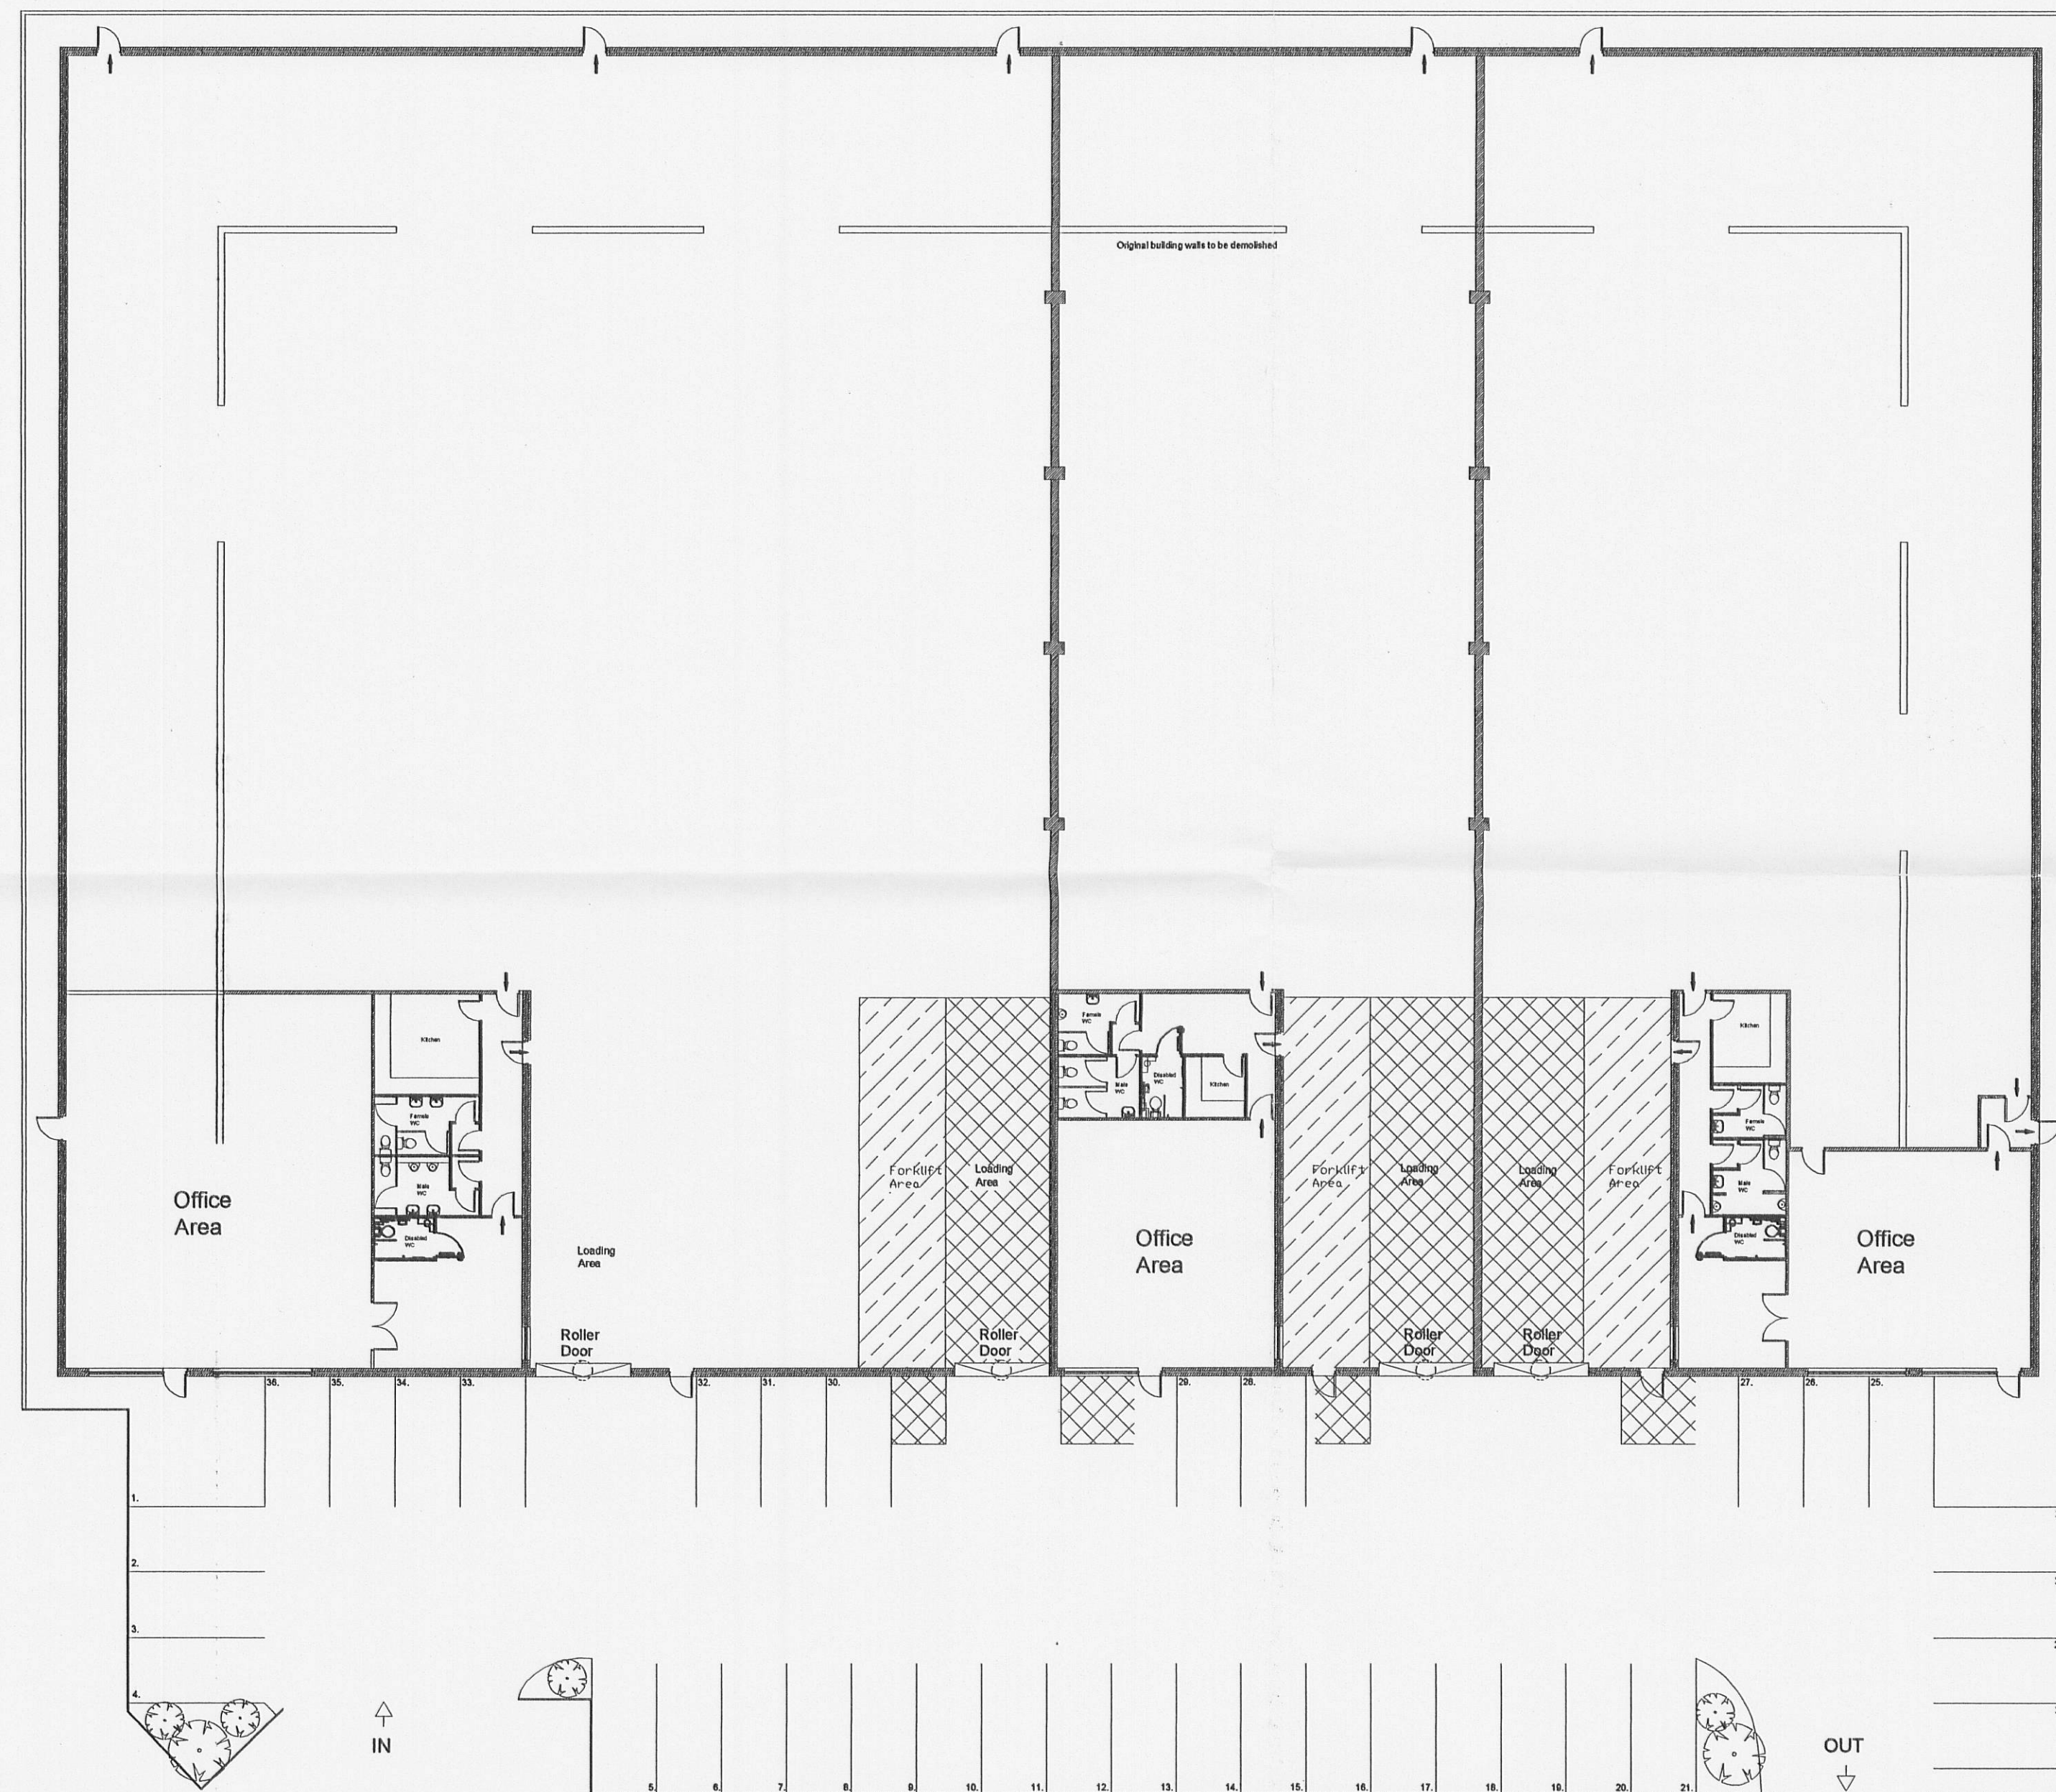

Amendments: