


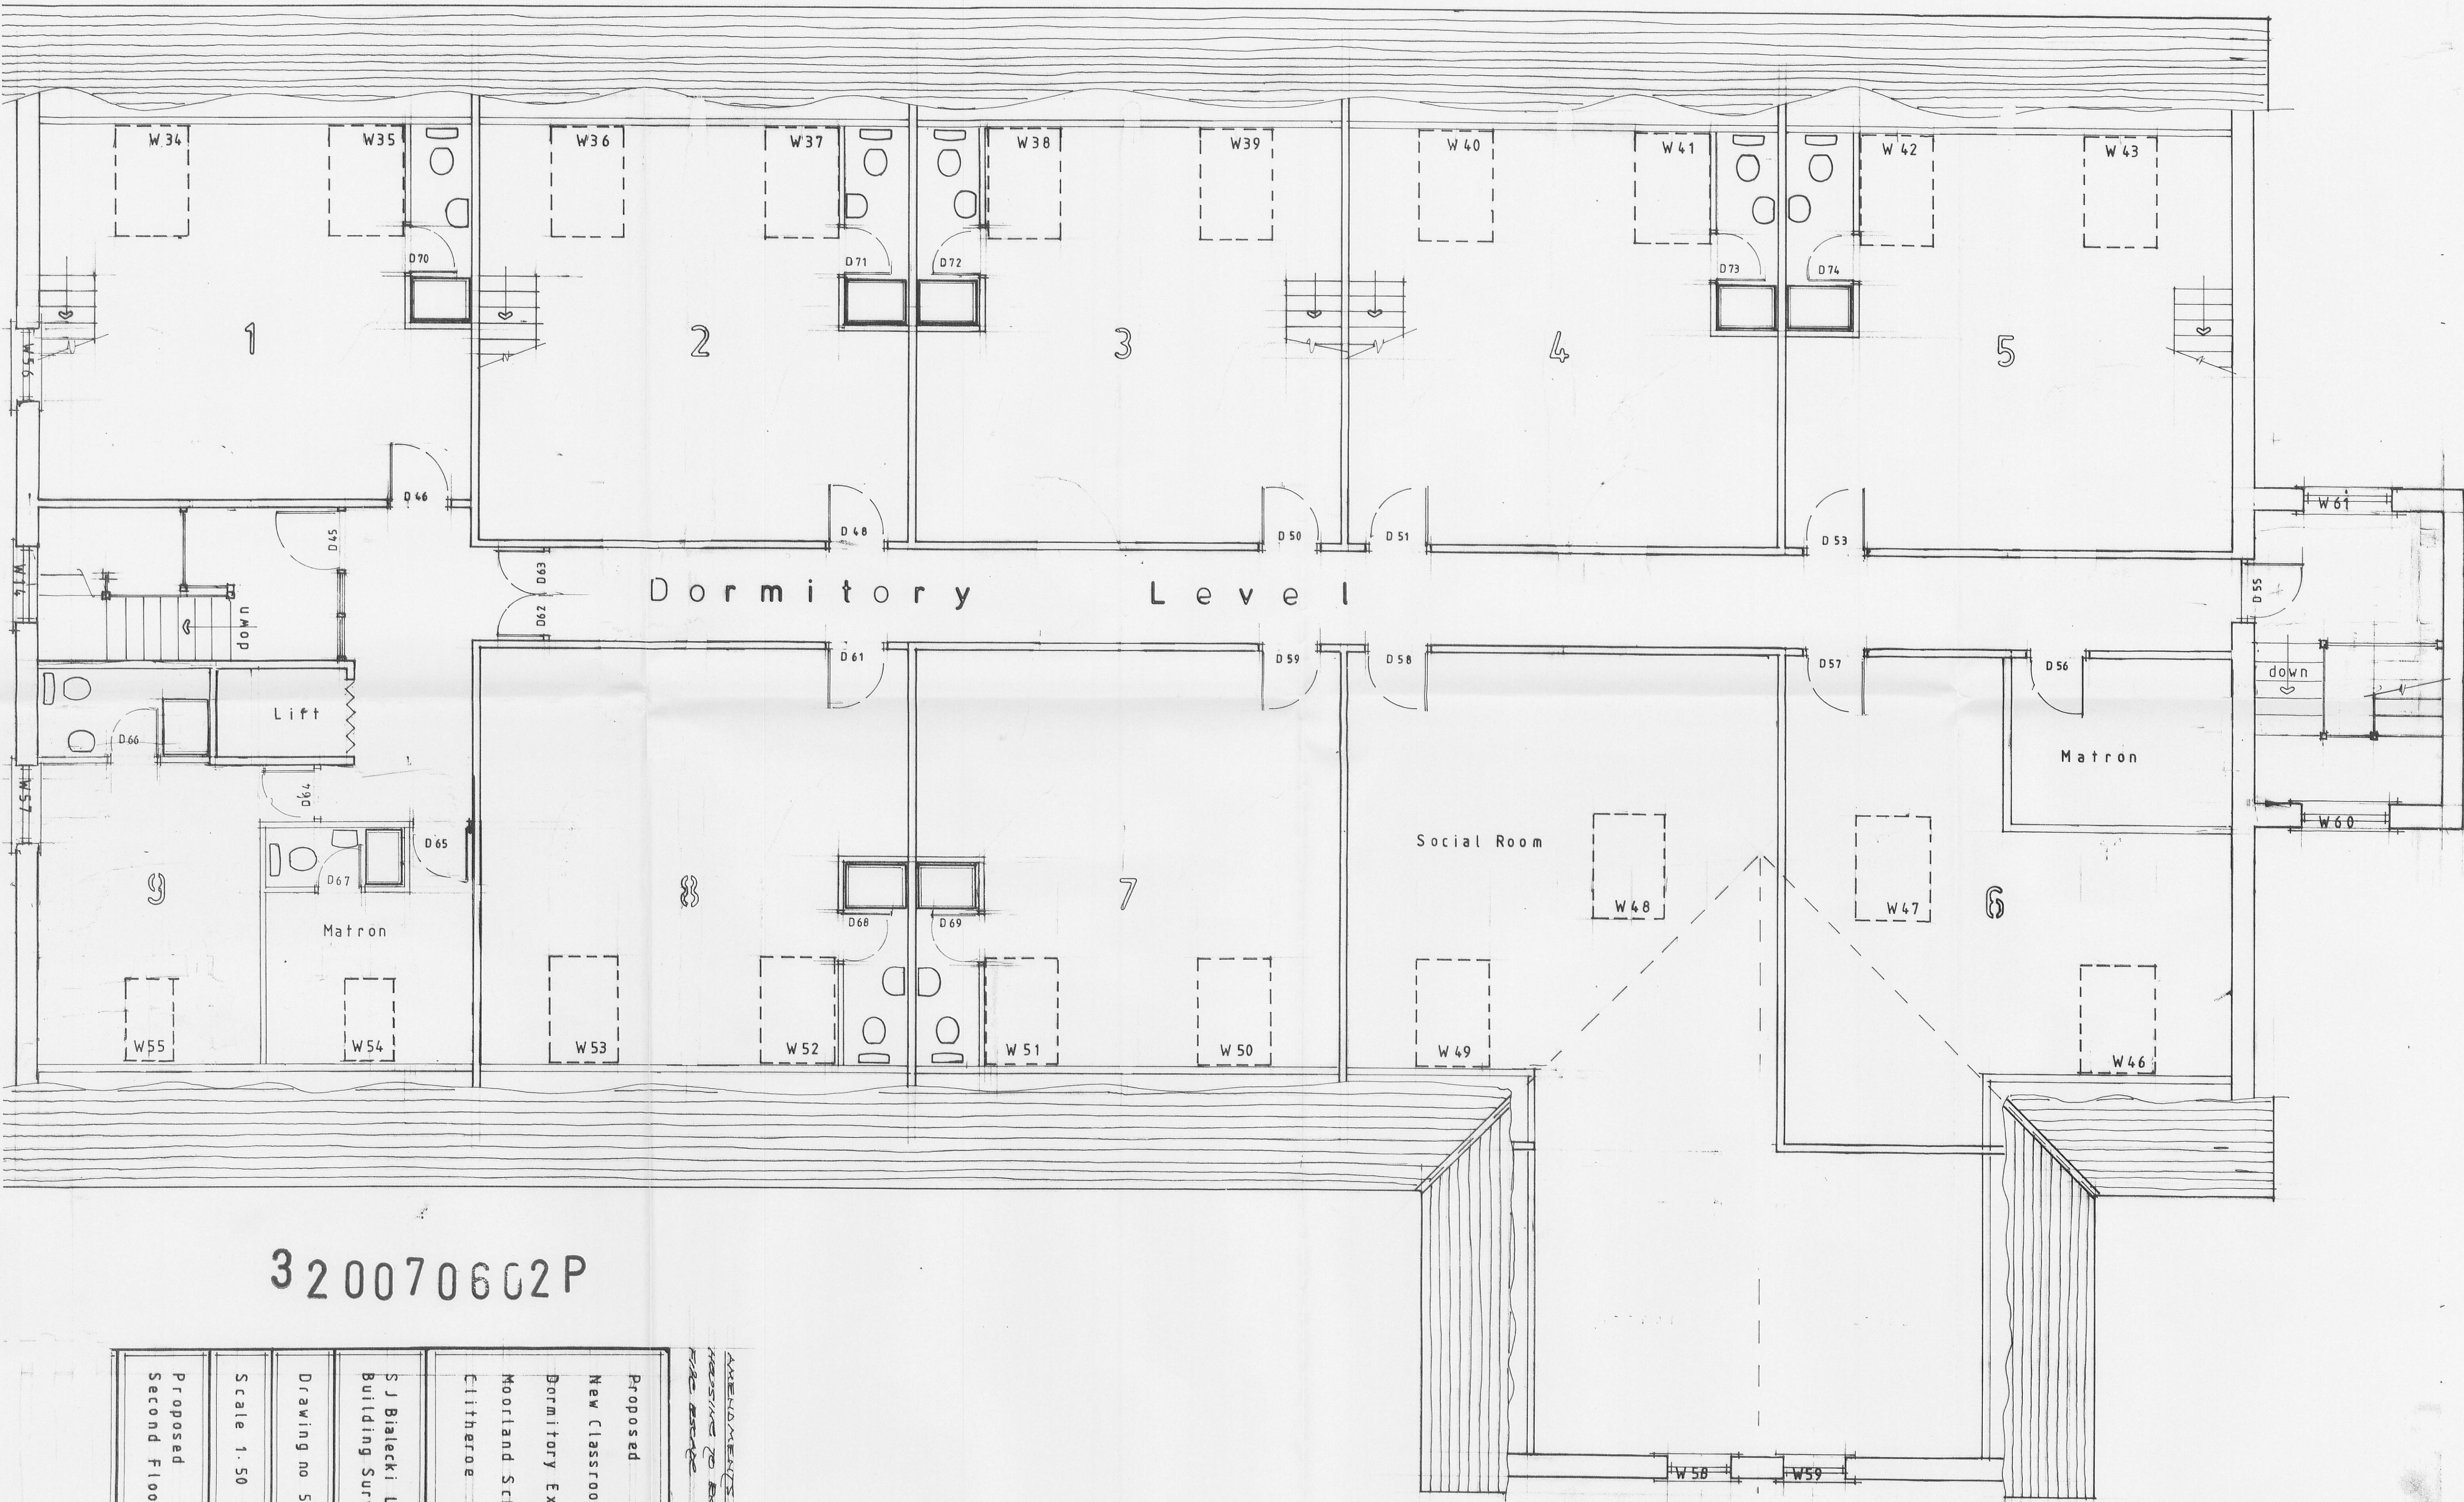

320070602P

AMENDMENTS SHOULD BE MADE TO THE DRAWING FILE ASSETS
Proposed
New Classroom And
Dormitory Extension
Moorland School
Clietheroe
S J Bialecki Limited
Building Surveyors
Drawing no 5006
Scale 1:50
Proposed
Second Floor