
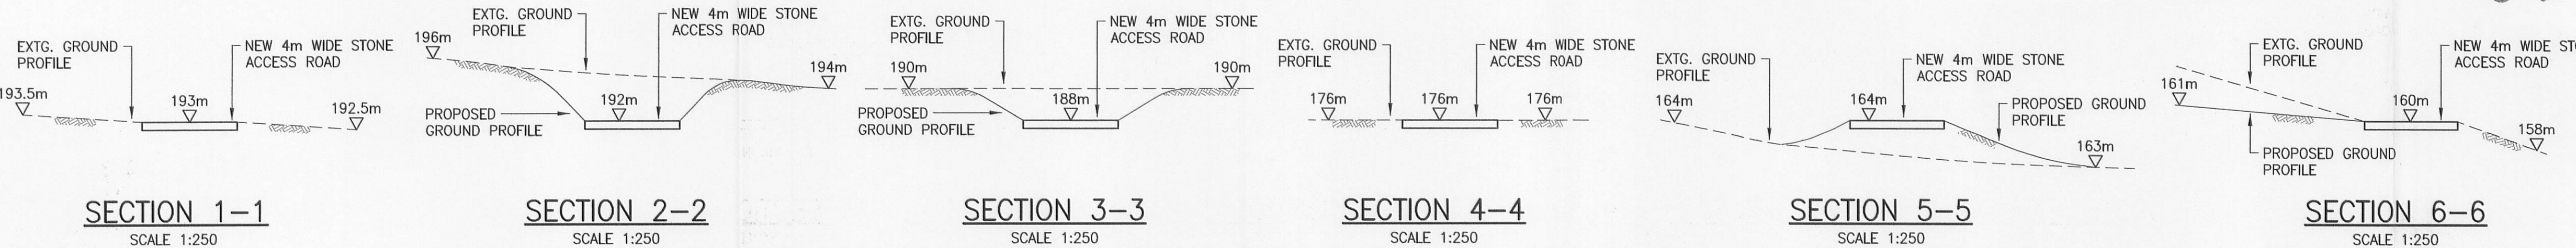
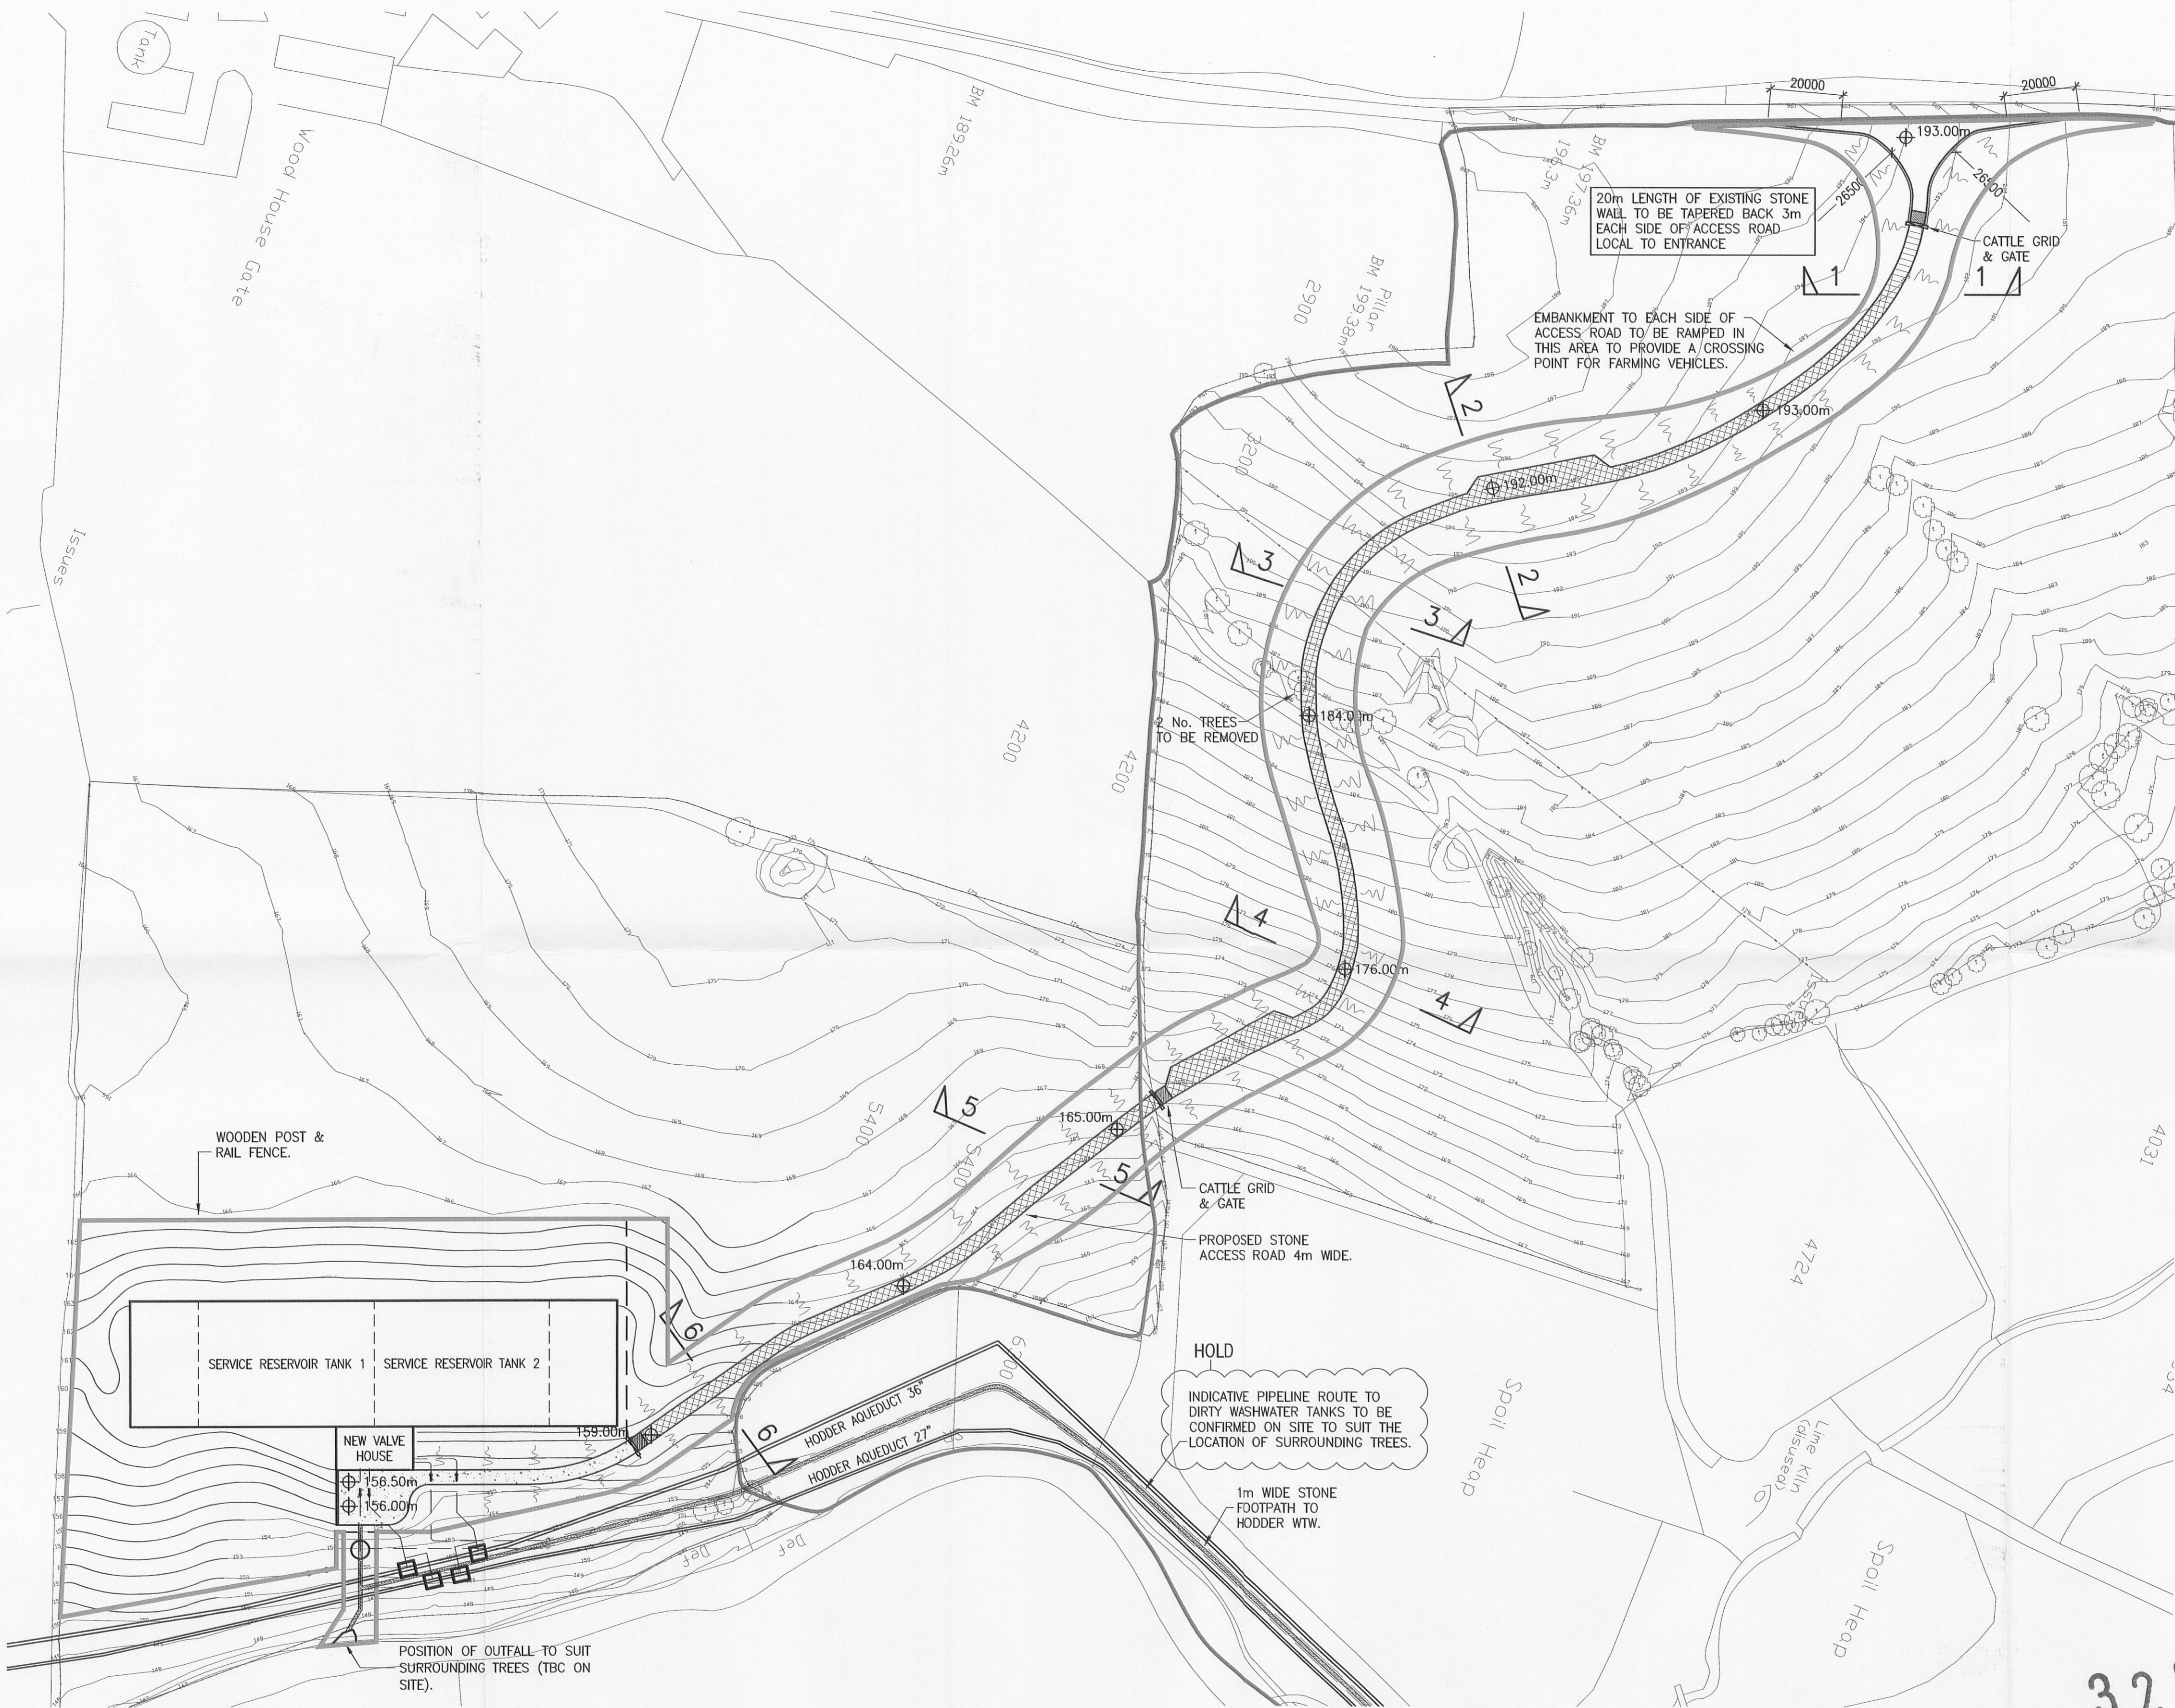


DO NOT SCALE

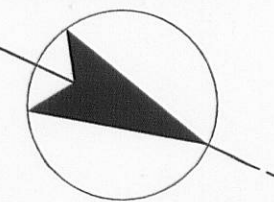

NOTES.

GENERAL NOTES

ALL DIMENSIONS ARE IN MILLIMETRES (MM) & ALL LEVELS ARE IN METRES (M) AOD, UNLESS STATED OTHERWISE.

ALL DIMENSIONS & LEVELS TO BE CHECKED ON SITE AND ANY DISCREPANCIES SHOULD BE REPORTED TO THE ENGINEER.

ACCESS ROAD TO HAVE A 1:40 CROSSFALL.

LEGEND

- DENOTES CONCRETE ROAD & HARDSTANDING AREA
- DENOTES 4m WIDE STONE ACCESS ROAD
- DENOTES NEW WORK
- DENOTES EXTENT OF UU OWNERSHIP

FOR PLANNING

REFERENCE DRAWINGS.

M200/90021775/01/21/10003	PLANNING DRAWINGS - SITE LAYOUT
M200/90021775/01/21/10004	PLANNING DRAWINGS - ELEVATIONS
M200/90021775/01/21/10006	PLANNING DRAWINGS - OUTFALL DETAILS

17.05.07	LM	WA	ST	C	ROAD LAYOUT & PIPELINE ROUTE REVISED
23.05.07	LM	WA	ST	B	EXTENT OF NEW WORK & UU OWNERSHIP SHOWN
20.04.07	LM	WA	ST	A	ISSUED FOR PLANNING
DATE	REV BY	CHKD	APPD	AMENDMENT DESCRIPTION	



Cheadle Office
The Studio
51 Brookfield Road
Cheadle
SK8 1ES
t - 0161 4914600
f - 0161 4914700
e - mail@ghallivgunn.com
i - www.ghallivgunn.com



KMI Plus
Brunswick House
Hindley Green Business Park
Leigh Road
Hindley Green
Wigan
WN2 4TN

KMI PLUS DWG. NUMBER	kmi drg No	KMI PLUS CONTRACT No.	Contract No
----------------------	------------	-----------------------	-------------

THIS DRAWING IS ISSUED BY KMI PLUS SUBJECT TO THE CONDITIONS THAT IT IS NOT COPIED EITHER IN WHOLE OR IN PART OR DISCLOSED TO THIRD PARTIES UNLESS PRIOR WRITTEN AUTHORISATION IS GIVEN BY KMI PLUS

PREVIOUS VERSIONS OF THIS DRAWING SHOULD BE STAMPED SUPERSEDED OR DESTROYED DO NOT SCALE THIS DRAWING - IF IN DOUBT ASK

UNITED UTILITIES PLC
HODDER SR

PLANNING DRAWINGS
ACCESS ROAD DETAILS



MWH/PM REF. NUMBER	M200	GHV Livgunn CAD REF	5872_21_10005.dwg	MASTER SIZE	A1
SCALE	1:1000, 1:250			REV	C
CLIENT DRAWING No.	M200/90021775/01/21/10005				