


DO NOT SCALE

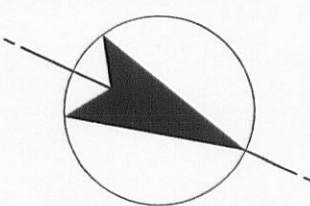


MATRIX OF OPENINGS

TYPE	SIZE	TOTAL No. REQ'D
A - OVERFLOW INLET	600 x 900	4
B - PLANT ACCESS	1500 x 2000	11
C - MAN ACCESS	600 x 900	4
D - EMERGENCY EGRESS	600 x 900	4
E - VENT	600 x 900	8
F - PENSTOCK ACCESS	600 x 900	2

NOTE:
ACCESS COVERS SECURITY LPC 4 WITH ALARMED AND CERTIFIED PADLOCKS, MATERIAL GALVANISED STEEL, FACTORY PAINTED, COLOUR OF FINISHED FRAMES TO BE RAL 6005.

SET-OUT POSITION LOCATIONS

S.O.P.	EASTING	NORTHING
1 EXT. CORNER OF SR	371640.073	453956.559
2 EXT. CORNER OF SR	371607.996	453943.589
3 EXT. CORNER OF SR	371658.413	453818.896
4 EXT. CORNER OF SR	371690.491	453831.866
5 EXT. CORNER OF VH	371680.338	453888.920
6 EXT. CORNER OF VH	371672.429	453908.481
7 EXT. CORNER OF VH	371661.327	453903.993
8 EXT. CORNER OF VH	371669.638	453884.431

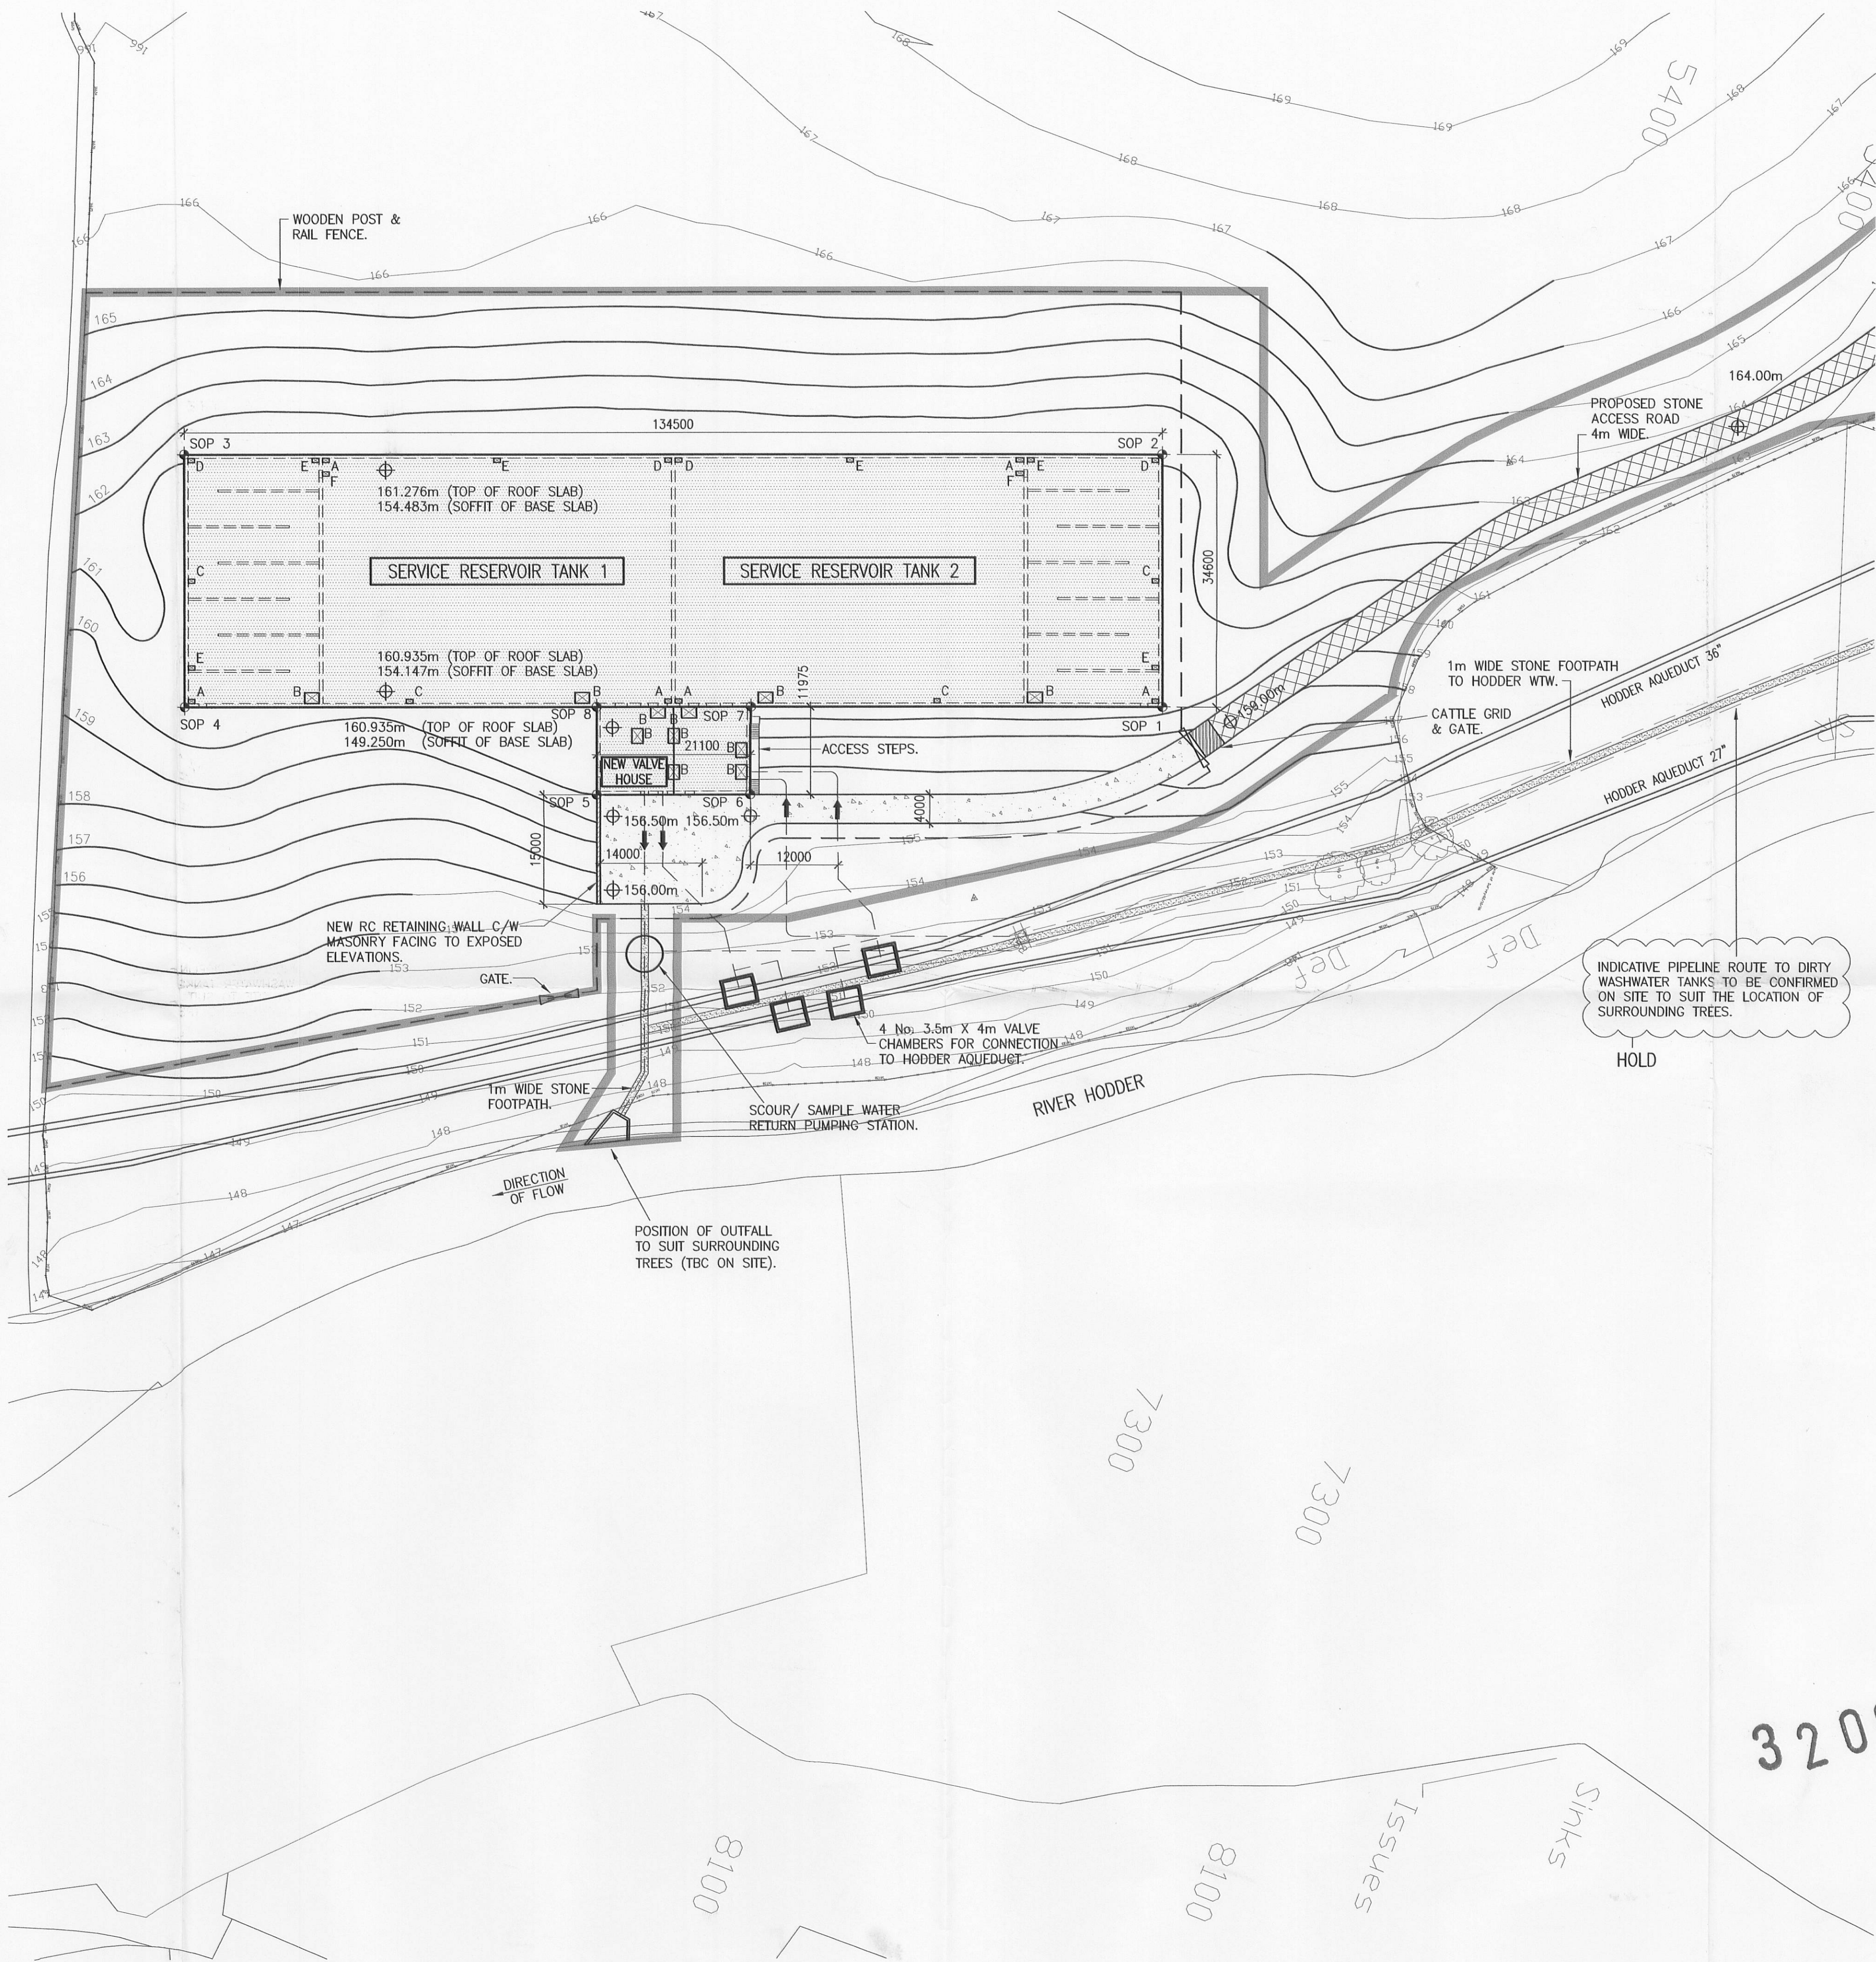

NOTES.

GENERAL NOTES

ALL DIMENSIONS ARE IN MILLIMETRES (MM) & ALL LEVELS ARE IN METRES (M) AOD, UNLESS STATED OTHERWISE.

ALL DIMENSIONS & LEVELS TO BE CHECKED ON SITE AND ANY DISCREPANCIES SHOULD BE REPORTED TO THE ENGINEER.

THE EXPOSED VALVE AND SERVICE RESERVOIR EMBANKMENT RETAINING WALLS WILL BE CLADDED WITH A DRESSED STONE - TYPE AND COLOUR TO BE AGREED WITH LOCAL PLANNING AUTHORITY.

LEGEND


- DENOTES CONCRETE ROAD & HARDSTANDING AREA
- DENOTES 4m WIDE STONE ACCESS ROAD
- DENOTES GRASSED FINISH TO ROOF
- DENOTES NEW WORK

FOR PLANNING

REFERENCE DRAWINGS.

M200/90021775/01/21/10004	PLANNING DRAWINGS - ELEVATIONS
M200/90021775/01/21/10005	PLANNING DRAWINGS - ACCESS ROAD DETAILS
M200/90021775/01/21/10006	PLANNING DRAWINGS - OUTFALL DETAILS

18.05.07	LM	WA	ST	C	FENCELINE & CONTOURS REVISED
03.05.07	LM	WA	ST	B	EXTENT OF NEW WORK SHOWN
20.04.07	LM	WA	ST	A	ISSUED FOR PLANNING
DATE	REV BY	CHKD	APPD	AMENDMENT DESCRIPTION	

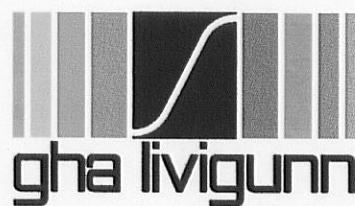

Cheadle Office
The Studio
51 Brookfield Road
Cheadle
SK8 1ES

t - 0161 4914600
f - 0161 4914700
e - mail@ghalivgunn.com
i - www.ghalivgunn.com



KMI Plus
Brunswick House
Hindley Green Business Park
Leigh Road
Hindley Green
Wigan
WN2 4TN

KMI PLUS DWG. NUMBER	kmi drg No	KMI PLUS CONTRACT No.	Contract No
----------------------	------------	-----------------------	-------------

THIS DRAWING IS ISSUED BY KMI PLUS SUBJECT TO THE CONDITIONS THAT IT IS NOT COPIED EITHER IN WHOLE OR IN PART OR DISCLOSED TO THIRD PARTIES UNLESS PRIOR WRITTEN AUTHORISATION IS GIVEN BY KMI PLUS

PREVIOUS VERSIONS OF THIS DRAWING SHOULD BE STAMPED SUPERSEDED OR DESTROYED DO NOT SCALE THIS DRAWING - IF IN DOUBT ASK

UNITED UTILITIES PLC
HODDER SR

PLANNING DRAWINGS
SITE LAYOUT



MWH/PM REF. NUMBER	M200	GH A Livgunn CAD REF	5872_21_10003.dwg	MASTER SIZE	A1
SCALE	1:500, 50000	CLIENT DRAWINGS No.	M200/90021775/01/21/10003	REV	C