



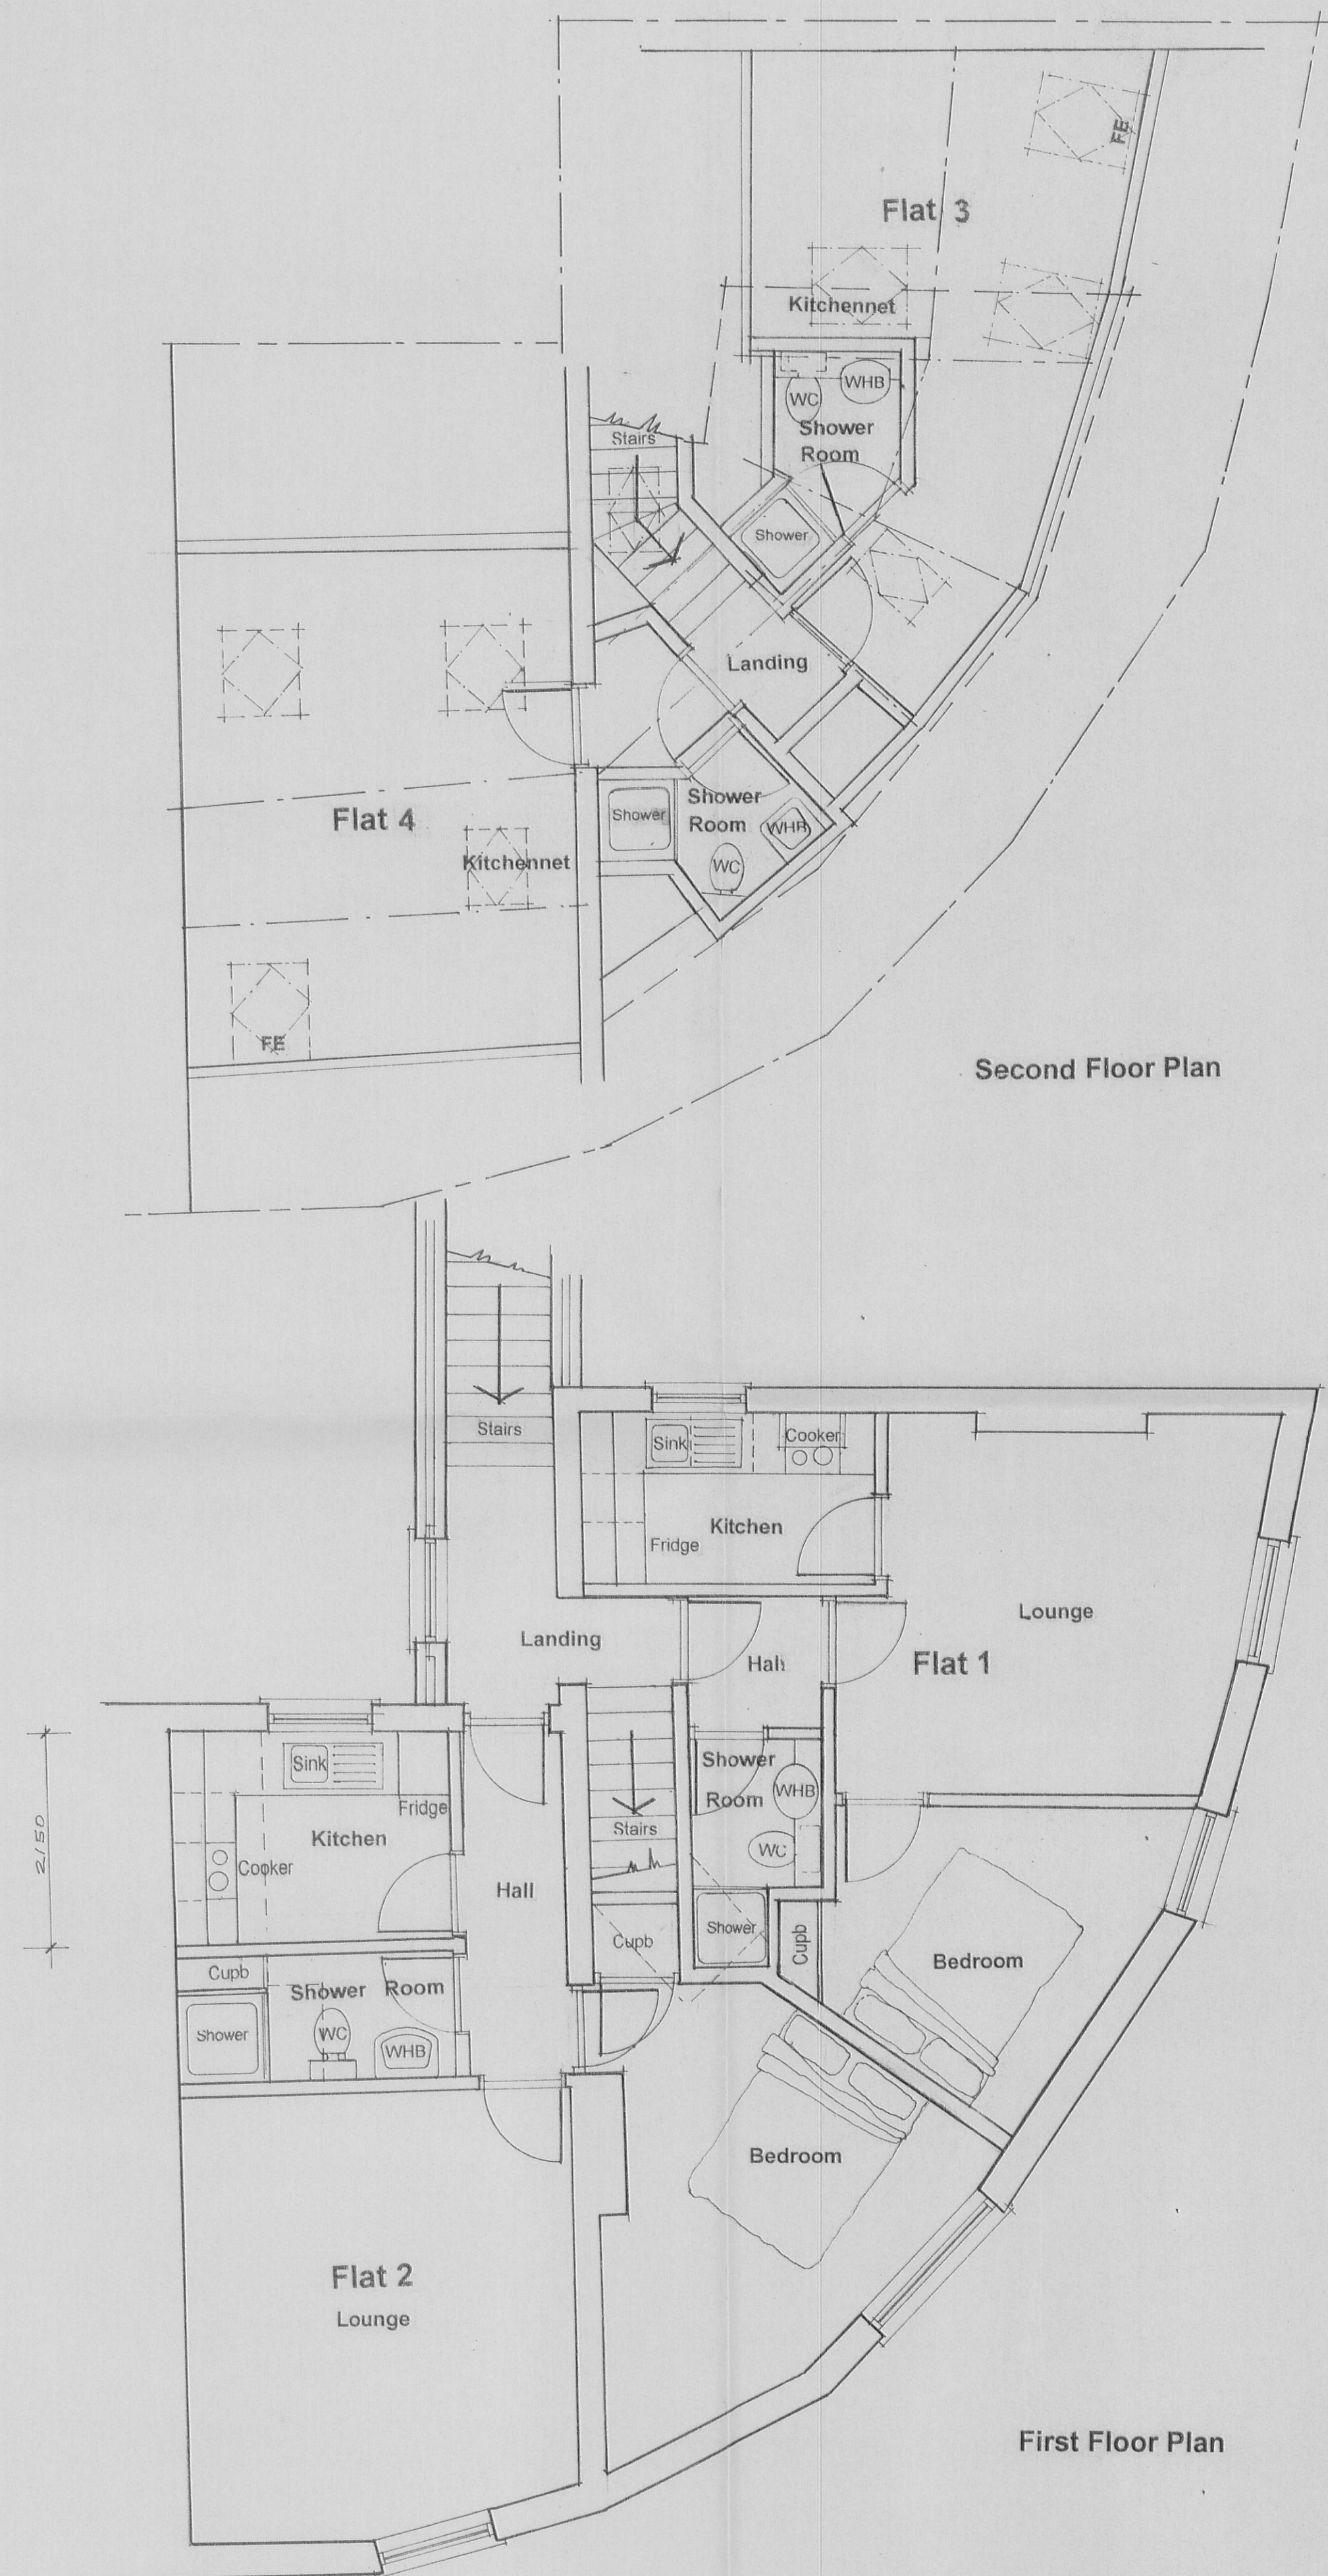

Bin store to take 2 waste
2 green bin, 1 bin
for two flats

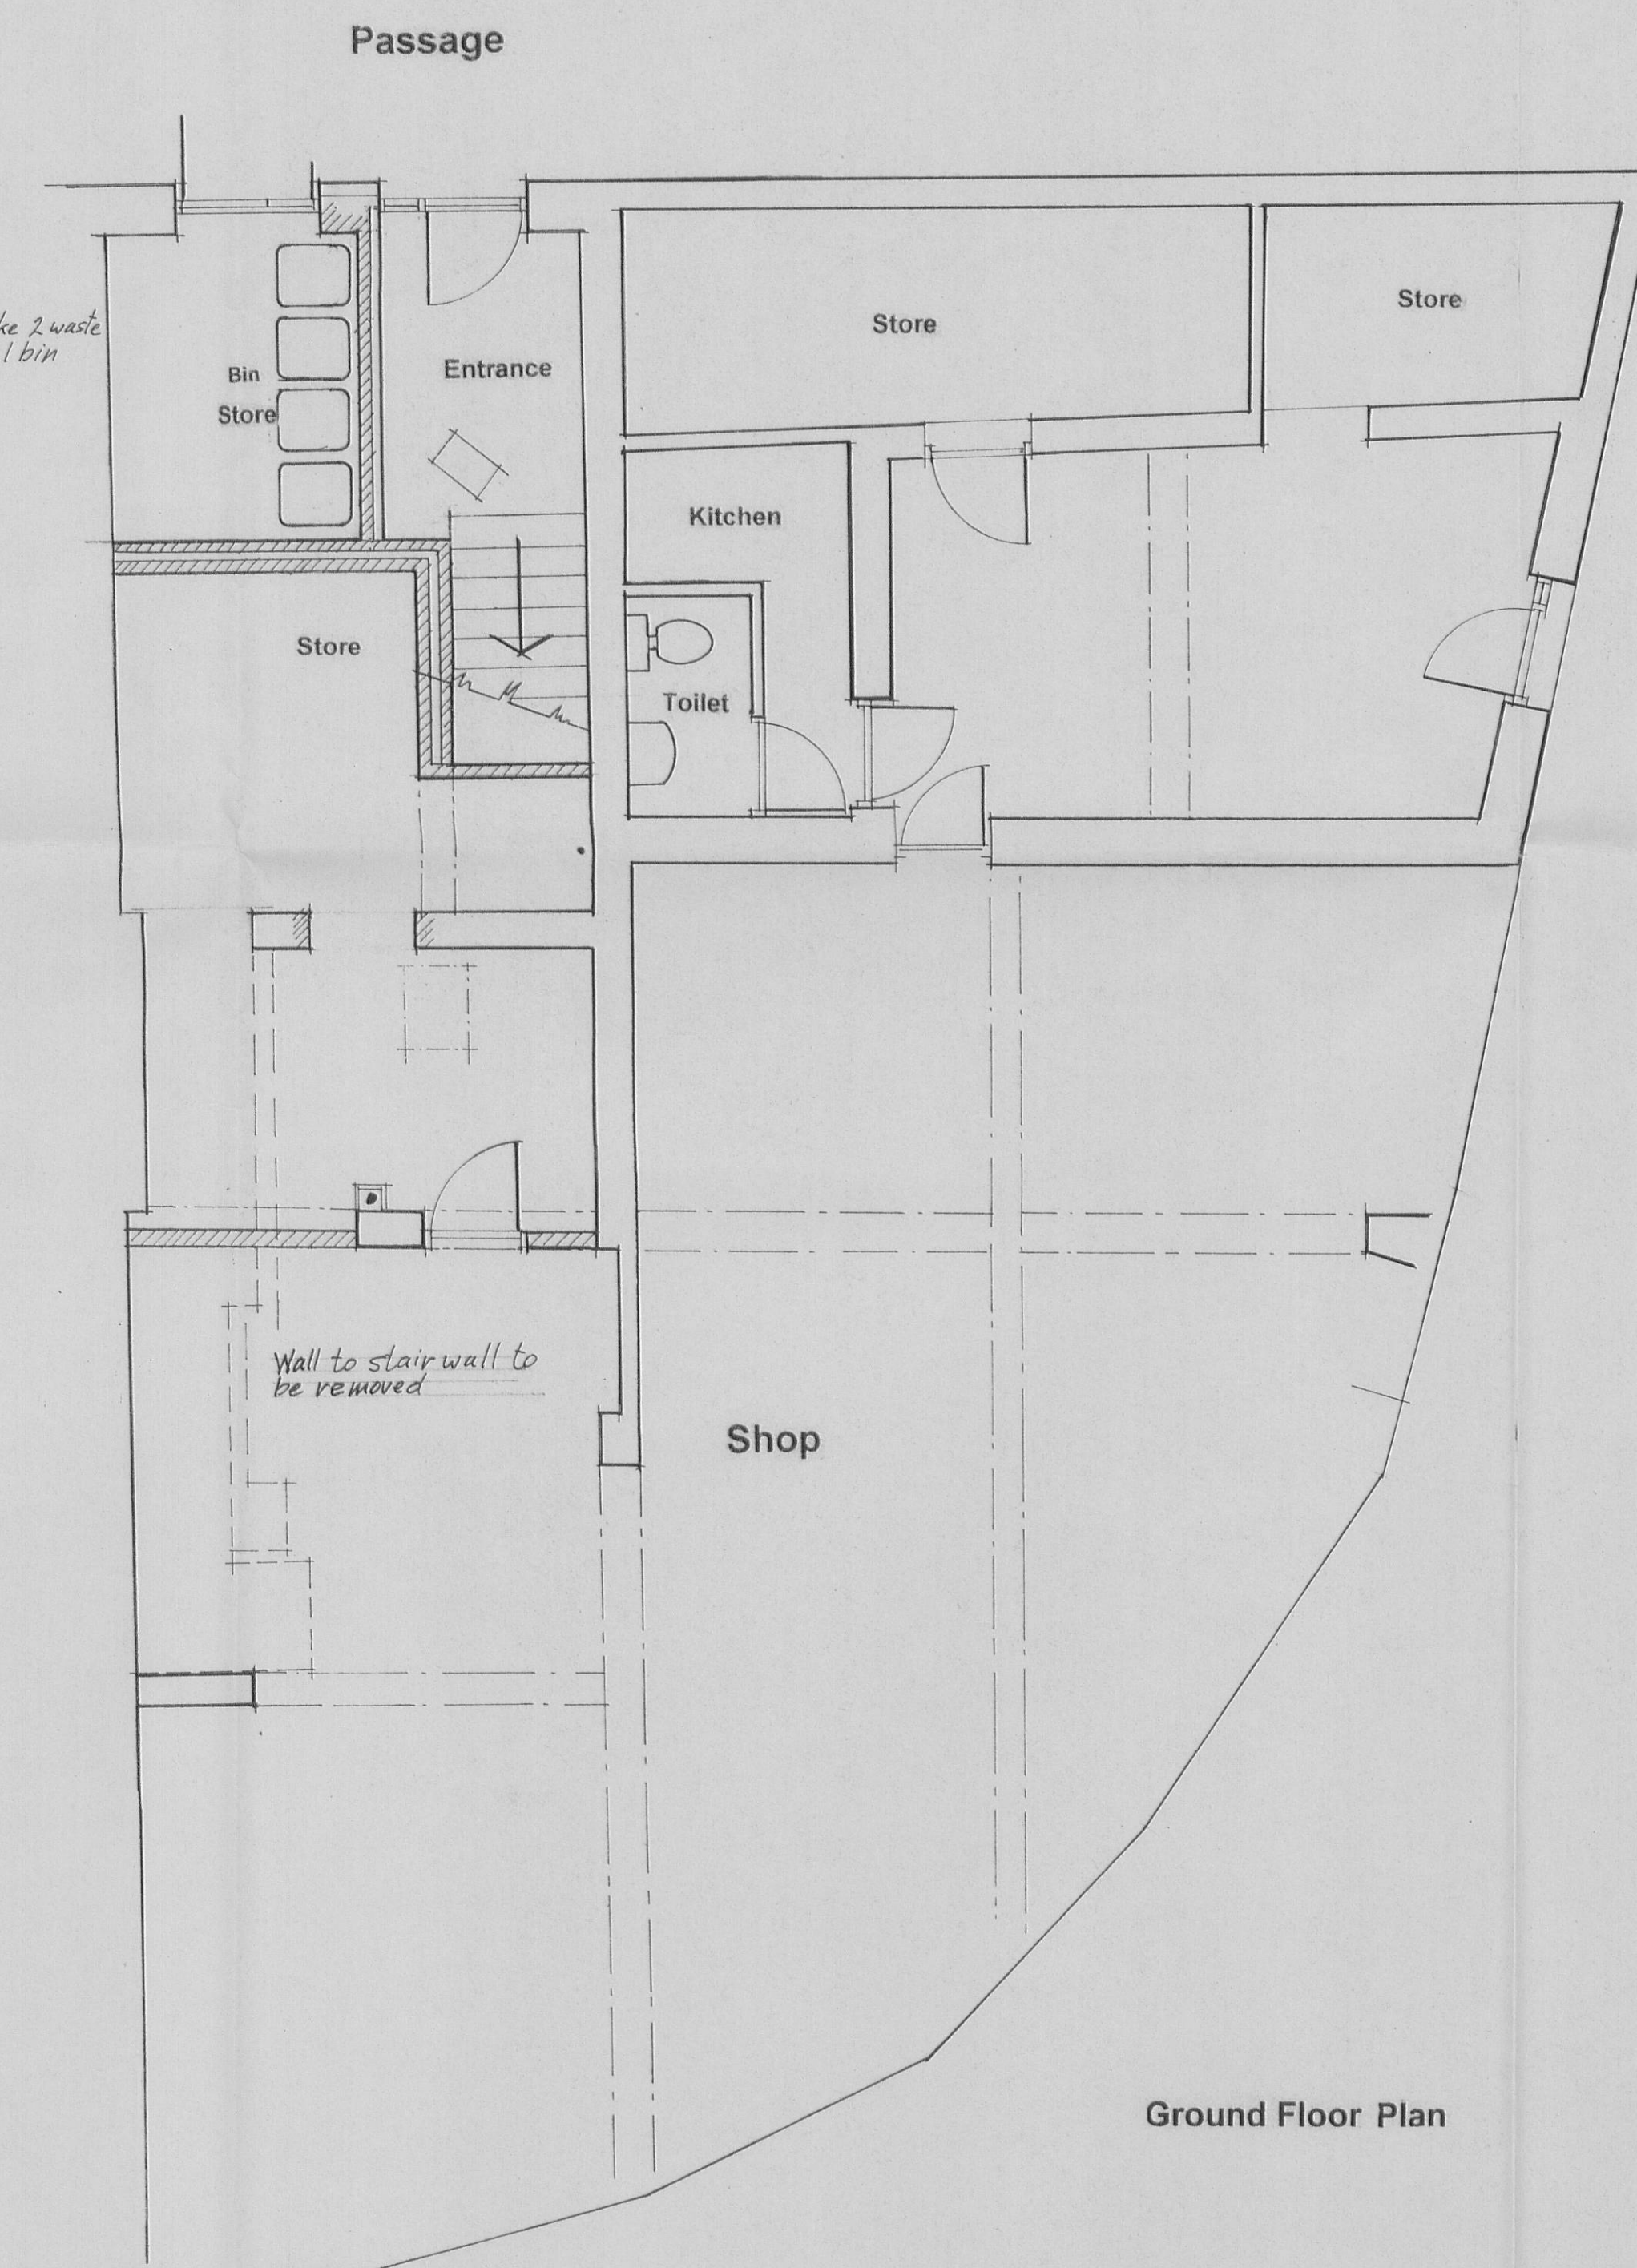

3 2 0 0 7 0 6 2 2 P

Jeff Marshall & Associates
Architectural Designers and Surveyors,
Swindlehurst Barn, Back Lane, Grindleton,
Nr. Clitheroe, Lancs. BB7 4RW.
Tel. 01200 440157

Project Proposed construction of 4 Flats
at 33 Waterloo Road Clitheroe

Client Mr D.Ainsworth

Title Scheme Drawing

Scale 1:50 Date 29th May 07 Dm. J.M.

Drg N°
283/1/3
Rev.