


© Copyright. This drawing and design and all the information contained therein is the sole copyright of Innex Design Limited, Leigh and reproduction in any form is forbidden unless permission is obtained in writing.

CONTRACTORS PLEASE NOTE:

Warning. No dimensions to be scaled from this drawing. All contractors must visit site and be responsible for taking and checking all dimensions relative to this work. The designer must be advised of any discrepancies in writing.

This drawing must be read in conjunction with the specifications/bill of quantities and related drawings. Any structural work must be carried out to exact specification and requirements of the client's appointed structural engineer and any amendments must have his express prior written authority.

All structural work must be inspected at all relevant stages by the structural engineer and by the Appointed Building Surveyor, and comply with their requirements. Any cost and claims for damages, loss of trade, etc., incurred by failing to do so are the sole liability of the contractor.

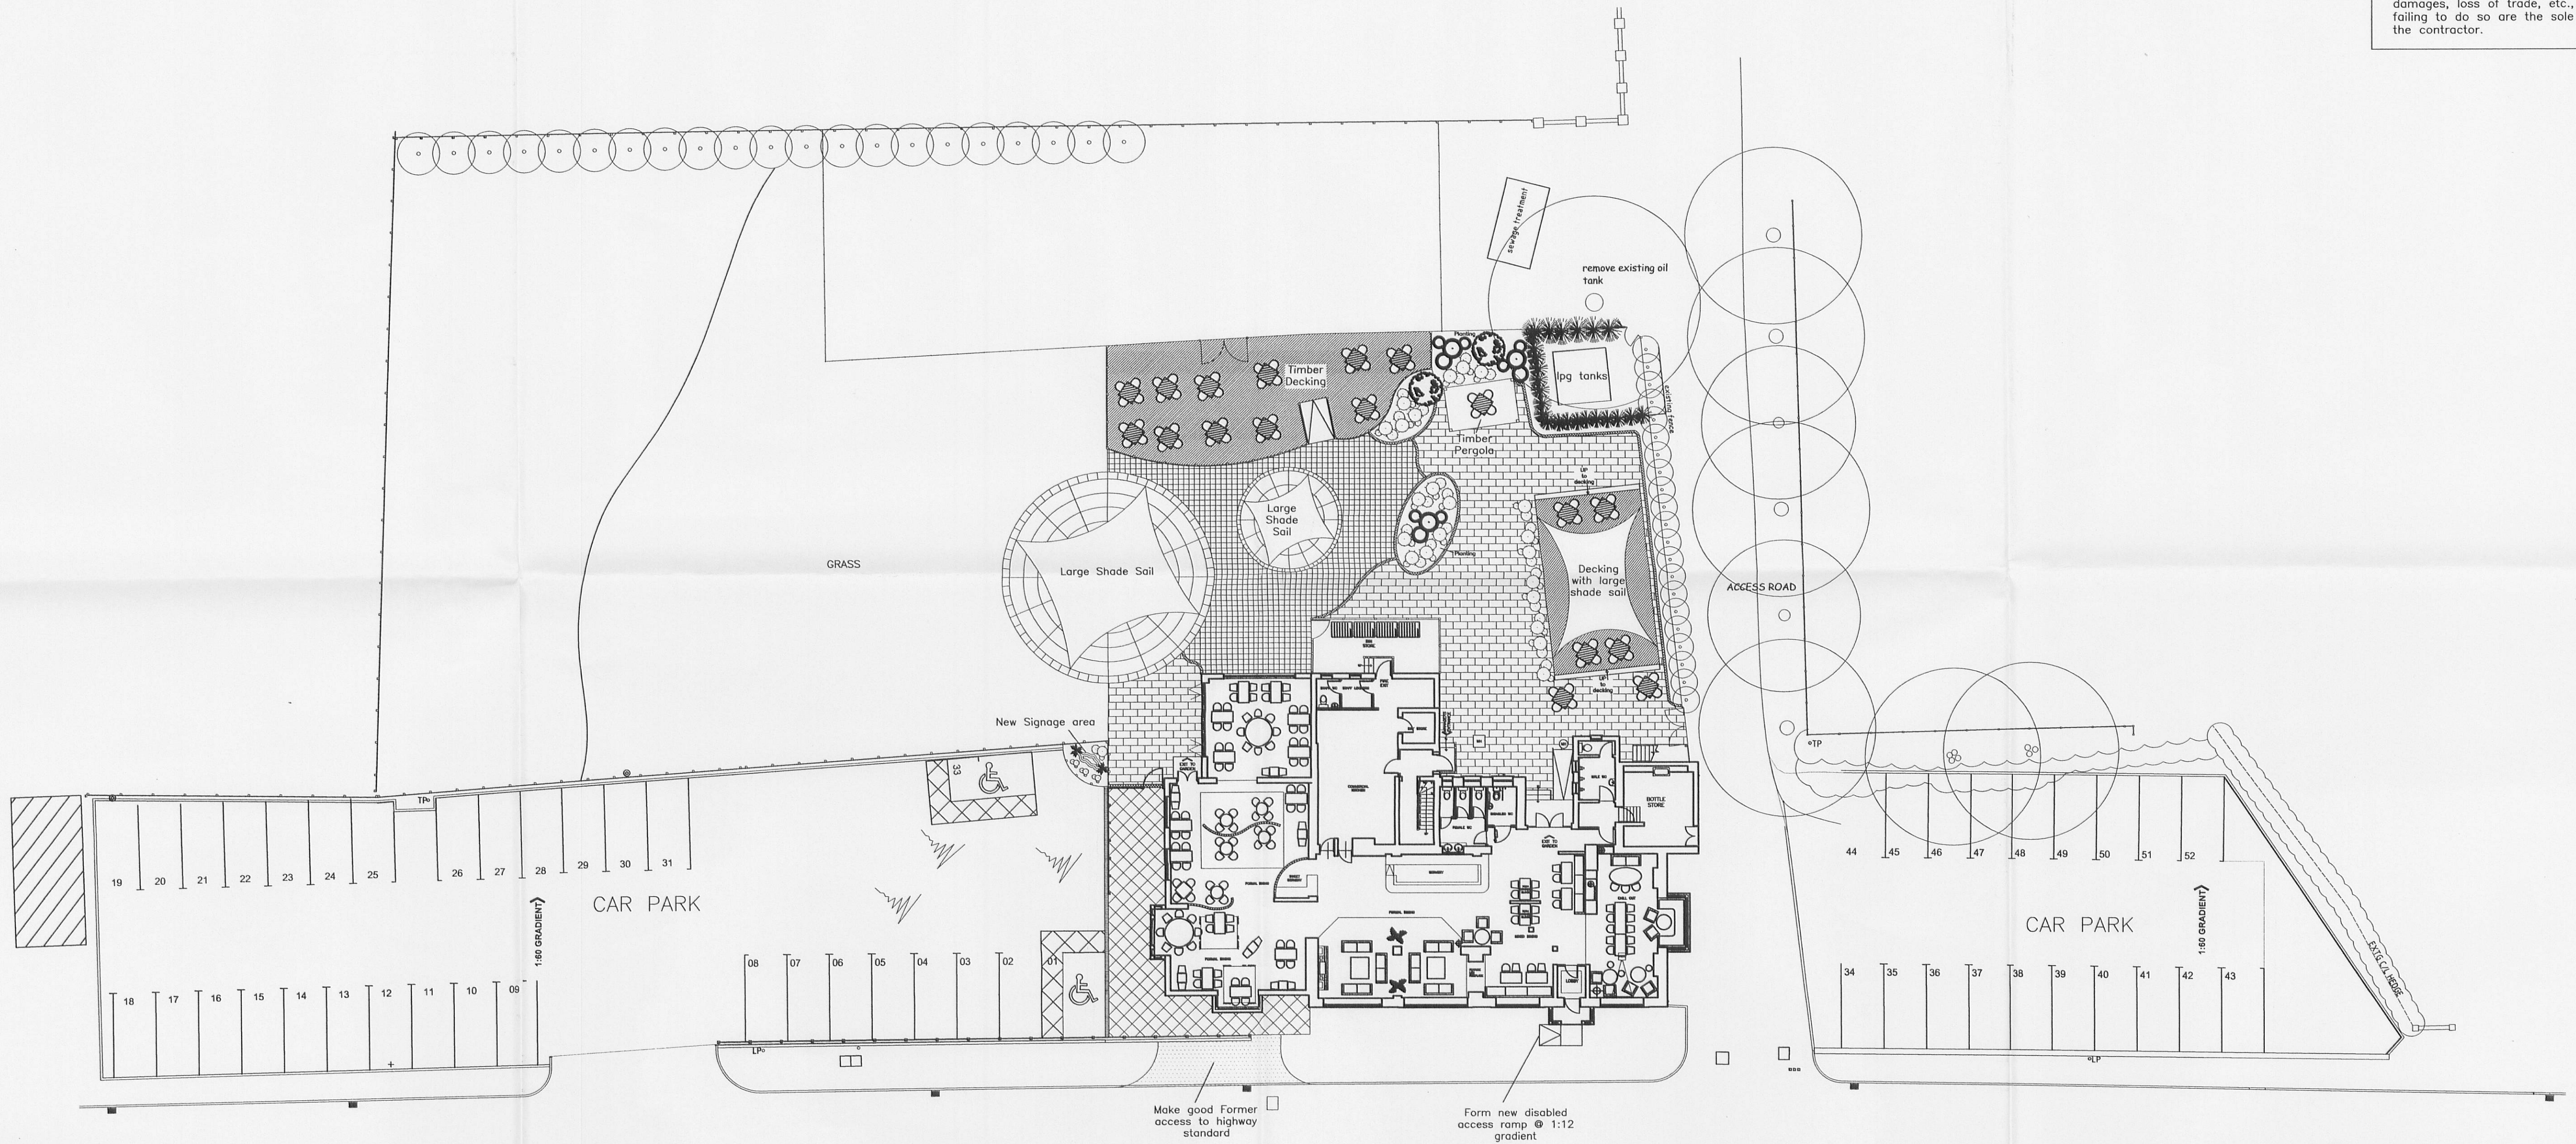

NOTE:  
ALL LANDSCAPING WORK TO BE  
CARRIED OUT BY OPERATOR.  
THEREFORE ALL LANDSCAPING SHOWN  
IS INDICATIVE FOR INFORMATION  
PURPOSES ONLY AND IS NOT PART  
OF THIS APPLICATION

REV  
**INNEX**  
DESIGN LIMITED  
ARCHITECTURE & INTERIORS  
Heron House  
1A Bold Street  
Leigh  
WN7 1AL  
T: 01942 260688  
F: 01942 260788  
E: enquiries@innexdesign.co.uk  
W: www.innexdesign.co.uk

3 2 0 0 7 0 6 2 3 P

|               |                                                                             |      |  |
|---------------|-----------------------------------------------------------------------------|------|--|
| CLIENT        | PUNCH TAVERNS                                                               |      |  |
| PROJECT       | The Royal Oak<br>Longsight Road<br>Clayton Le Dale<br>Lancashire<br>BB1 9EX |      |  |
| DRAWING TITLE | PROPOSED SITE LAYOUT                                                        |      |  |
| SCALE         | 1:200                                                                       | DWN  |  |
| DATE          | June 2007                                                                   | CHKD |  |
| DWG No.       | 025207/03                                                                   | REV  |  |