

NOTES
NO DIMENSIONS TO BE SCALED FROM THIS DRAWING. ALL CONTRACTORS MUST VISIT THE SITE AND BE RESPONSIBLE FOR TAKING AND CHECKING ALL DIMENSIONS RELATIVE TO THIS WORK. THE SUPERVISING OFFICER MUST BE ADVISED OF ANY DISCREPANCIES IN WRITING.
THIS DRAWING MUST BE READ IN CONJUNCTION WITH THE SPECIFICATION / BILL OF QUANTITIES AND RELATED DRAWINGS.
ALL STRUCTURAL WORK MUST BE INSPECTED AT ALL RELEVANT STAGES BY THE LOCAL AUTHORITY'S BUILDING SURVEYOR AND BY THE STRUCTURAL ENGINEER AND COMPLY WITH THEIR REQUIREMENTS.

SUITABLE EXTERNAL LIGHTING IS TO BE PROVIDED WITHIN THE SHELTER ALONG WITH INFRA RED PATIO TYPE HEATERS

HEXAGONAL TIMBER SHELTER WITH GREEN FELT SHINGLE ROOF COVERING
3100x2800mm TIMBER HEXAGONAL SHELTER WITH VERTICAL BOARDING UP TO 1050mm HIGH ON 5 SIDES AND LATTICE SCREENS TO REAR PANEL & LATTICE SCREENS TO HALF OF THE 2 ADJOINING PANELS - SEE ELEVATIONS

PROPOSED ELEVATION 'A'

CALCULATION TO SHOW SHELTER IS LESS THAN 50% ENCLOSED

SHELTER HAS 6 SIDES - IF FULLY ENCLOSED THEN WOULD EQUAL 20.00 sq/m (1 SIDE = 3.33 sq/m)

5 OF THE 6 SIDES ARE BOARDED UP TO A HEIGHT OF 1050mm WHICH EQUALS 8.00 sq/m ENCLOSED


1 OF THE 6 SIDES HAVE OPEN LATTICE SCREENS ABOVE THE BOARDING WHICH EQUALS AN ENCLOSED AREA OF 0.60 sq/m
2 OF THE 6 SIDES HAVE OPEN LATTICE SCREENS PART WAY ACROSS THE OPENING WHICH EQUALS AN ENCLOSED AREA OF 0.60 sq/m (2 x 0.30 sq/m)

2 OF THE 6 SIDES ABOVE THE BOARDS ARE FULLY OPEN AND THE 3RD SIDE IS FULLY OPEN FOR ACCESS


THEREFORE THE ENCLOSED AREAS ARE :

1 SIDE @ 2.20 sq/m
2 SIDES @ 1.90 ea x 2 = 3.80 sq/m
2 SIDES @ 1.60 sq/m ea = 3.20 sq/m
1 SIDE FULLY OPEN
2.20 + 3.80 + 3.20 = **9.20 sq/m**

20sq/m less 9.20 sq/m = 10.80 sq/m OF OPEN AREA WHICH IS MORE THAN 50% OF 20 sq/m

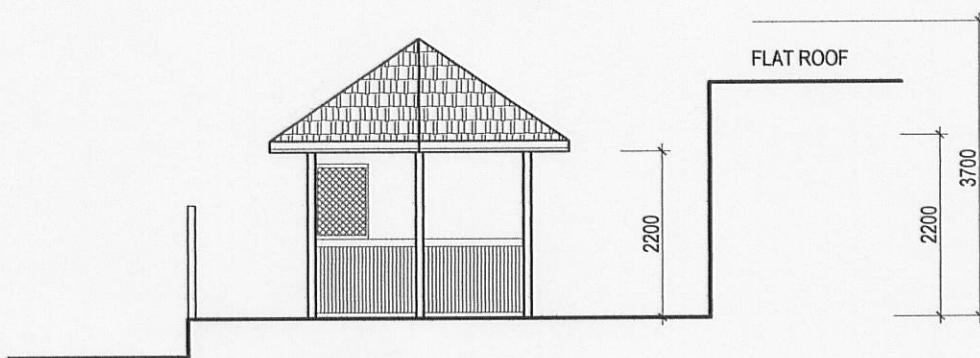

PROPOSED SIDE ELEVATIONS 'B' & 'C'

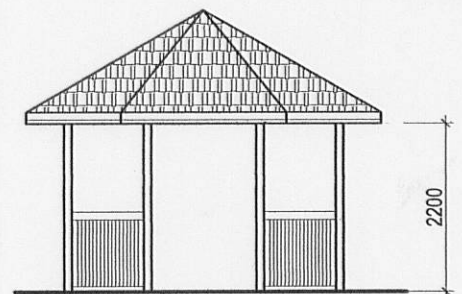

PROPOSED ELEVATION 'D'

3 2 0 0 7 0 6 4 9 P



REV C : SHELTER REVISED TO 6 SIDES FROM 8 SIDES& REDUCED IN SIZE - JUNE 07
REV B : DECKING REDUCED, PLANTERS REMOVED, BOLLARDS REDUCED TO 6 - JUNE 07
REV A : AREA CALCS ADDED, COVERED WAY REMOVED & EXTRA ELEVATIONS ADDED - JUNE 07

SHIRE HOTELS LTD
OAKS HOTEL
COLNE ROAD
REEDLEY
BURNLEY
LANCS, BB10 2NG

PROPERTY
MILLSTONE HOTEL
CHURCH LANE, MELLOR

PROJECT
PROPOSED SMOKING SHELTER

TITLE
PROPOSED DETAILS

DRAWN BY	APPROVED	DATE	SCALE						
DK		APR 07	1:100						
DWG No		REVISION							
MS063/01 Rev C		A	B	C	D	E	F	G	H
		J	K	L	M	N	O	P	Q