



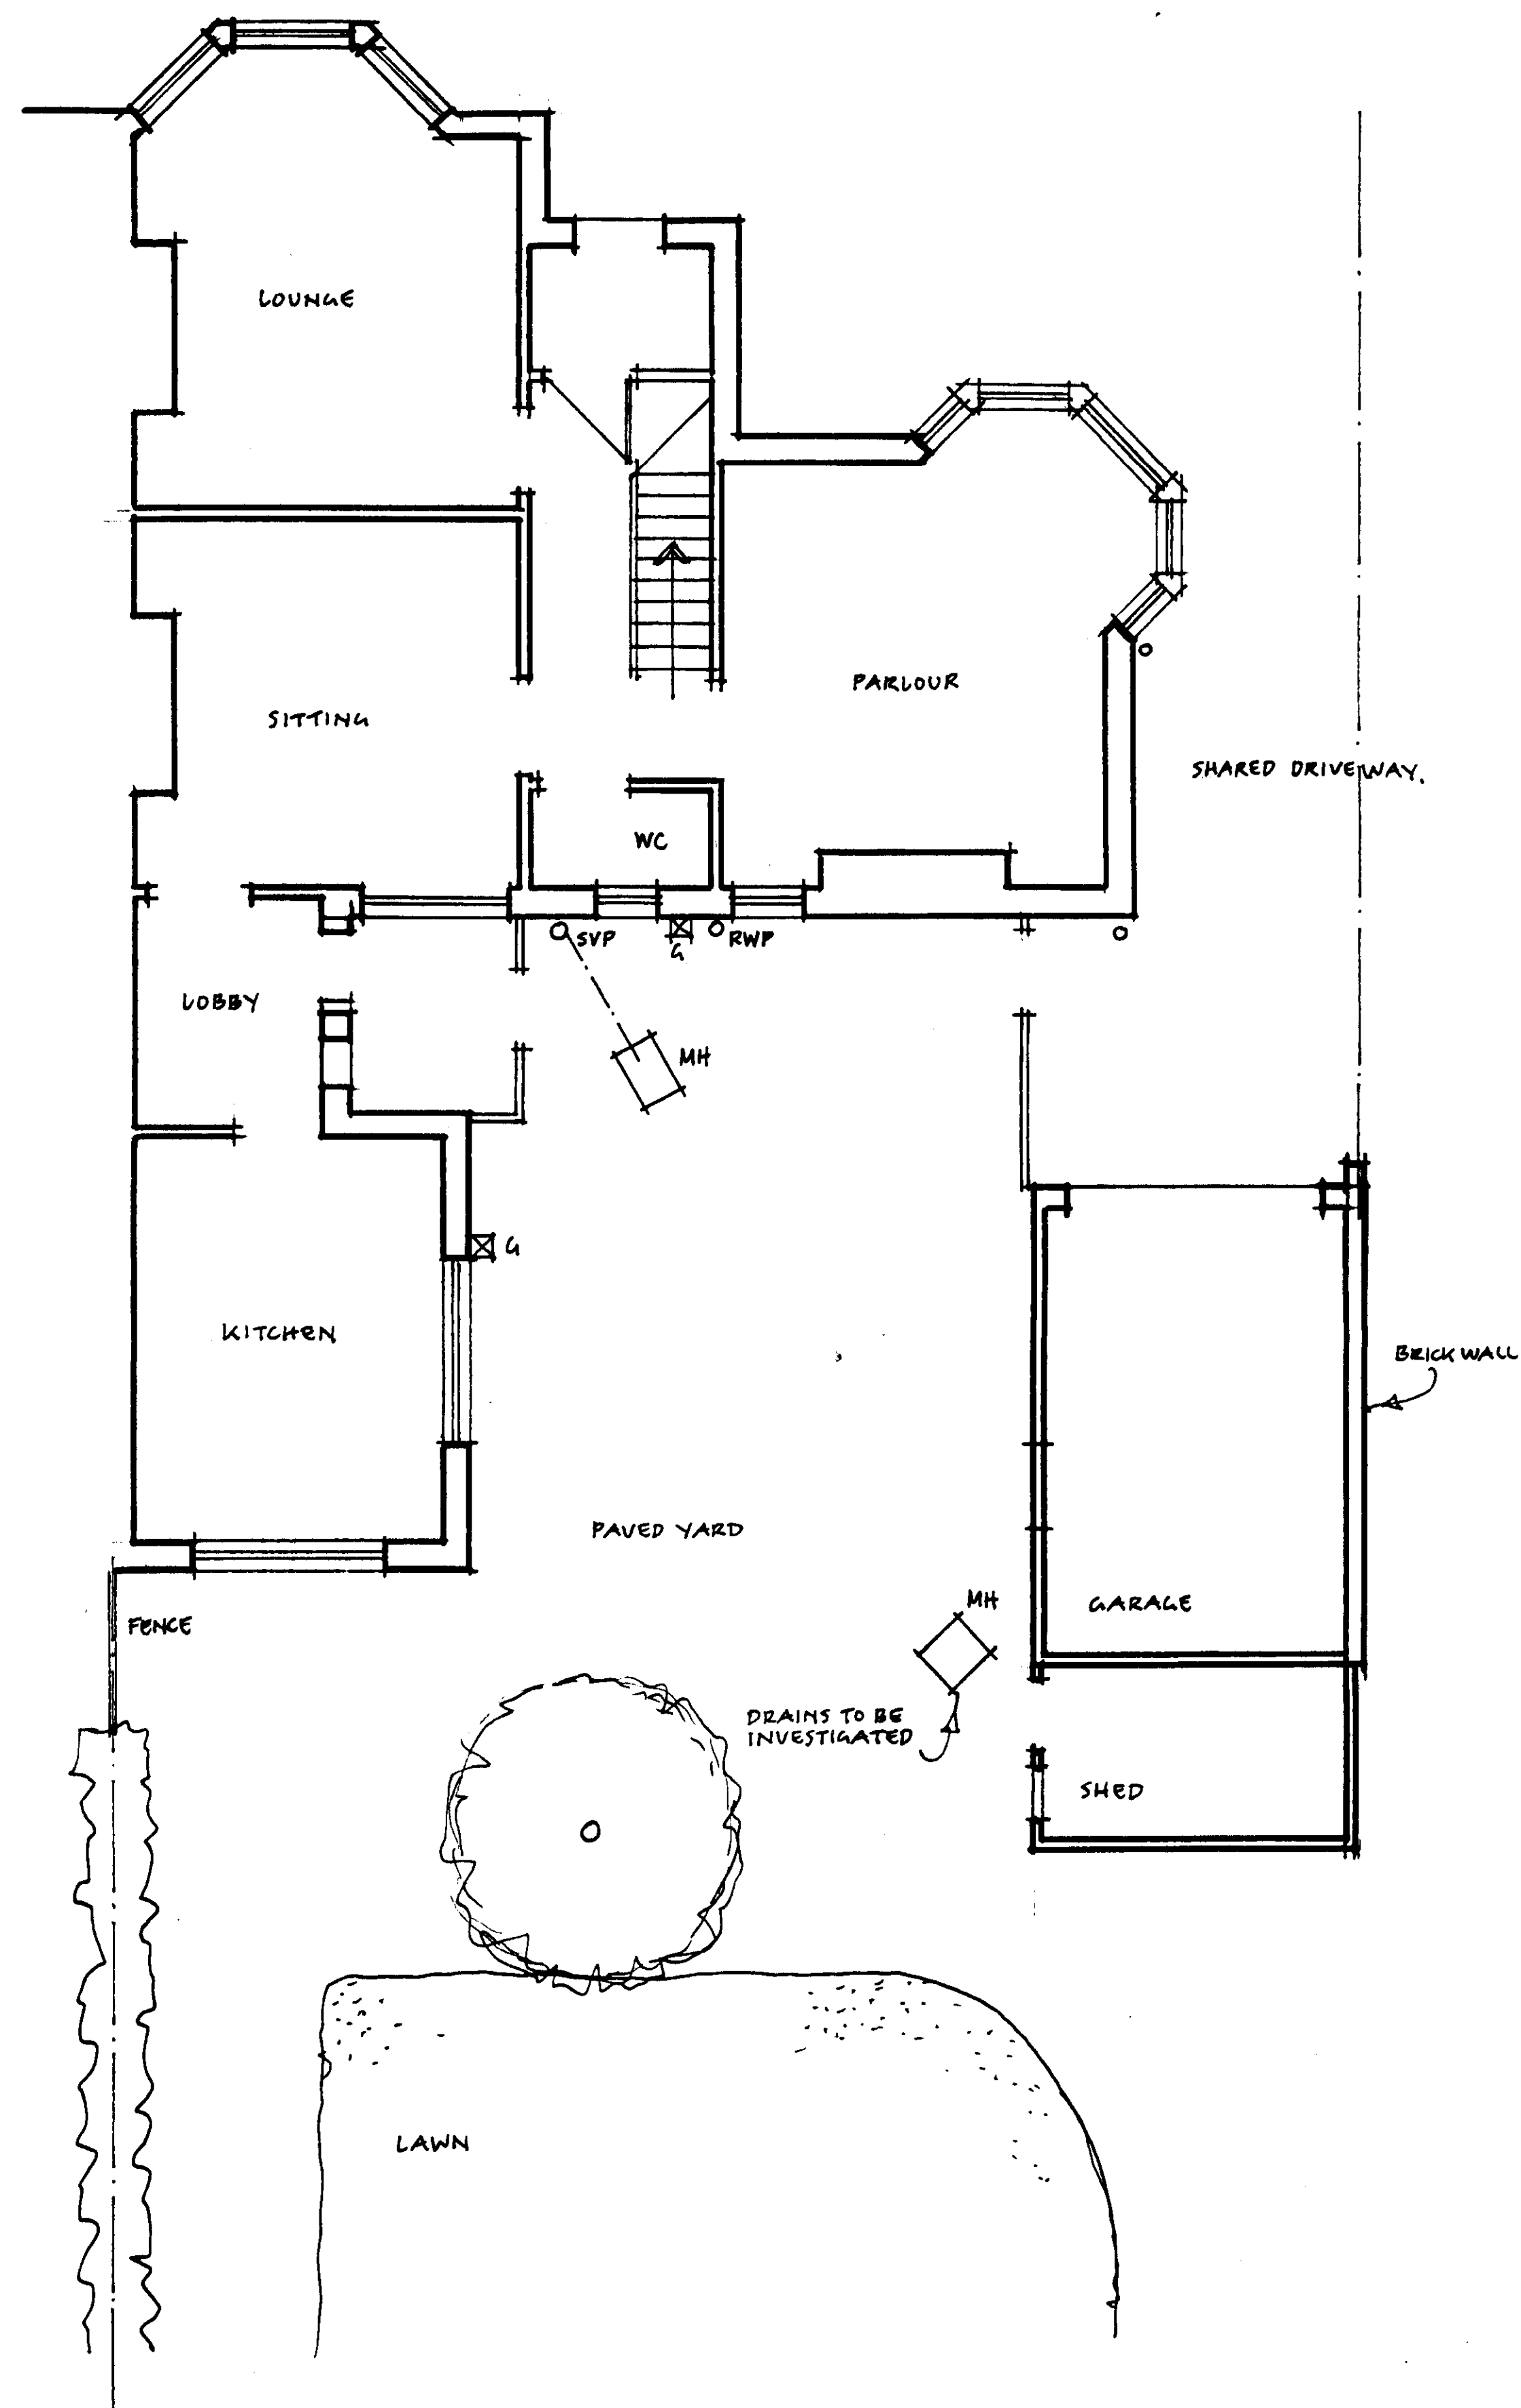

EXISTING GROUND FLOOR PLAN 1:50

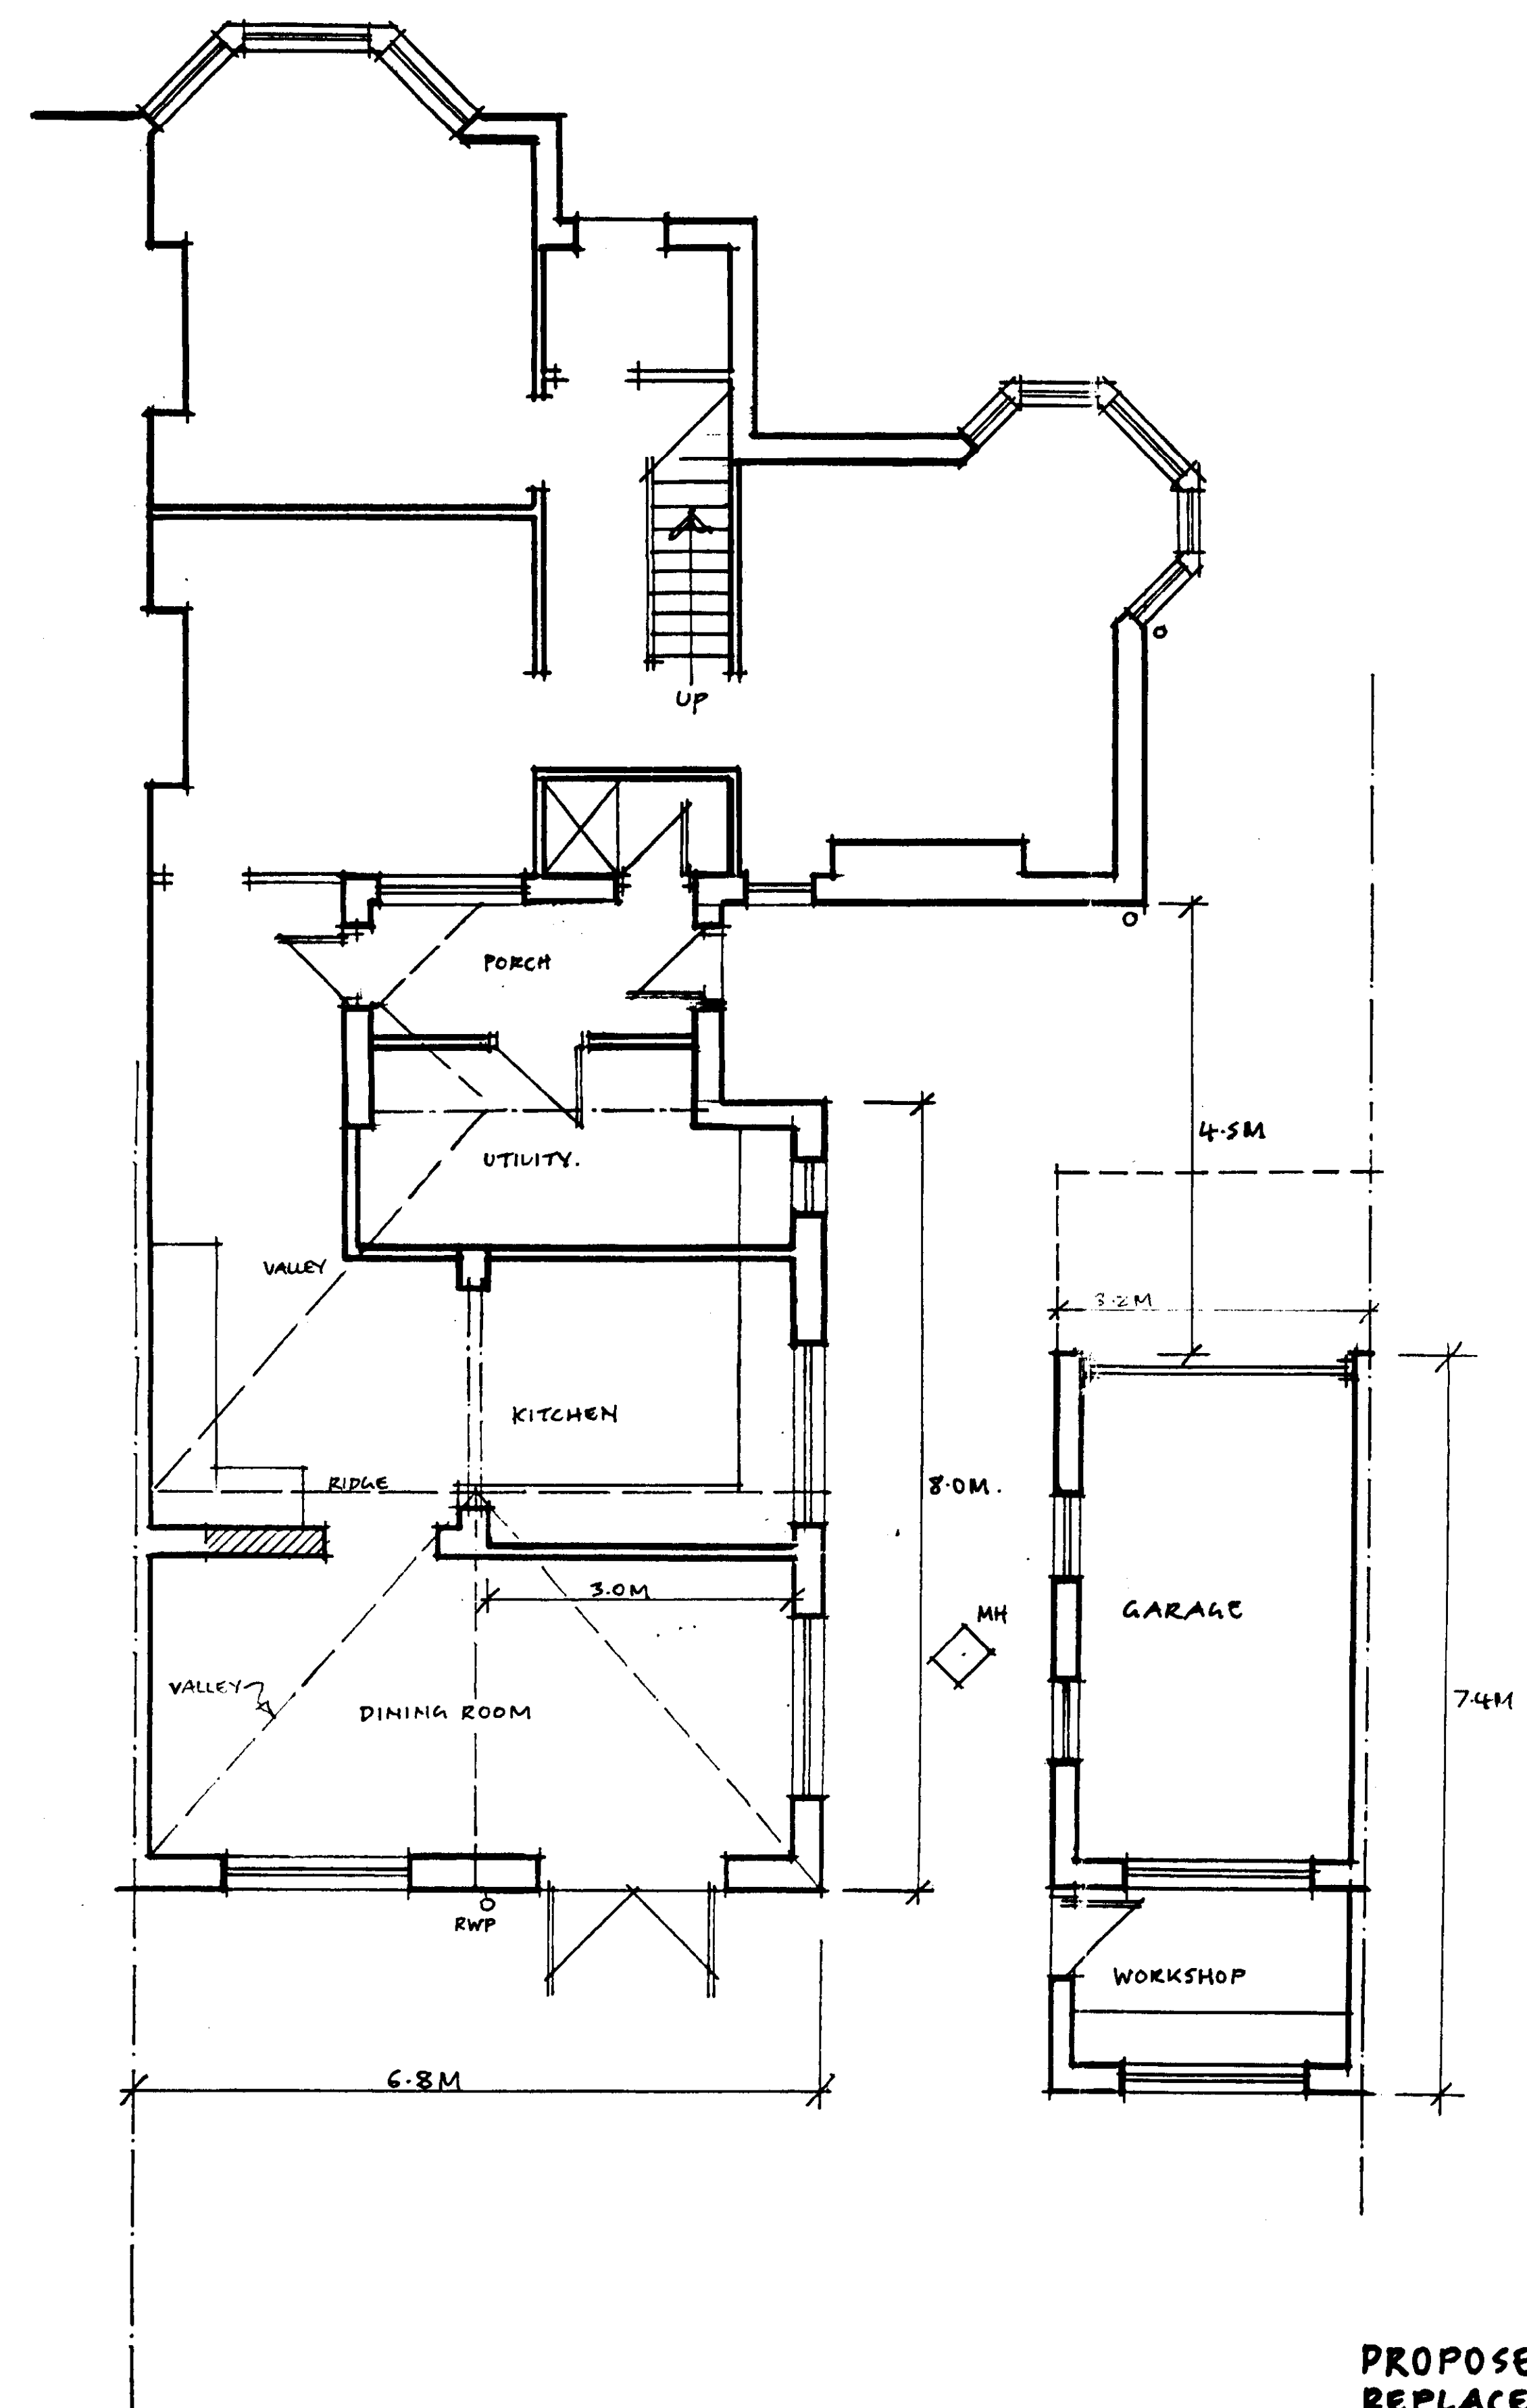

PROPOSED GROUND FLOOR PLAN 1:50

320070704P

PROPOSED REAR EXTENSION &
REPLACEMENT GARAGE/WORKSHOP
16 MITTON ROAD
WHALEY

PH/BM/100 JULY 07