




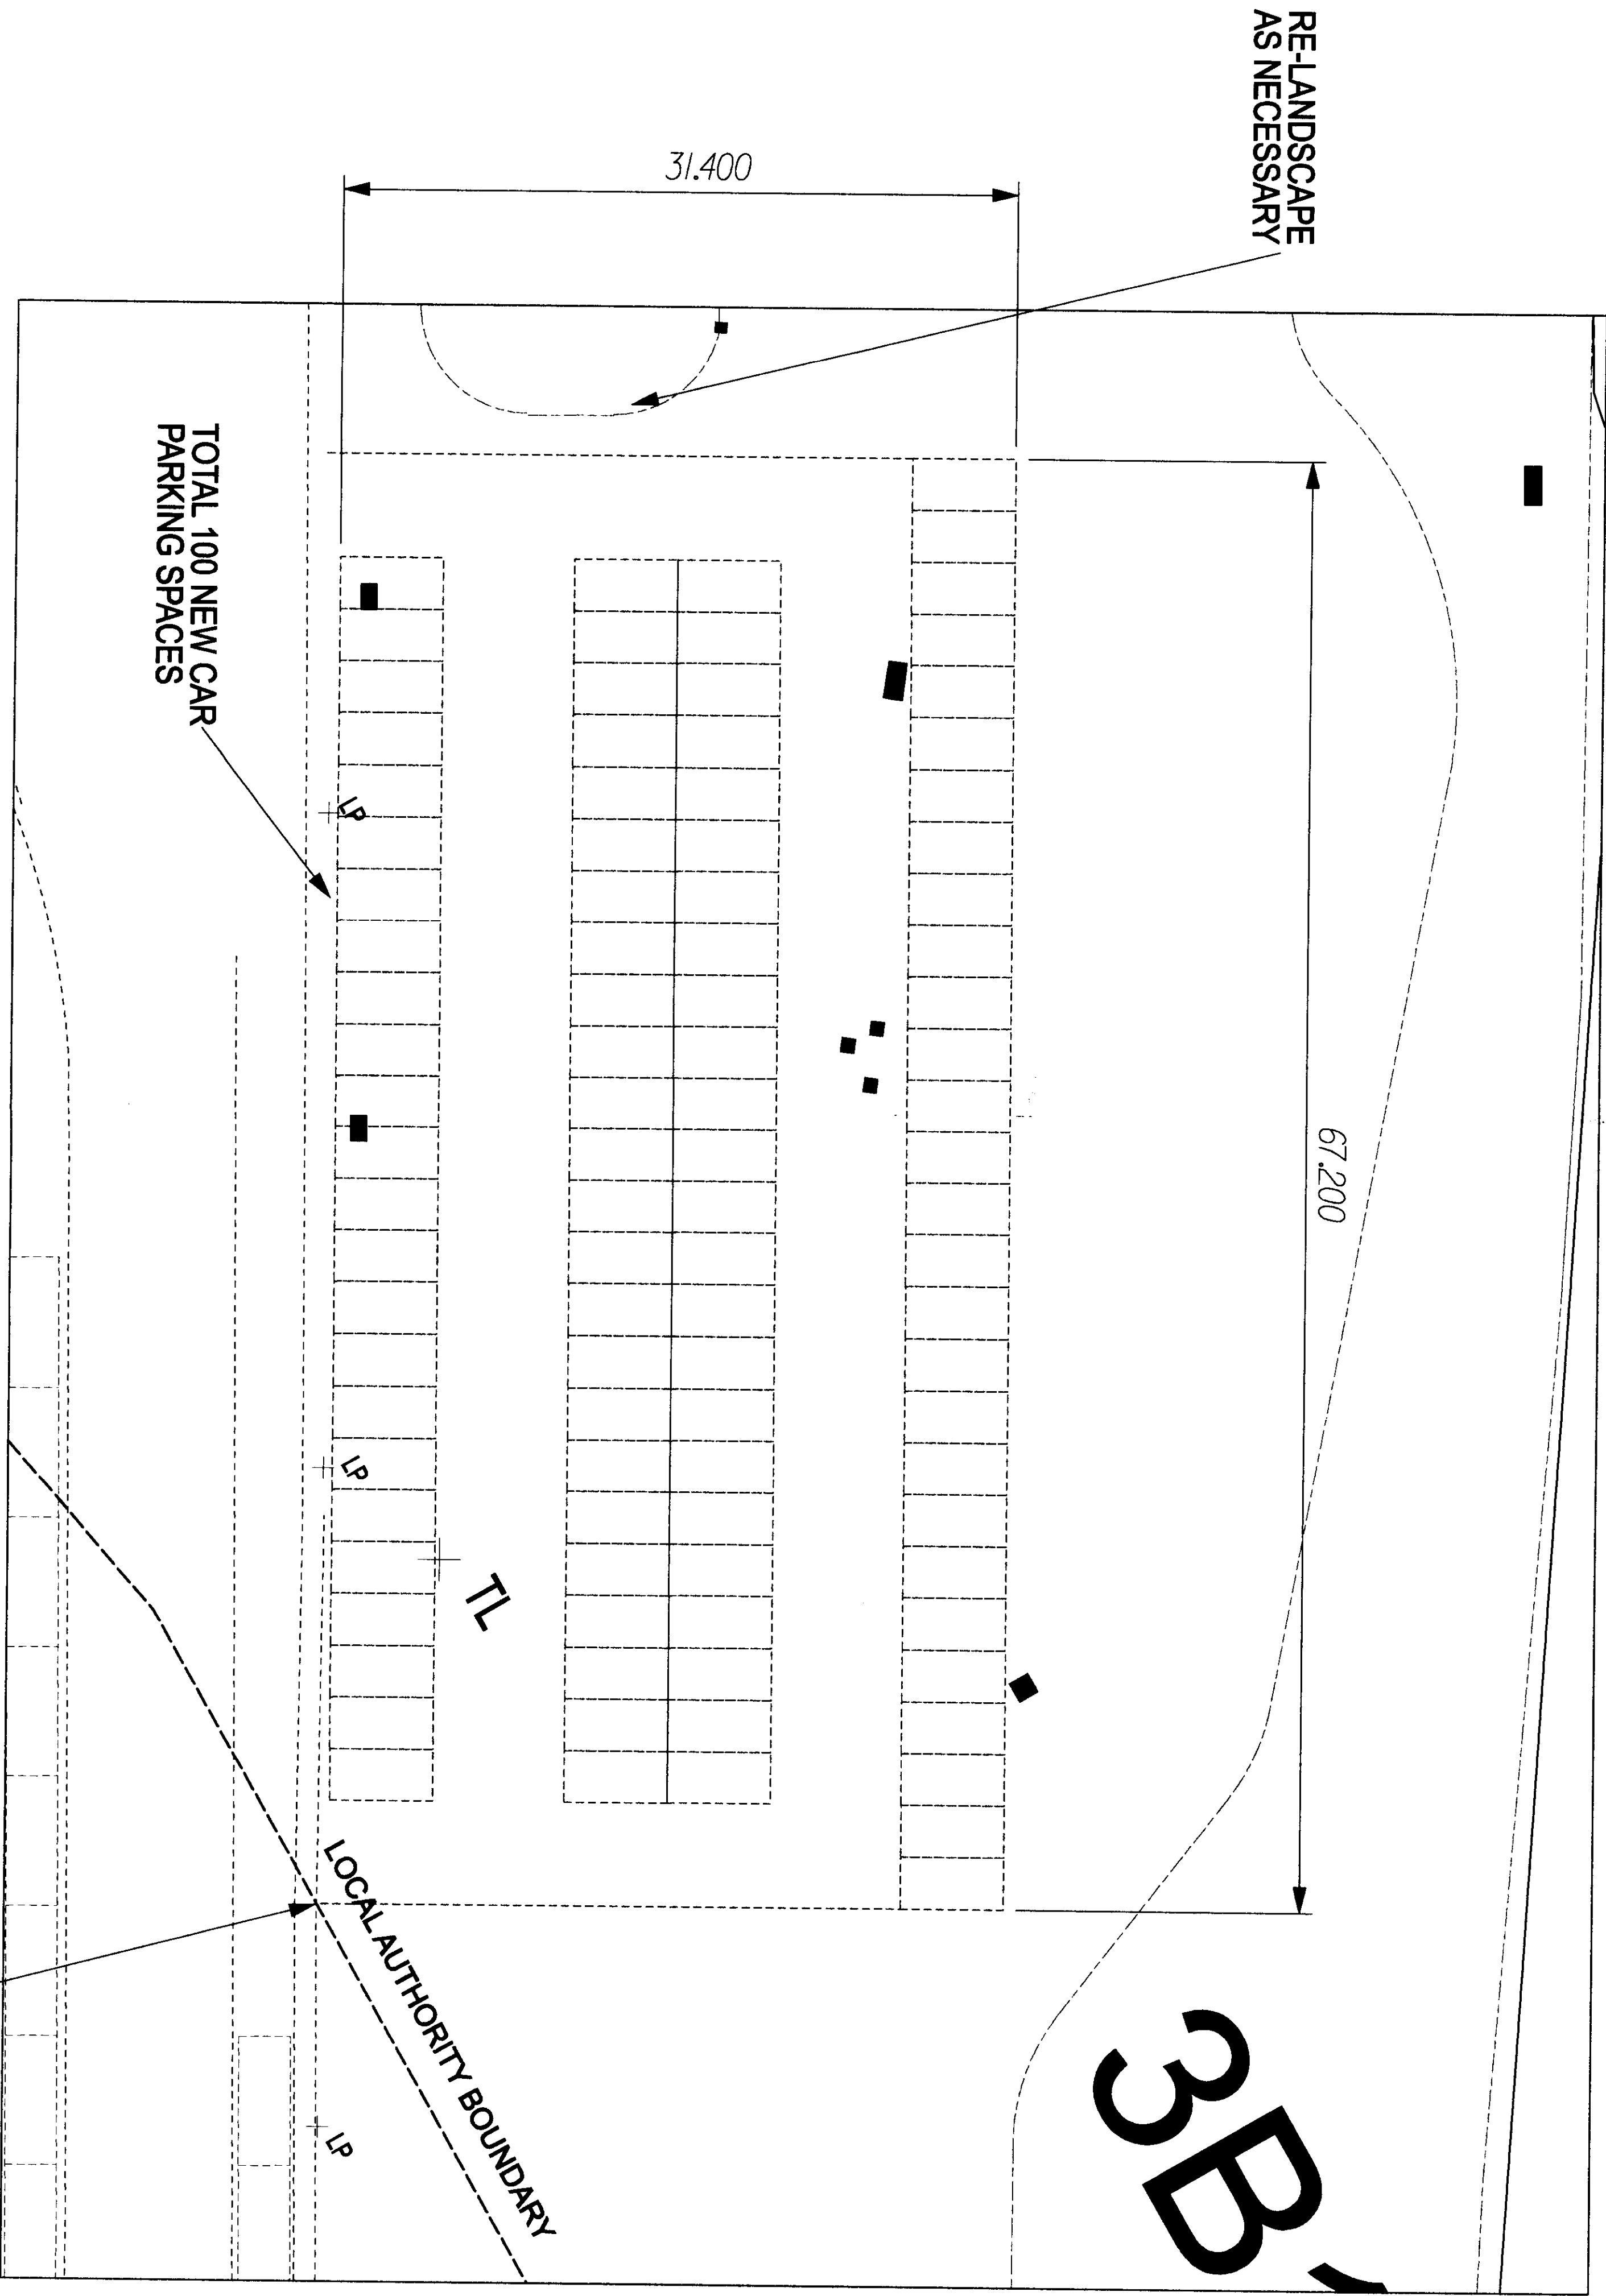

PROPOSED

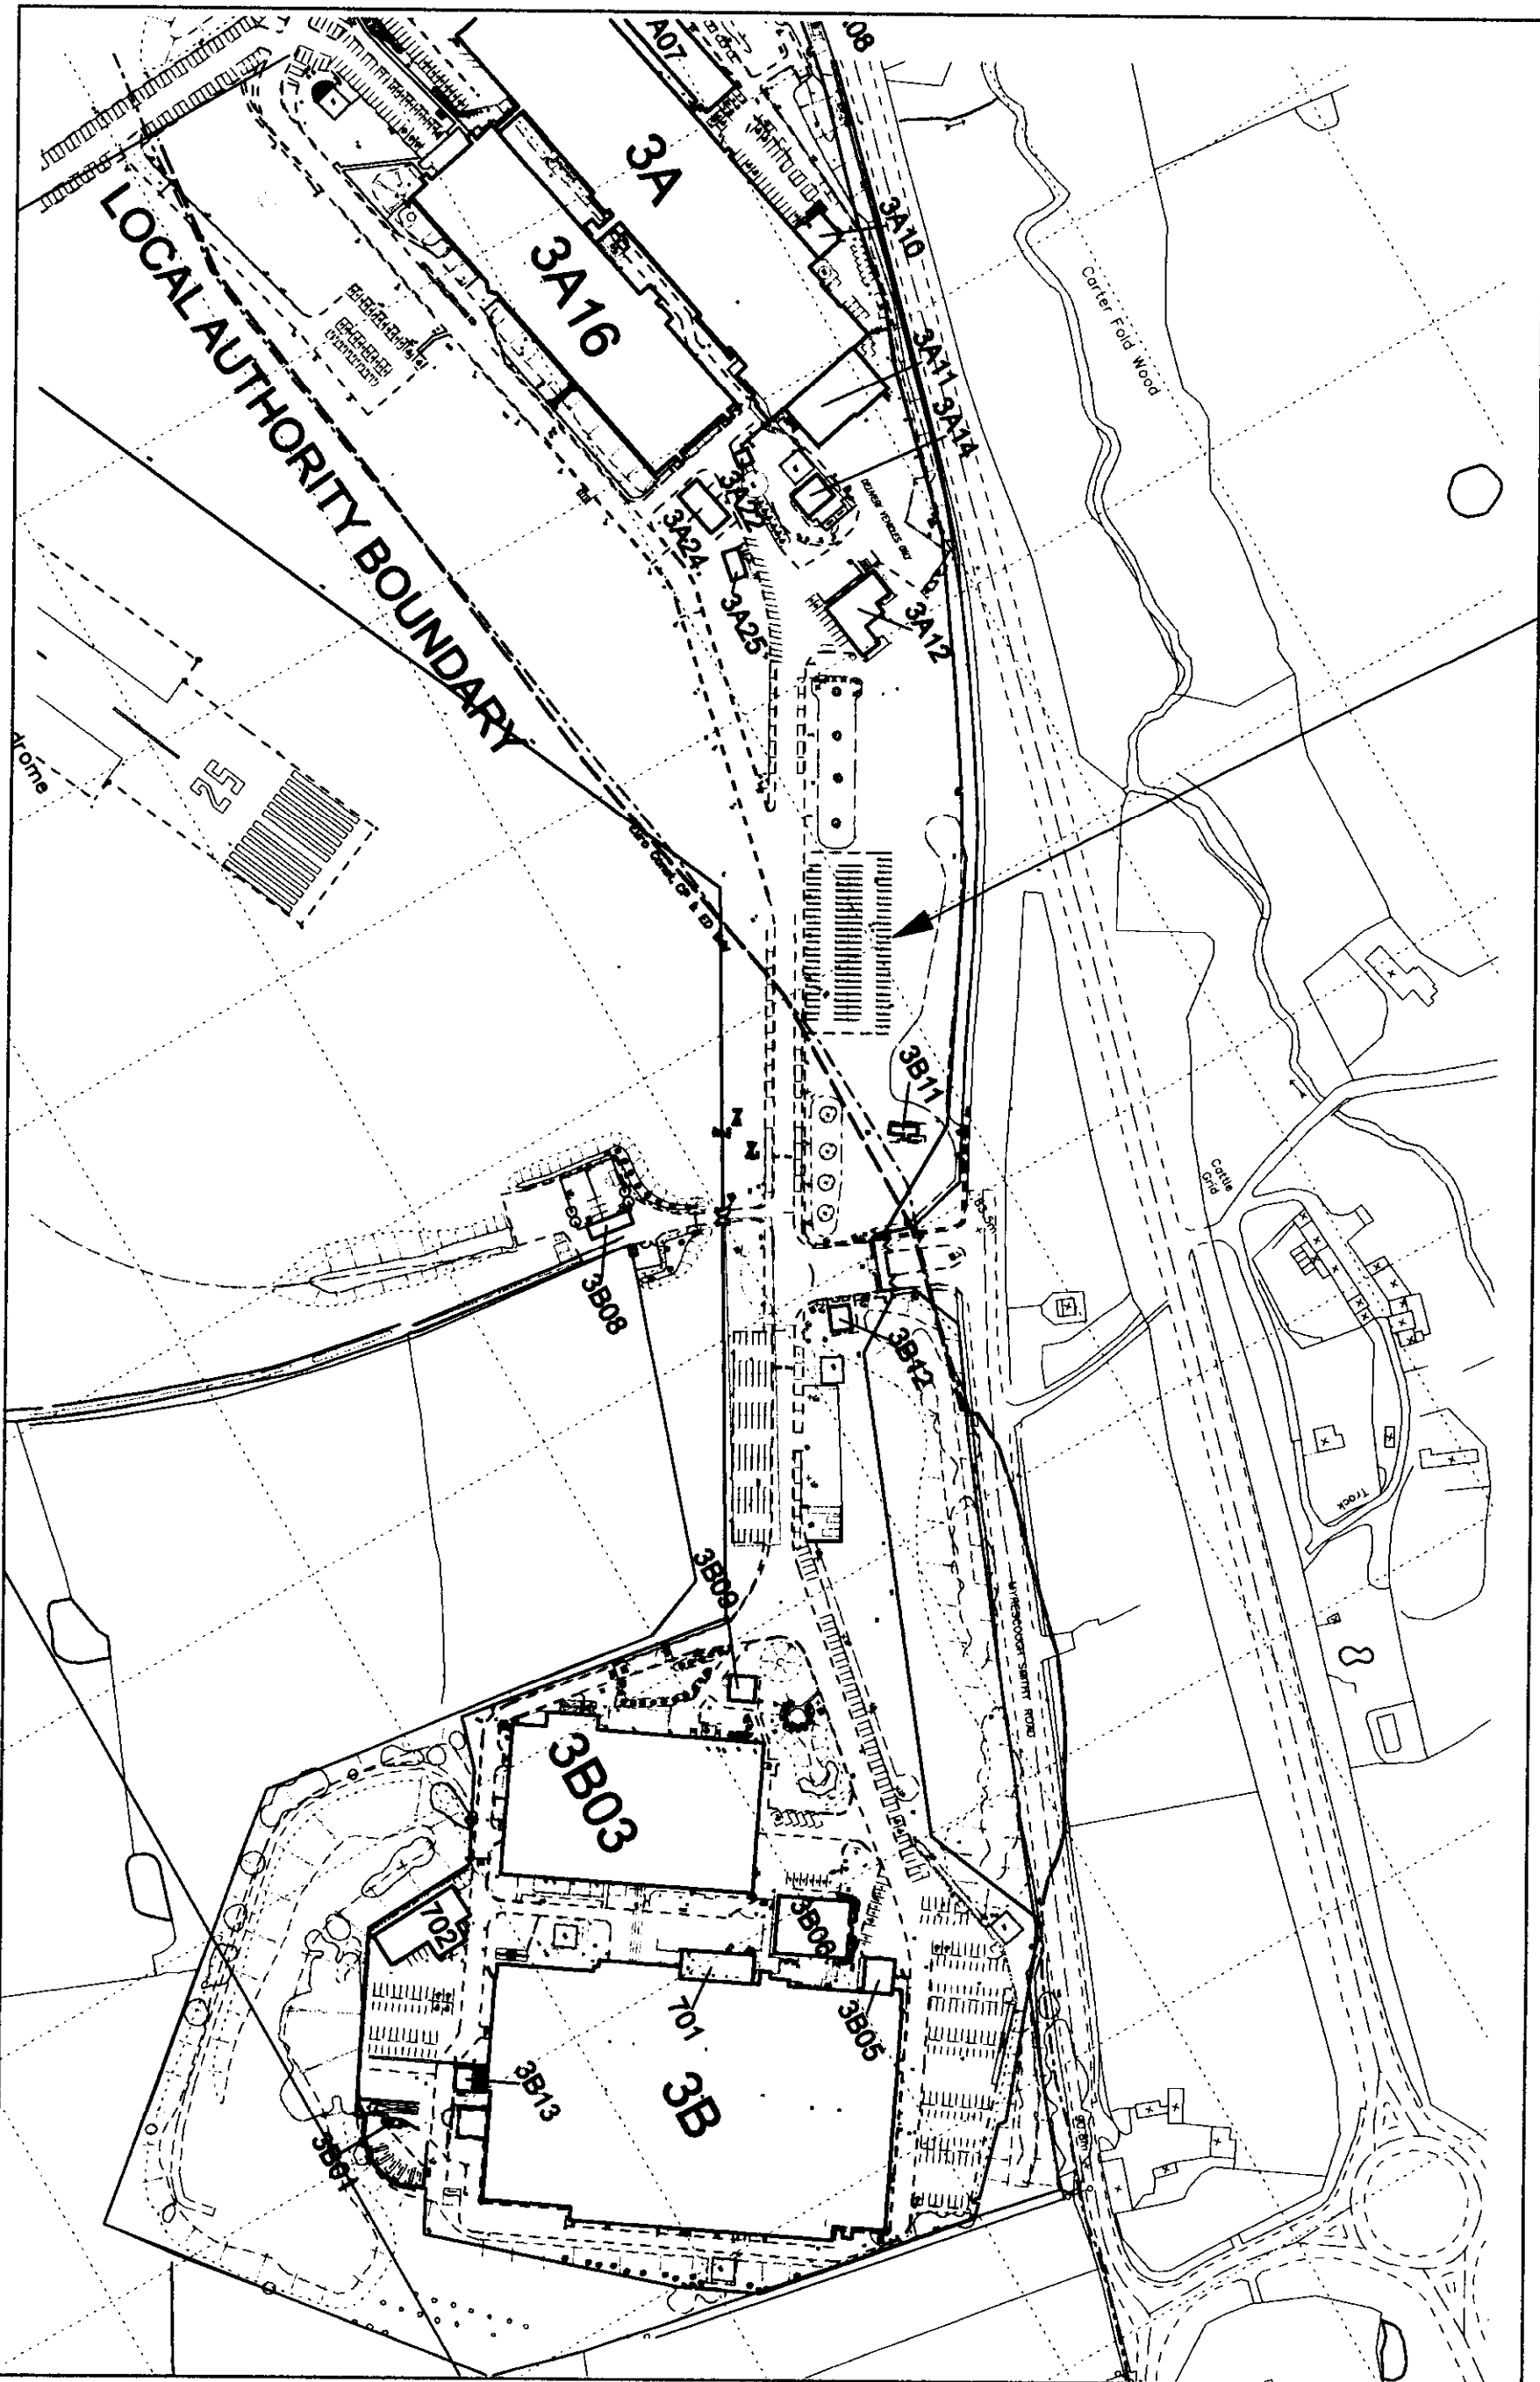

LOCATION SCALE 1:2500

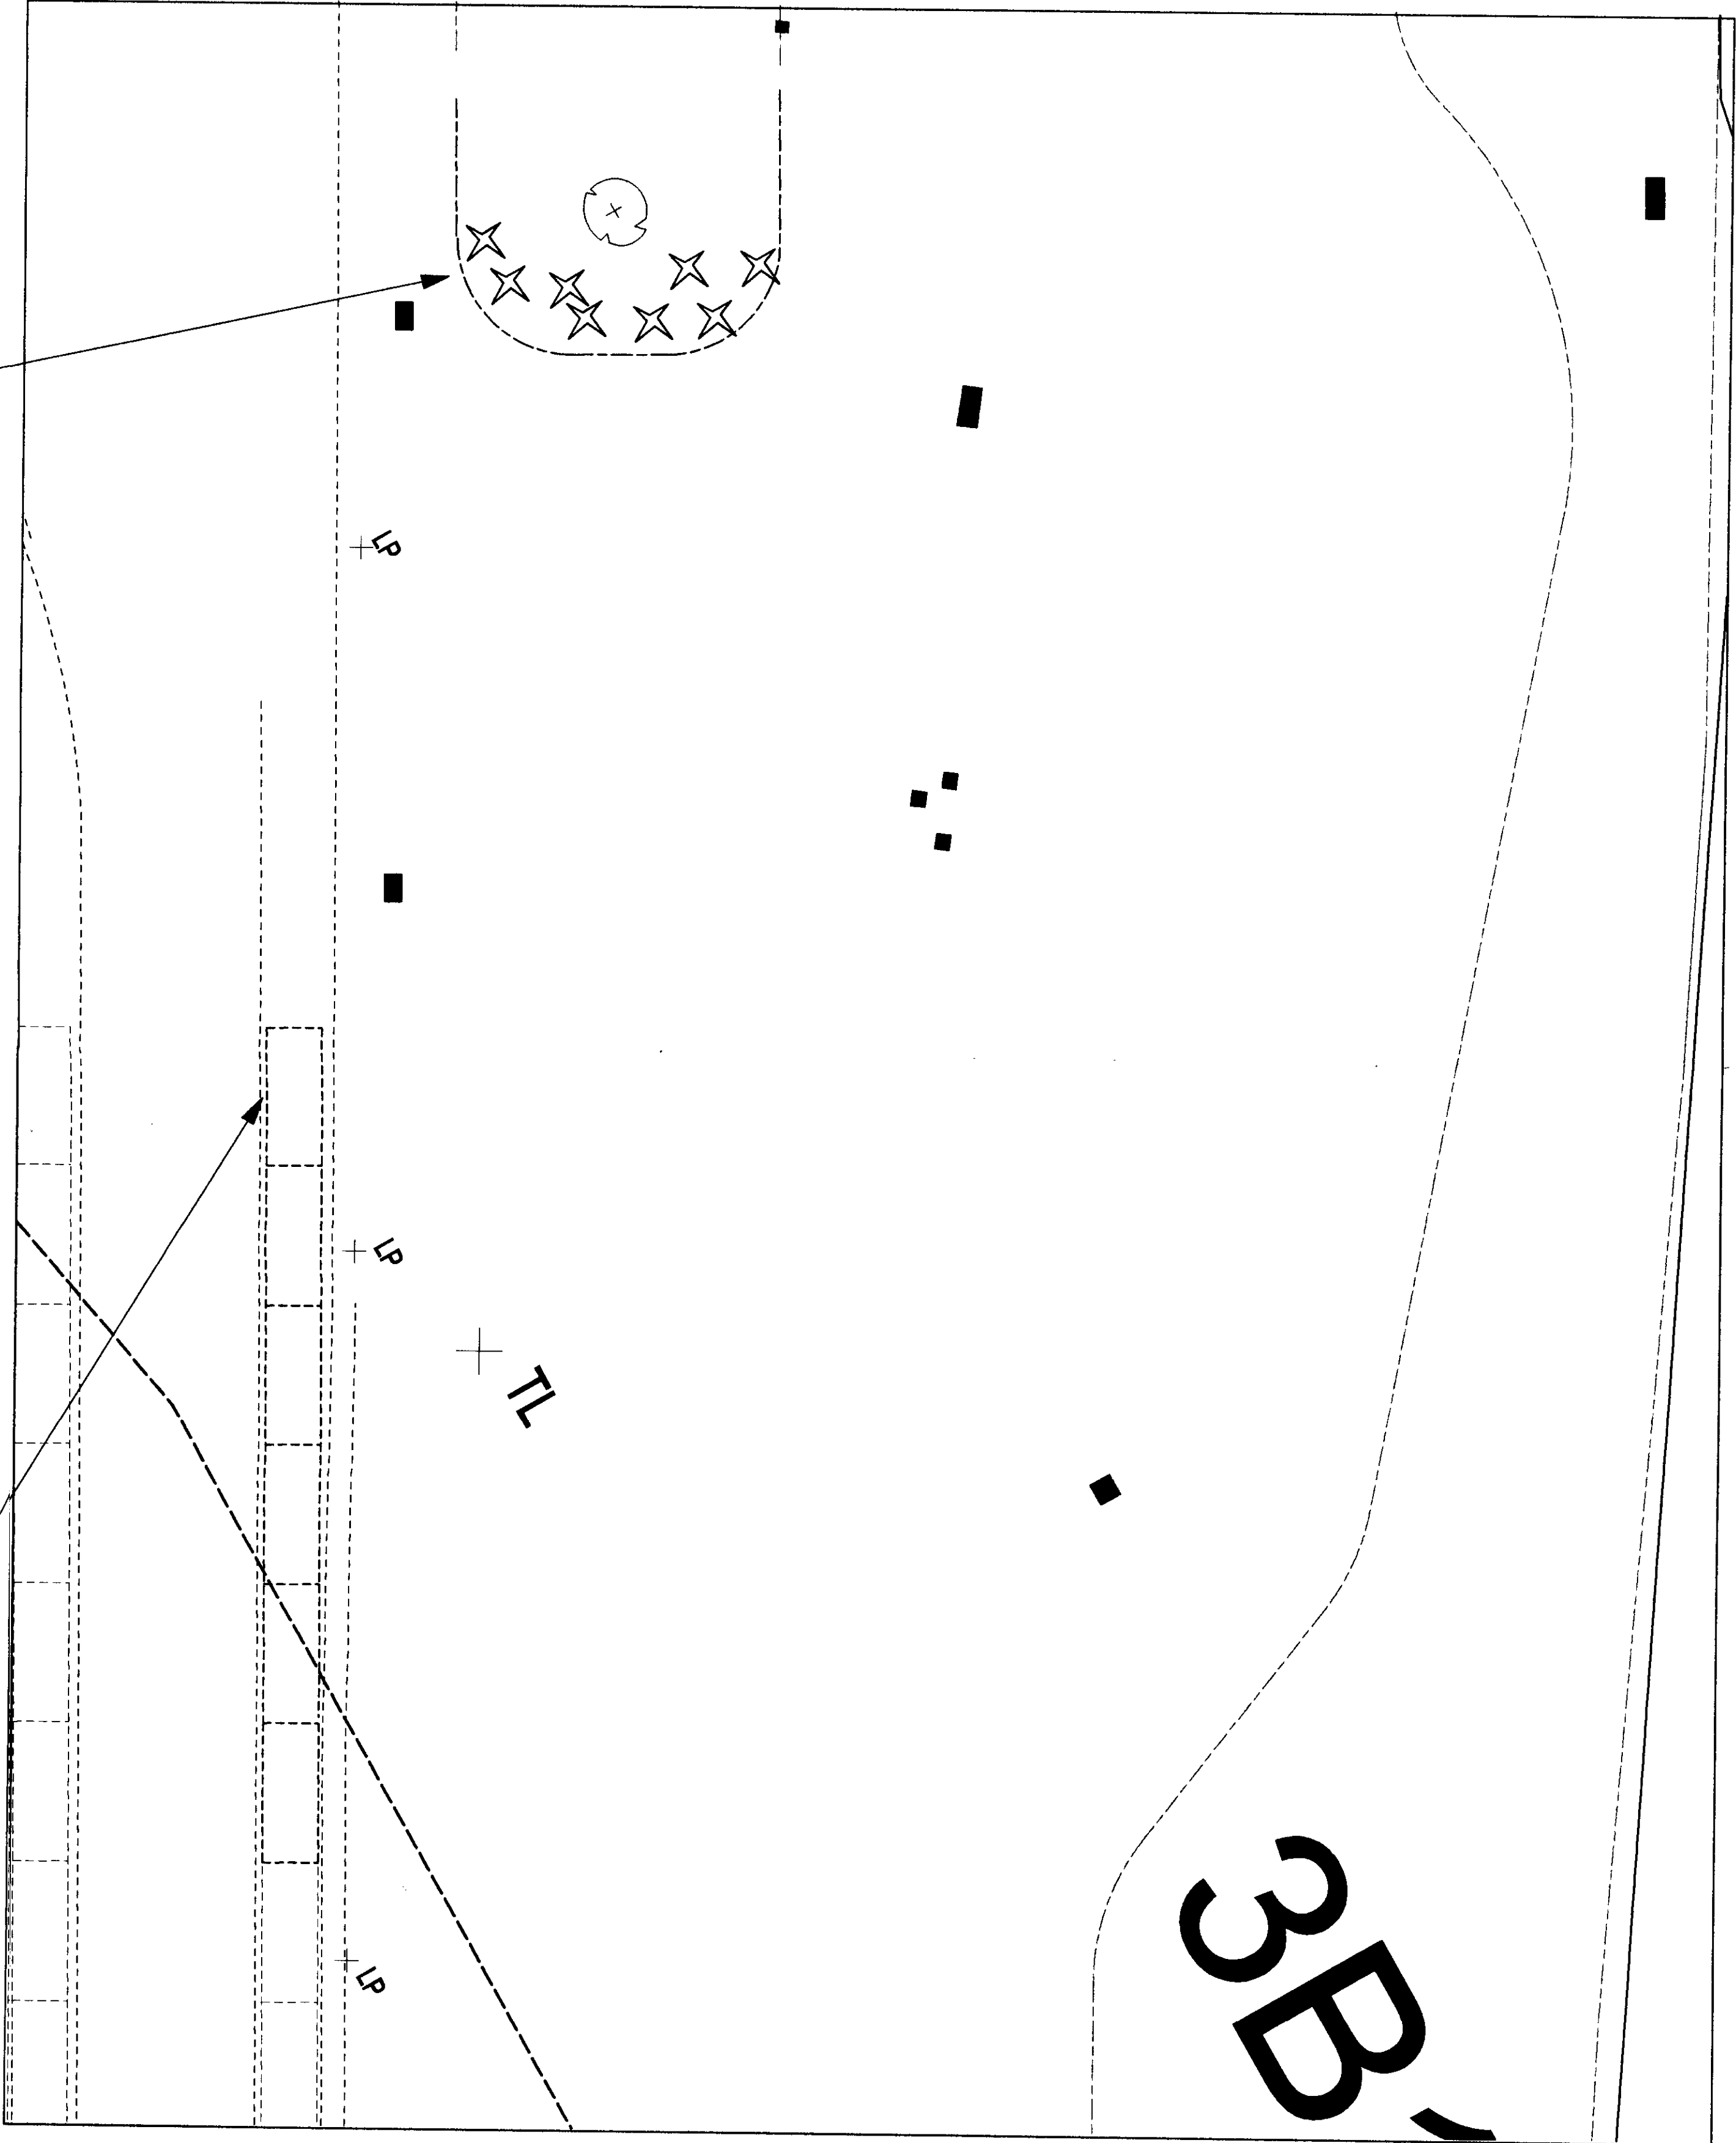

EXISTING

KEY:		NEW CAR PARKING SPACES	
		EXISTING CAR PARKING SPACES REMOVED	
		EXISTING NETWORKS MANHOLE	
		EXISTING WATER MANHOLE	
		EXISTING ELECTRICAL MANHOLE	
		EXISTING SURFACE WATER MANHOLE	
		EXISTING LAMPPOST	

3 20070726P

Facilities Management

BAE SYSTEMS

BAE SYSTEMS plc

CHANNEL WAY

LANSHIRE

TEL 01772 205519

- Samlesbury Site -

© BAE SYSTEMS LIMITED. All rights reserved.

PROJECT: 02S0591 - 3B SHED ROOF NETTING INSTALLATION

02S0591 - 3B SHED ROOF NETTING INSTALLATION

PRINTED: 16/07/2007

Created: 06/06/07

Scale: 1:200 @ A0

Printed at: 1200,000 in 1/4

Checked by: GSK/MSL

Project No: 02S0591 / 008

Issue: B