



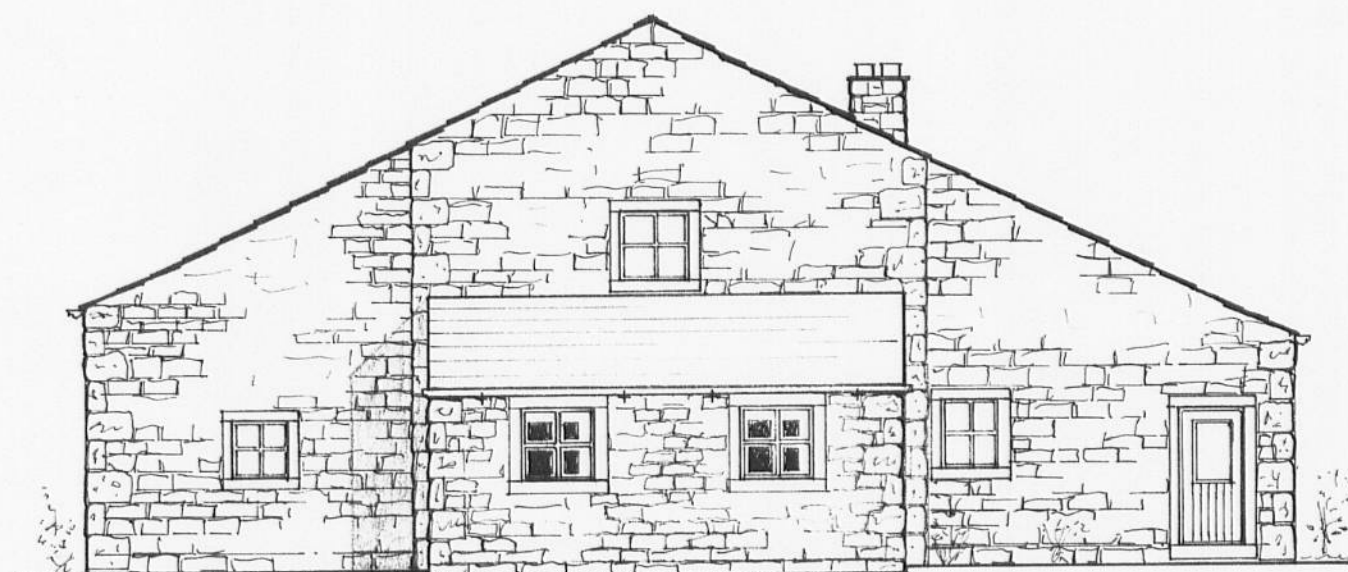


NORTH EAST ELEVATION

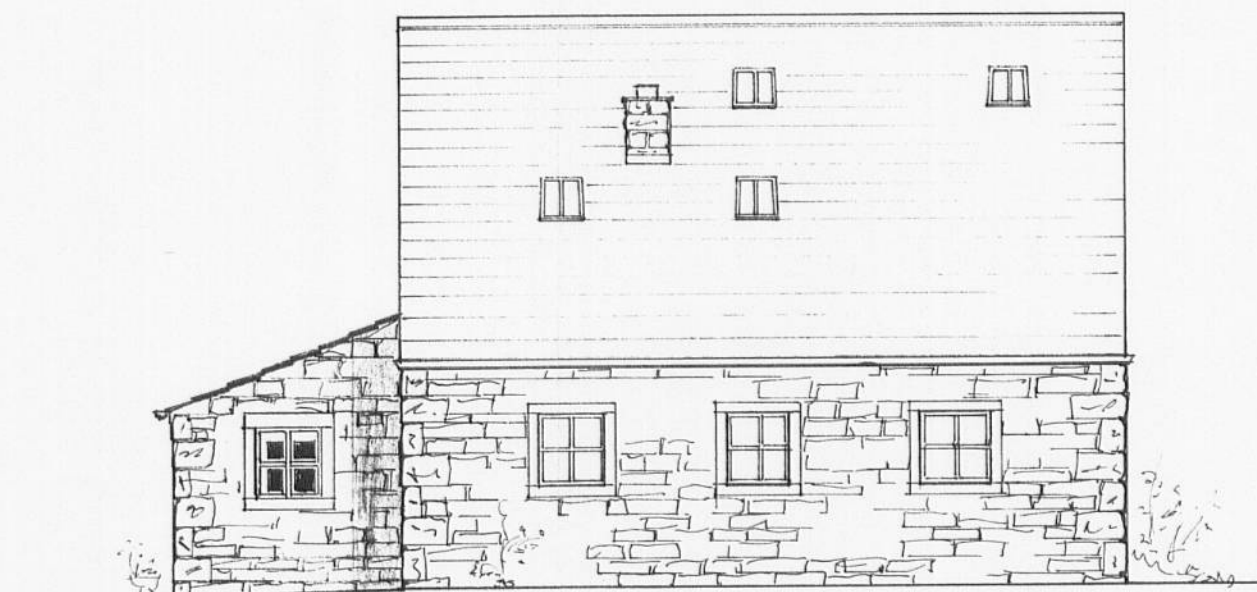


NORTH WEST ELEVATION



SOUTH EAST ELEVATION.

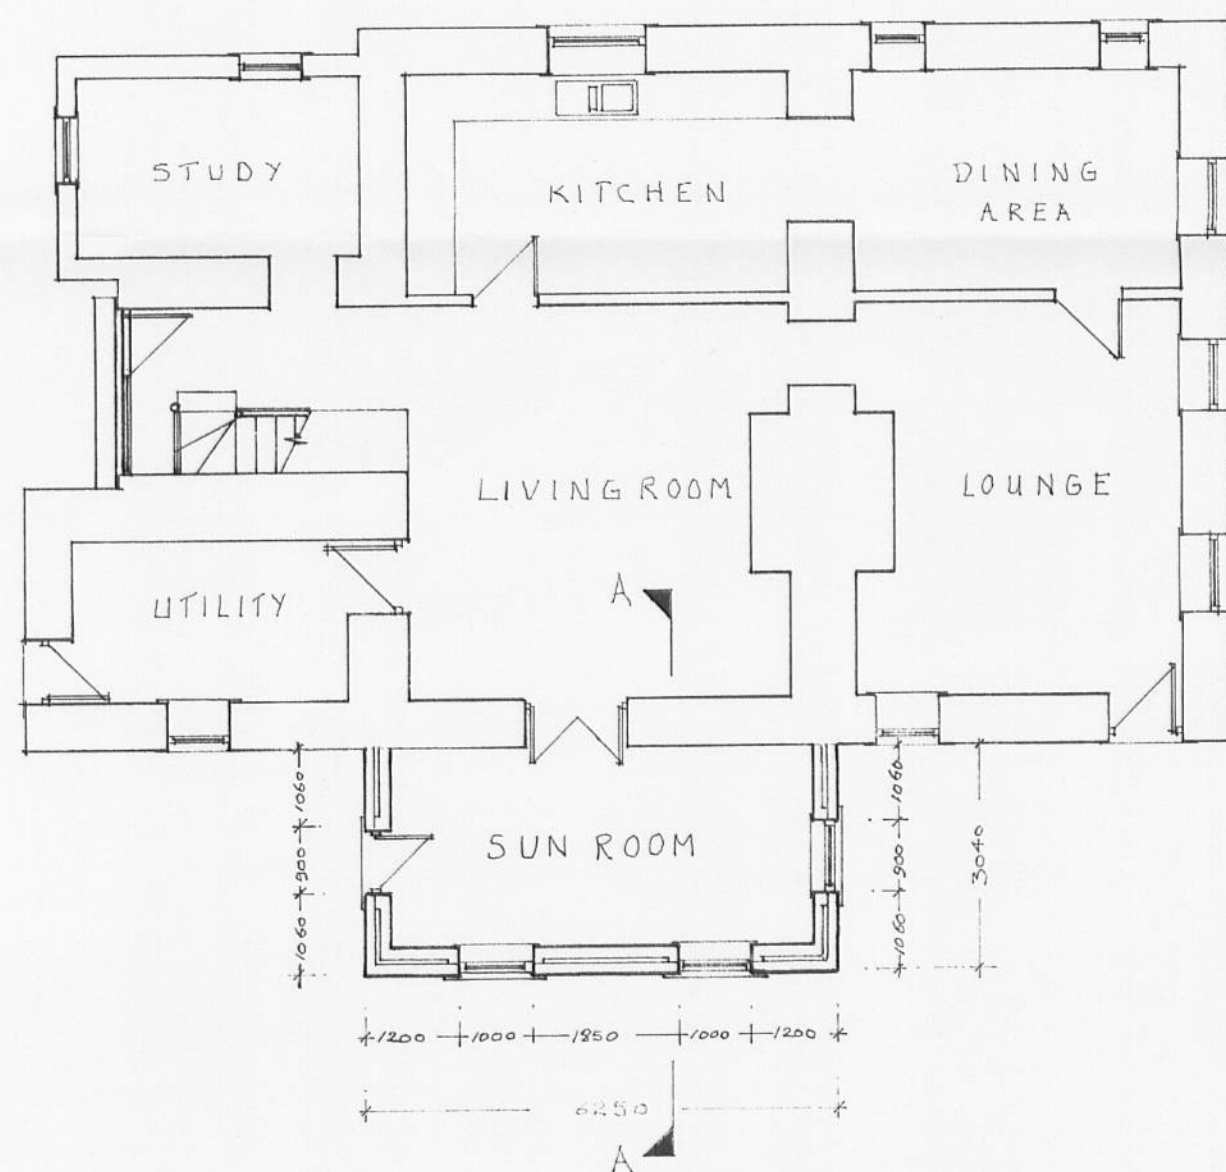

GROUND FLOOR PLAN

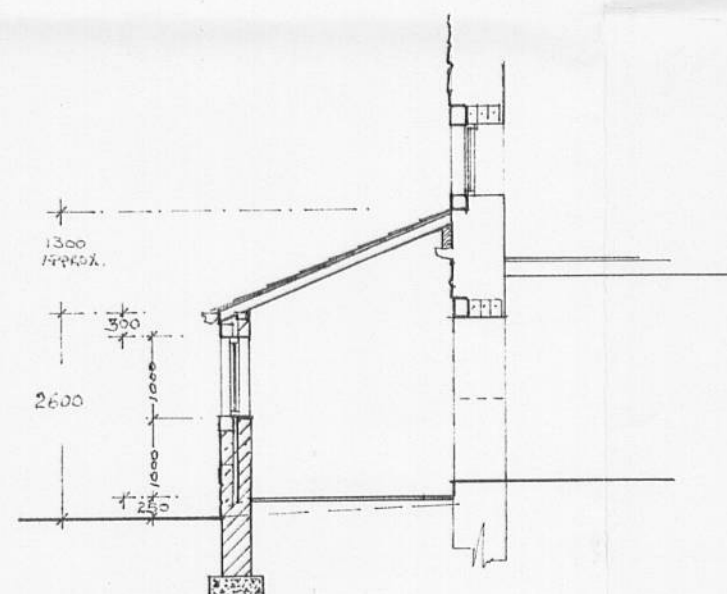

SECTION A-A.

PROPOSED MATERIALS

NEW ROOF OF NATURAL LOCAL GREY SLATE.
ALL NEW WALLS OF COURSED NATURAL LOCAL STONE WITH LARGE STONE QUOINS.
NEW WINDOWS AND DOOR AS SHOWN CONSTRUCTED FROM WOOD AND FINISHED WITH DARK BROWN COLOURED STAIN.
ALL WATER CARRYING GOODS OF BLACK CAST MATERIAL.
ALL THE ABOVE MATERIALS TO MATCH EXISTING MAIN BUILDING.

320070750P

PROPOSED SUN ROOM EXTENSION DRW No.145B/07/A


MOORSTONES BARN

11/07/07

KNOTTS LANE TOSSIDE

FOR MR M KENDRY

SCALE 1:100

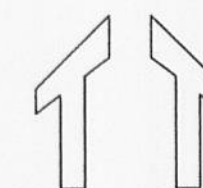

TT ARCHITECTURAL SERVICES
TREVOR TODD ORCHARD COTTAGE LANGCLIFFE BD24 9NH TEL 01729 824630