

South Facing Elevation

Substantial roadside fence,
mature hawthorn approx.
2.00m high minimum.

Materials:
Side and End Claddings,
Vertical Over-lapped Treated Timber
Boarding Above 1.40m High Horizontal
Treated Timber T&G Stock Walling.
Roof:
P6R Eternit Fibre Cement Sheetting
Colour Farmscape 'Antracite'.
1No. GRP. Rooflight Per Bay Slope.
Doors:
Vertical Boarded PT&G Treated Timber
Sliding Doors.
Post & Rail Fencing Nominally 1.40m
High Tanalith Treated.

Large Mature
Oak In Field

North Facing Elevation


This elevation is
screened by an
existing small mature
wood area.

Ribchester
Road

East Facing Elevation

Typical Riding Menage.
40m x 20m Post And
Rail Timber Fence 1.40m
High. Sand Covered Base.

Layout Scale 1:200

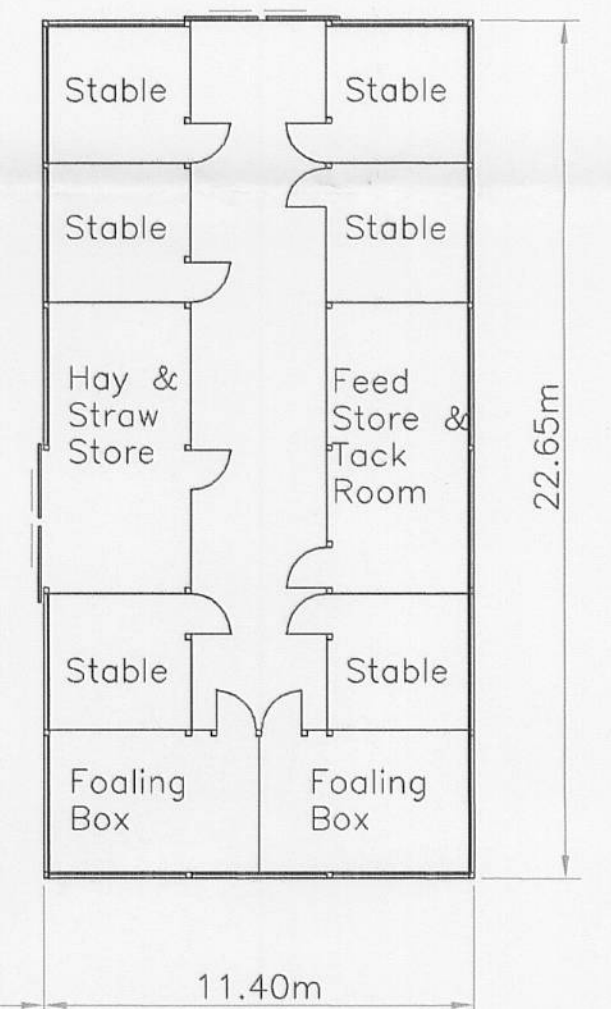

West Facing Elevation

FARMPLUS

SHAY LANE
LONGRIDGE
PRESTON
LANCS. PR3 3BT
TEL. 01772 785252

TITLE Proposed Elevations And Layout For A American Barn Stable
Unit For 8No. Horses And Riding Menage Post And Rail Fenced.

DO NOT SCALE IF IN DOUBT ASK

File Name	36ftAmericanBarnFellPlanning	Issue
Plans prepared for:	Miss. L. Fell	Scale
21 Parsonage Road	Wilshire	1:100
Lancs.	BB1 9PG	& as shown
		Date
		July 2007

Reference

320070754P