


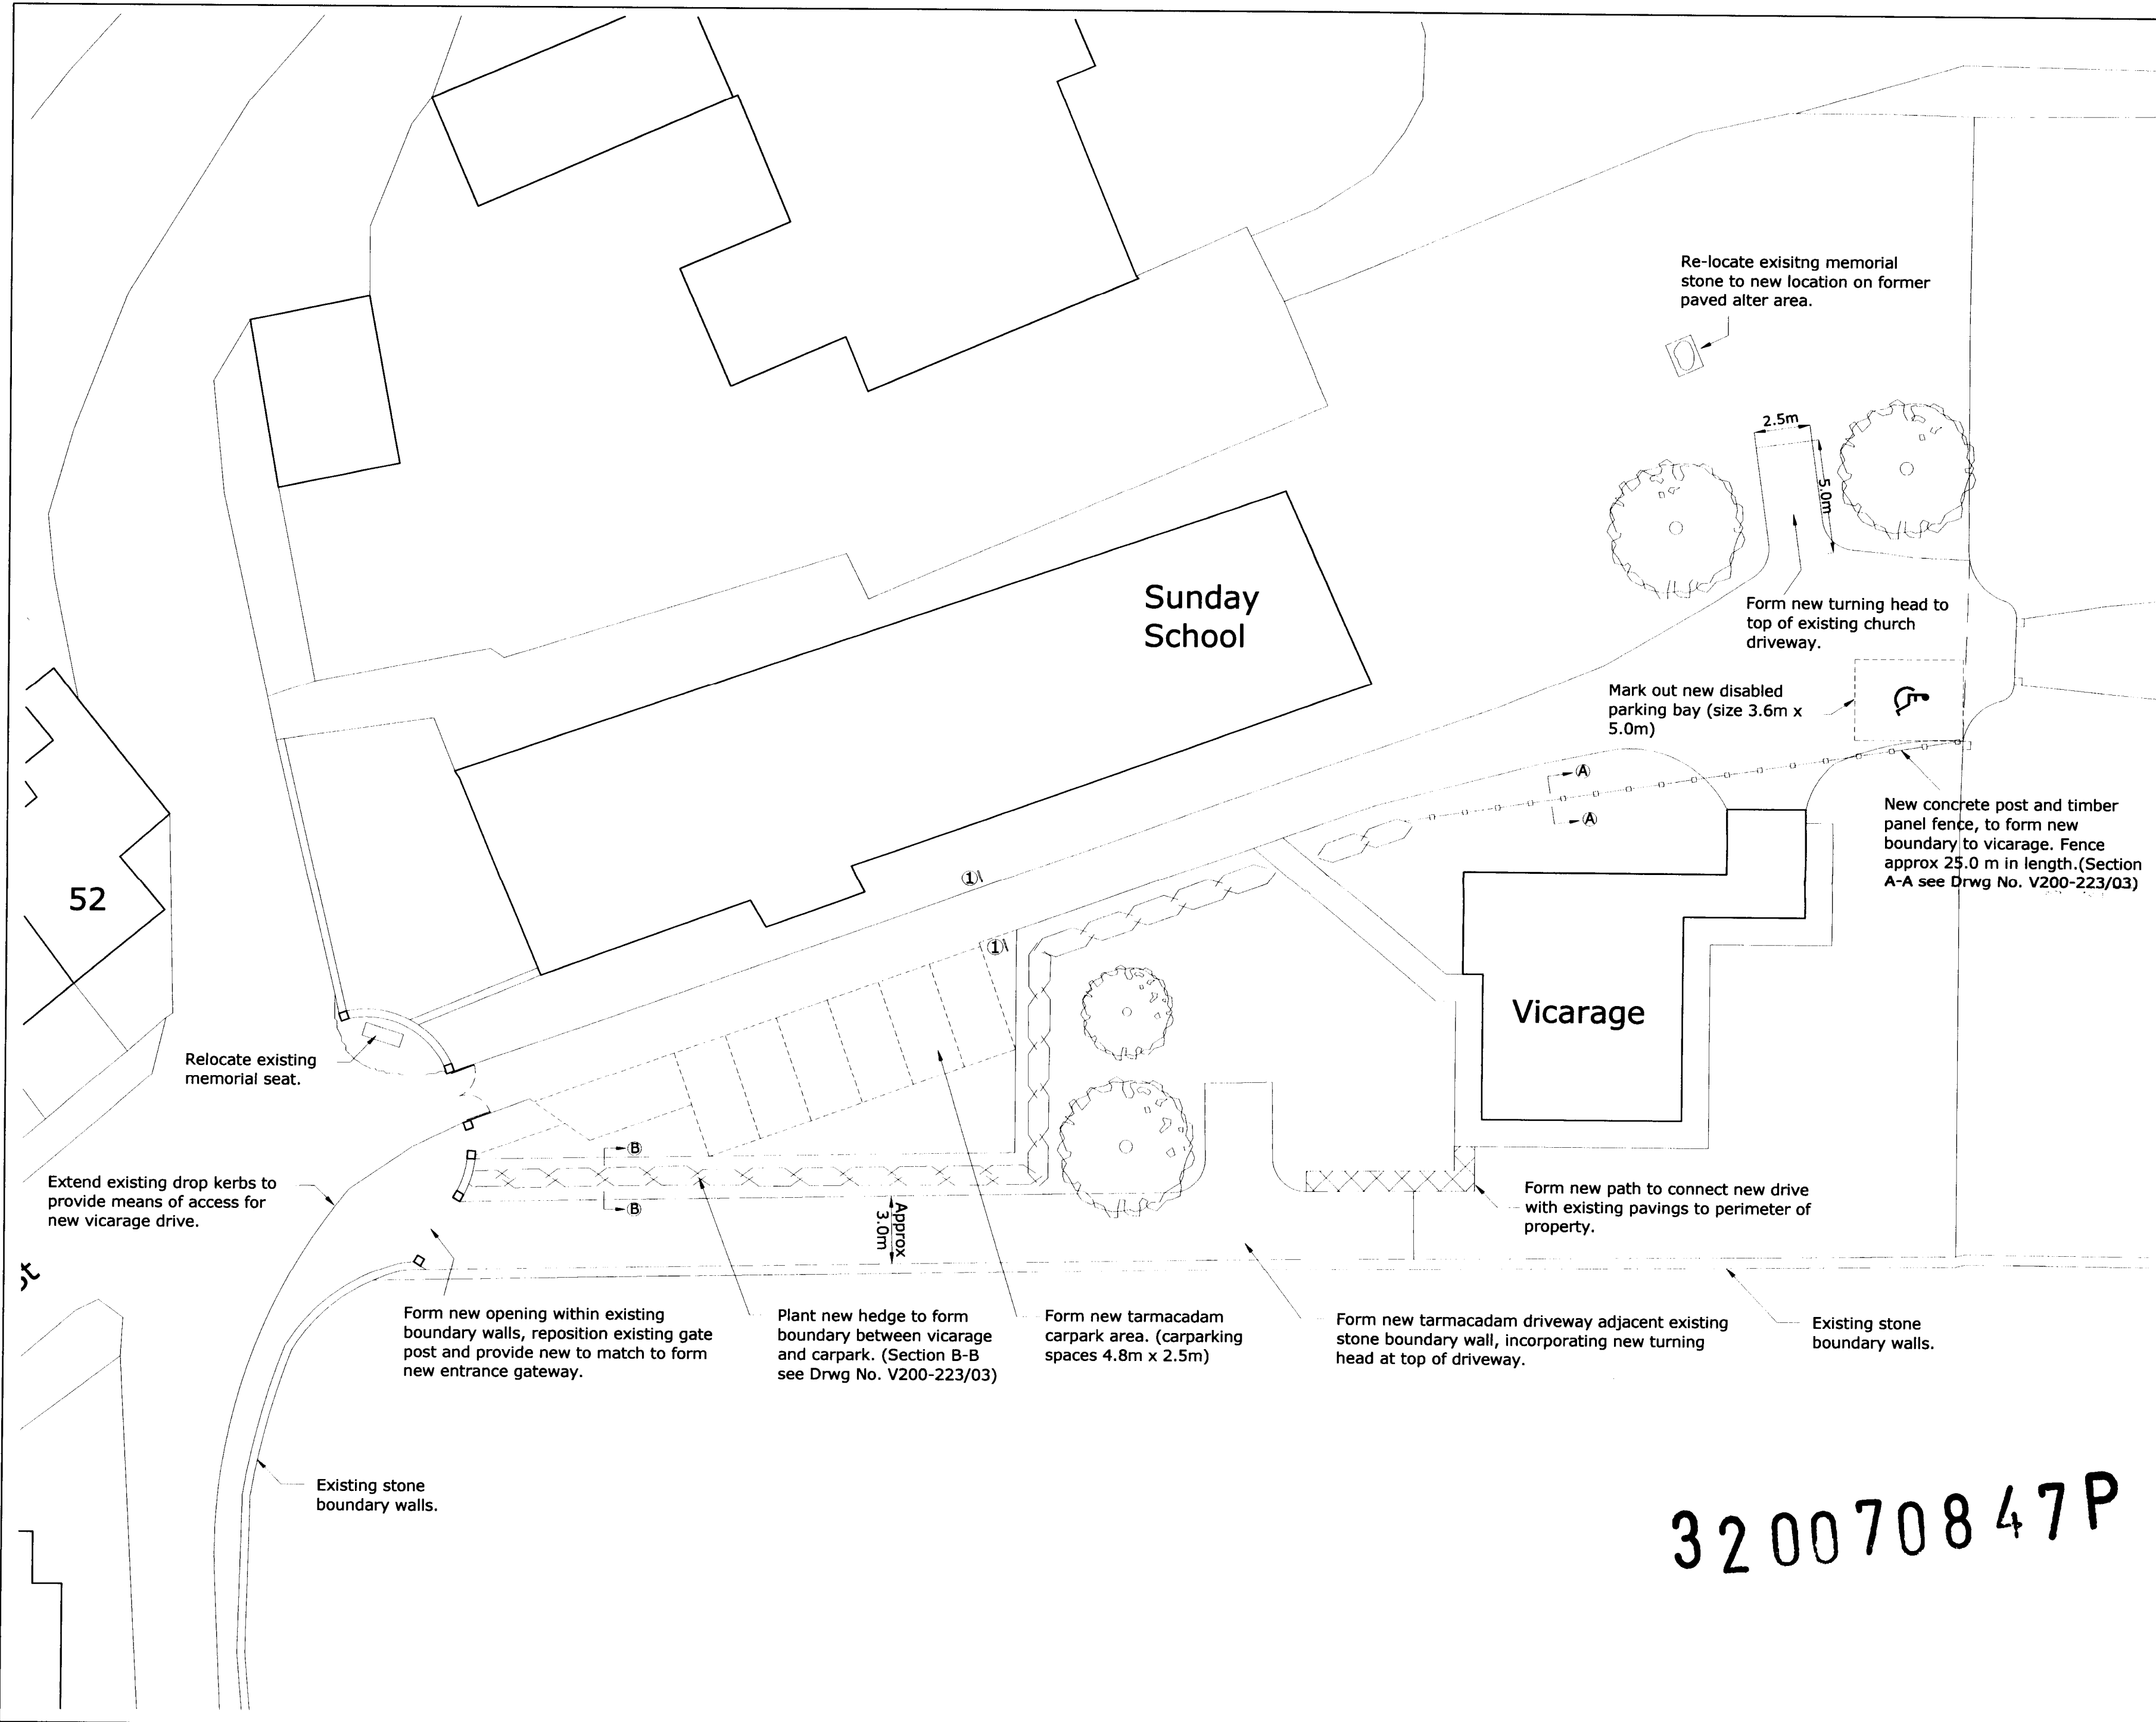

Do not scale this drawing. All dimensions to be checked on site before work commences.

This drawing is the copyright of Lea, Hough & Co and may not be reproduced in part or in whole without prior written permission

REVISIONS			
REV	DESCRIPTION	DATE	APPROVED

NOTES

① - Signage - "No Access Beyond This Point, Except for Turning & Disabled Parking" (see Drwg No. V200-223/03)

LEA, HOUGH & Co.
CHARTERED SURVEYORS
Property Consultants

Blakewater House
Phoenix Business Park
Blakewater Road
Blackburn BB1 5RW
Telephone: 01254 260196
Facsimile: 01254 51905
E-mail: blackburn@leahough.co.uk
Web: www.leahough.co.uk

CLIENT: The Diocese of Blackburn,
Church House,
Cathedral Close,
Blackburn,
BB1 5AA.

PROJECT ADDRESS: St Nicholas's Vicarage,
Wesley Street,
Sabden,
Clitheroe,
BB7 9EH.

DRAWING TITLE: Proposed New Entrance, Drive & Car Park

PAPER SIZE: A2	DRAWING NUMBER: V200-223/02	REV
SCALE: 1/200	DATE: August 2007	DRAWN BY: GM