


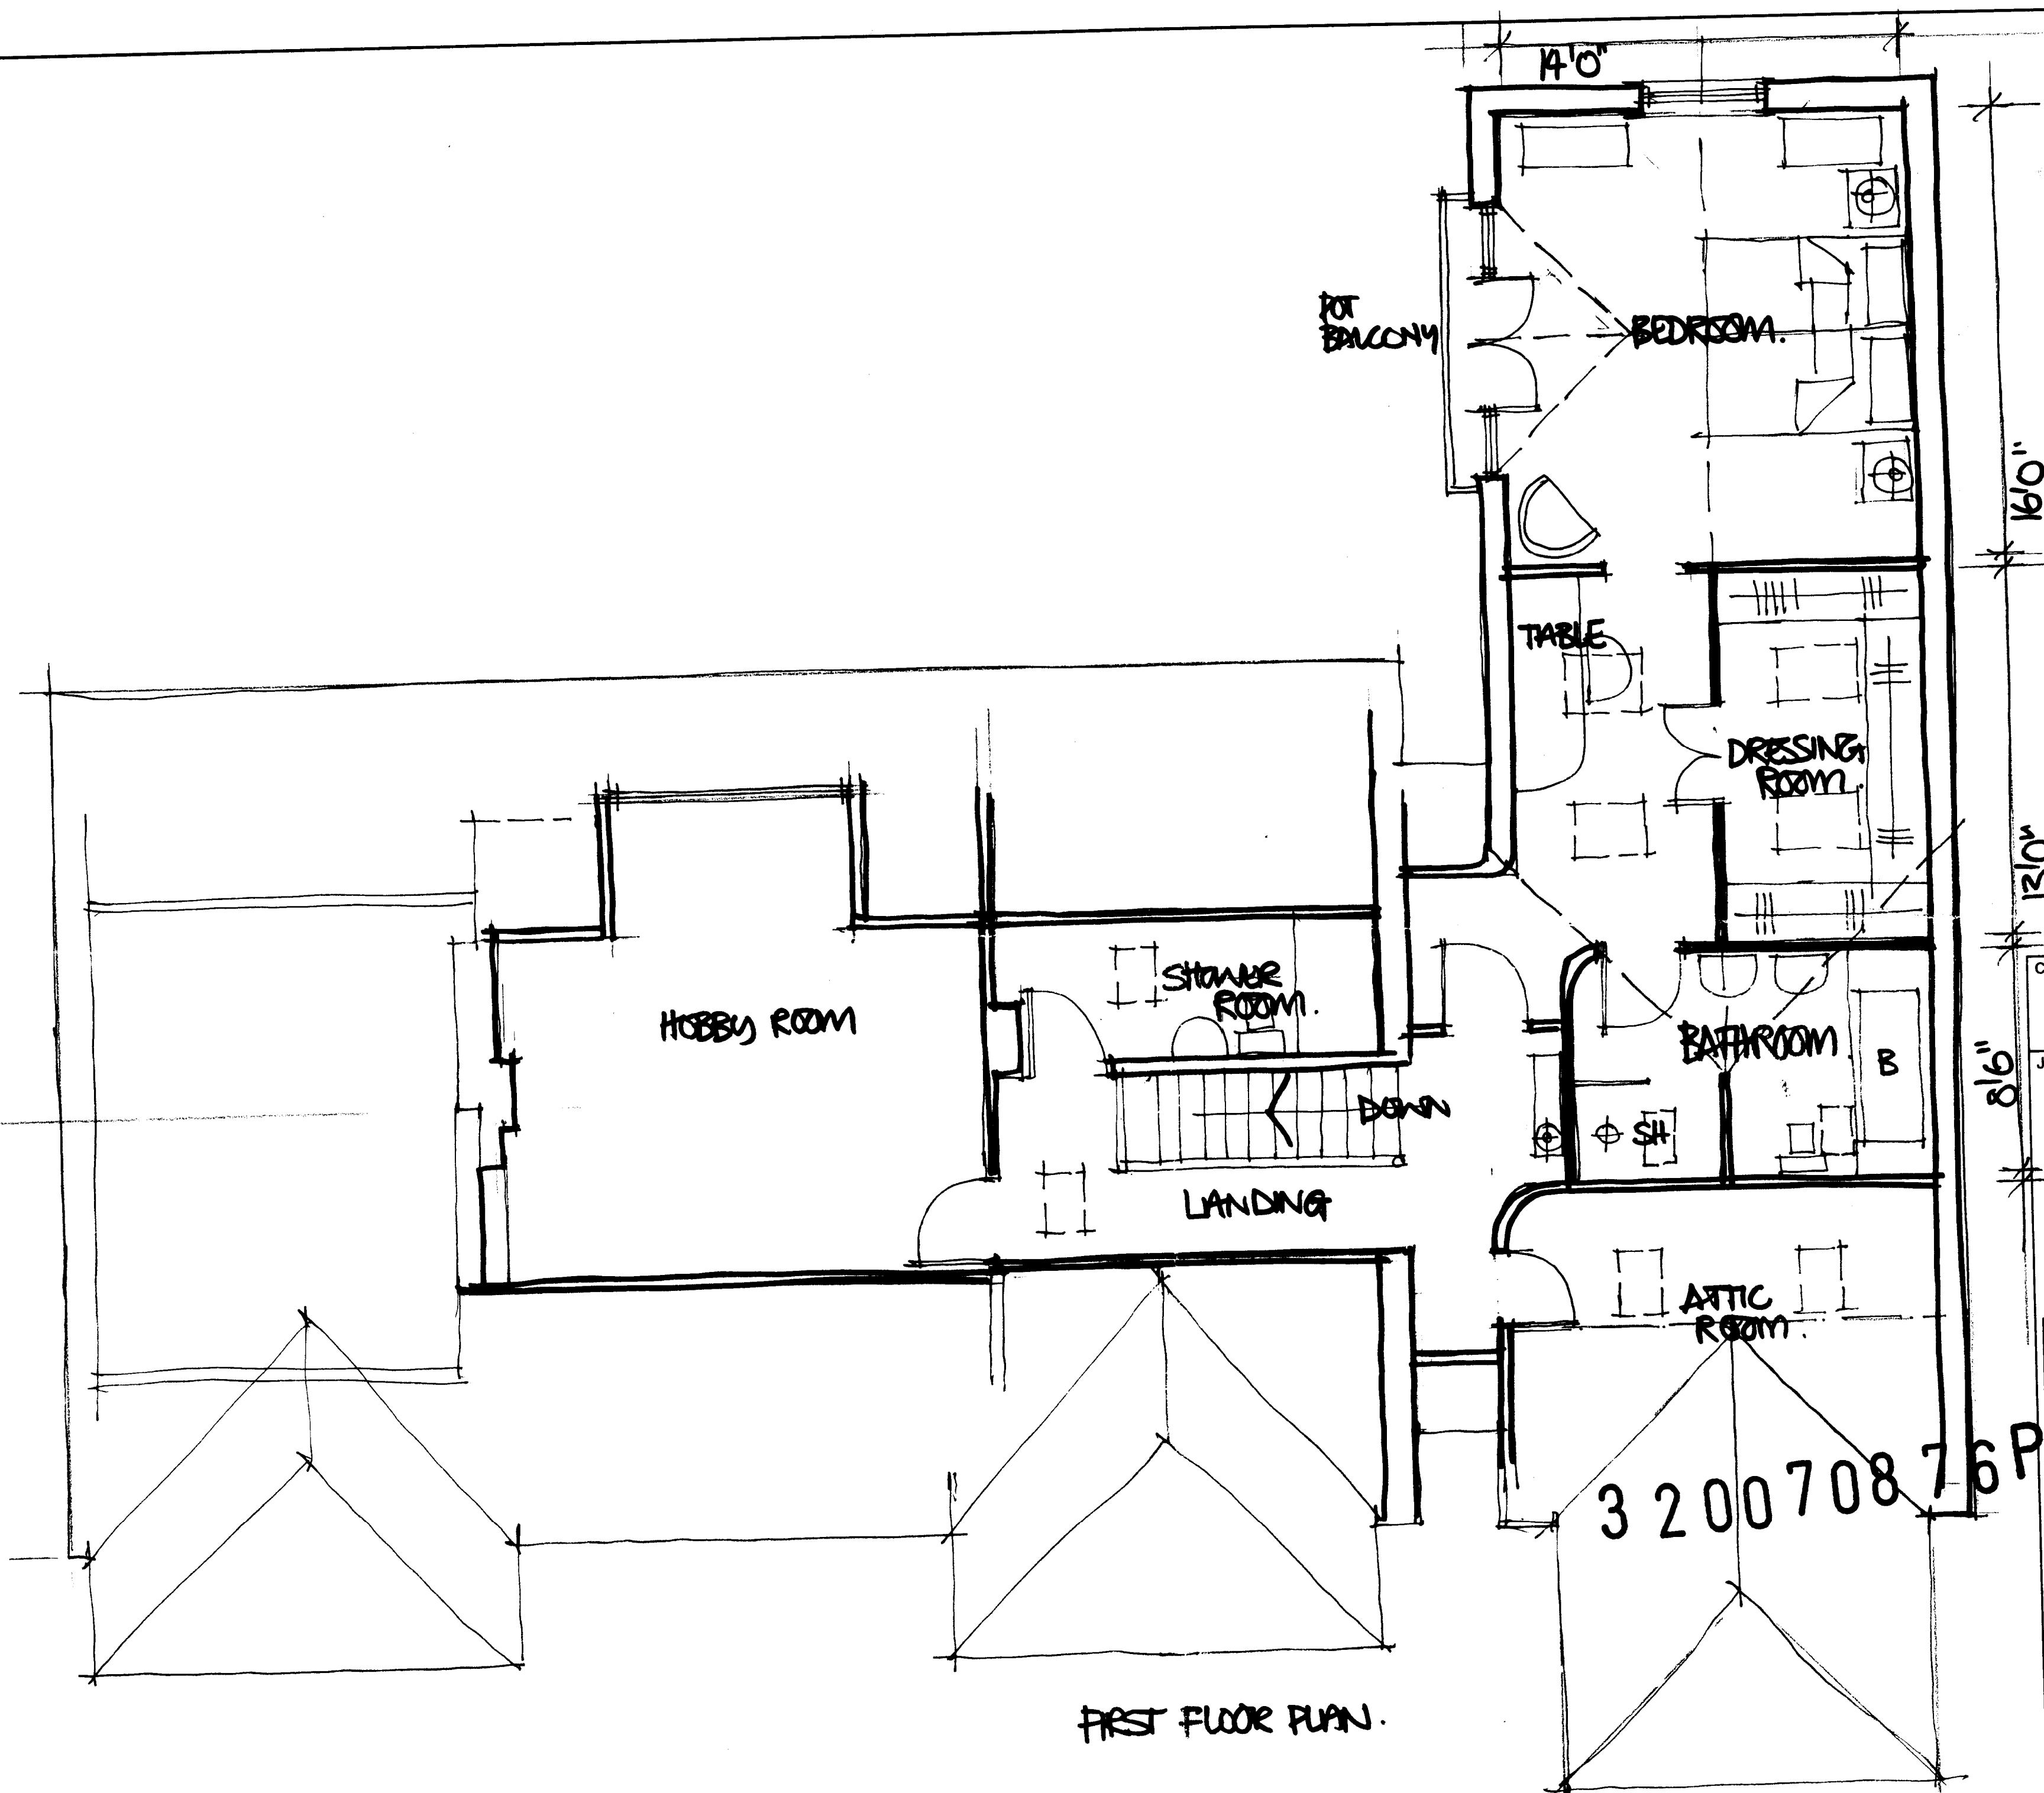

Client
MR+MRS R. HOYLE

Job Title
**PROPOSED ALTERATIONS
CLOUDS HILL
WHITECROFT LANE
MELLOR**

Drawing Title
**PROPOSED PLAN
FIRST FLOOR**

Scale **1:150** Date **JULY 07** Drawn **DNI**

Sunderland Peacock & Associates Ltd.
Chartered Architects
Stanley House, Lowergate,
Clitheroe, Lancashire BB7 1AD.
Tel: 01200 423178 Fax: 01200 427328
E-mail: enquiries@spanda.co.uk

3710 03.