
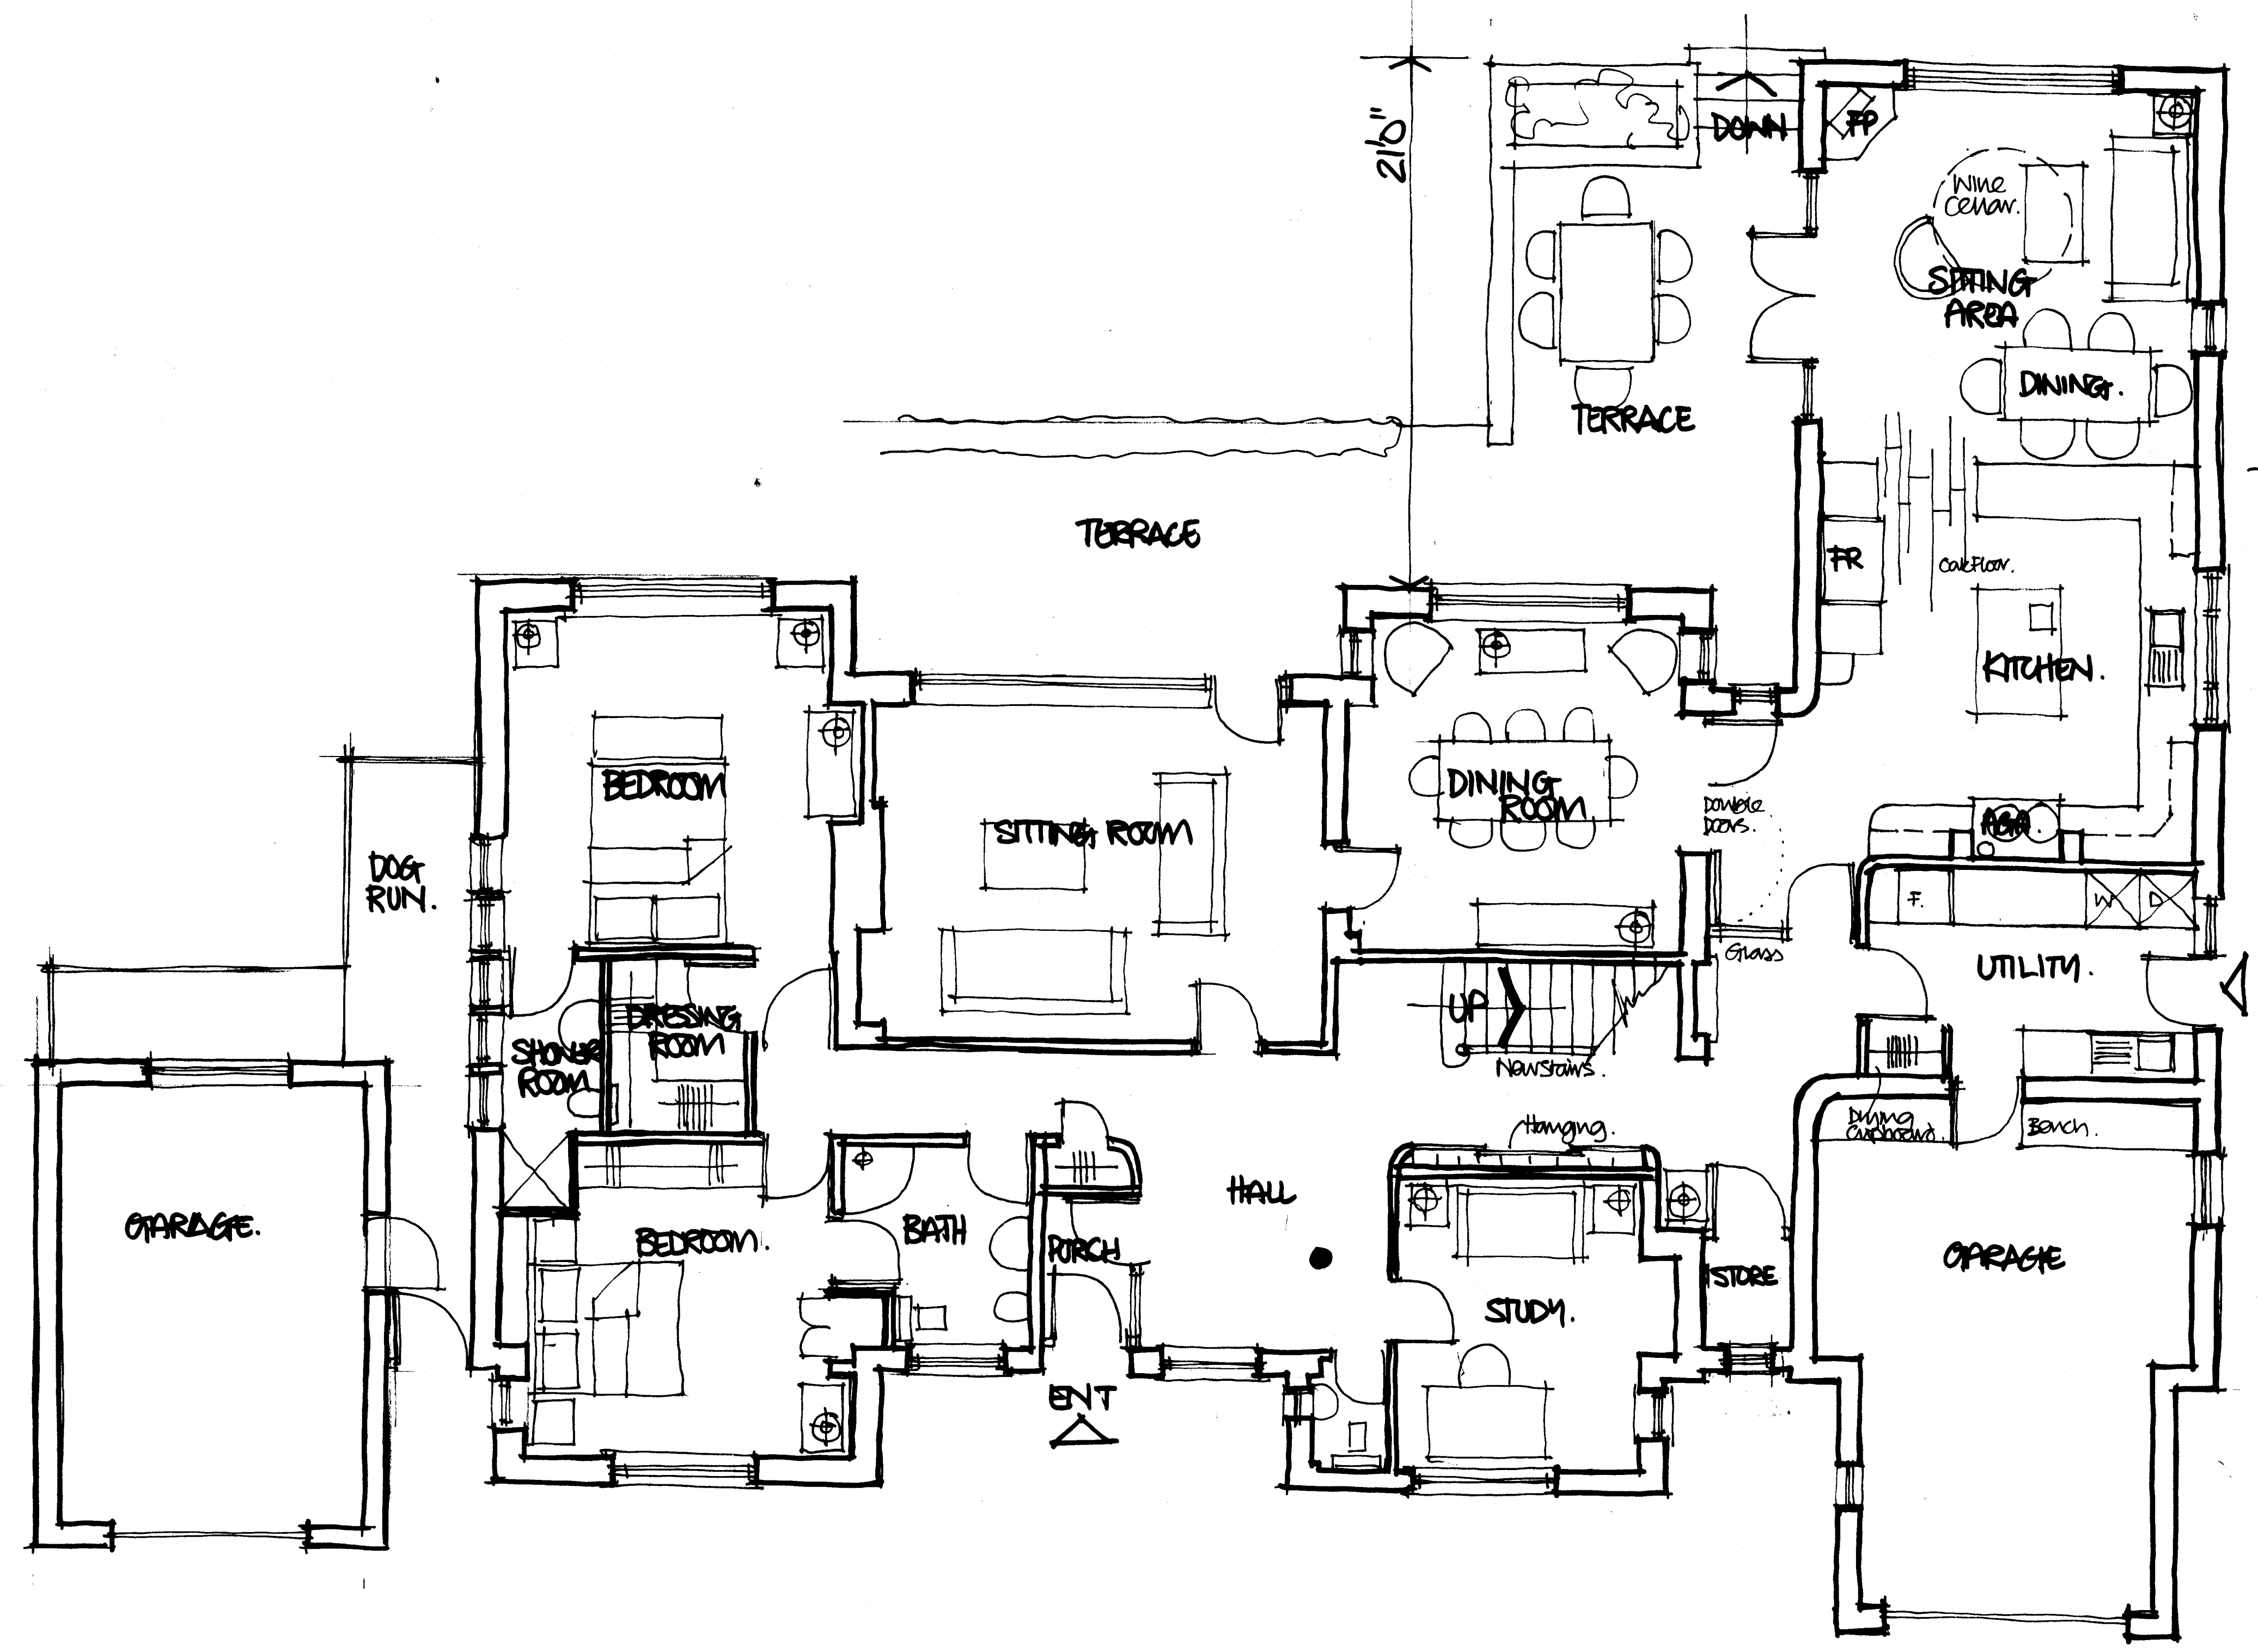


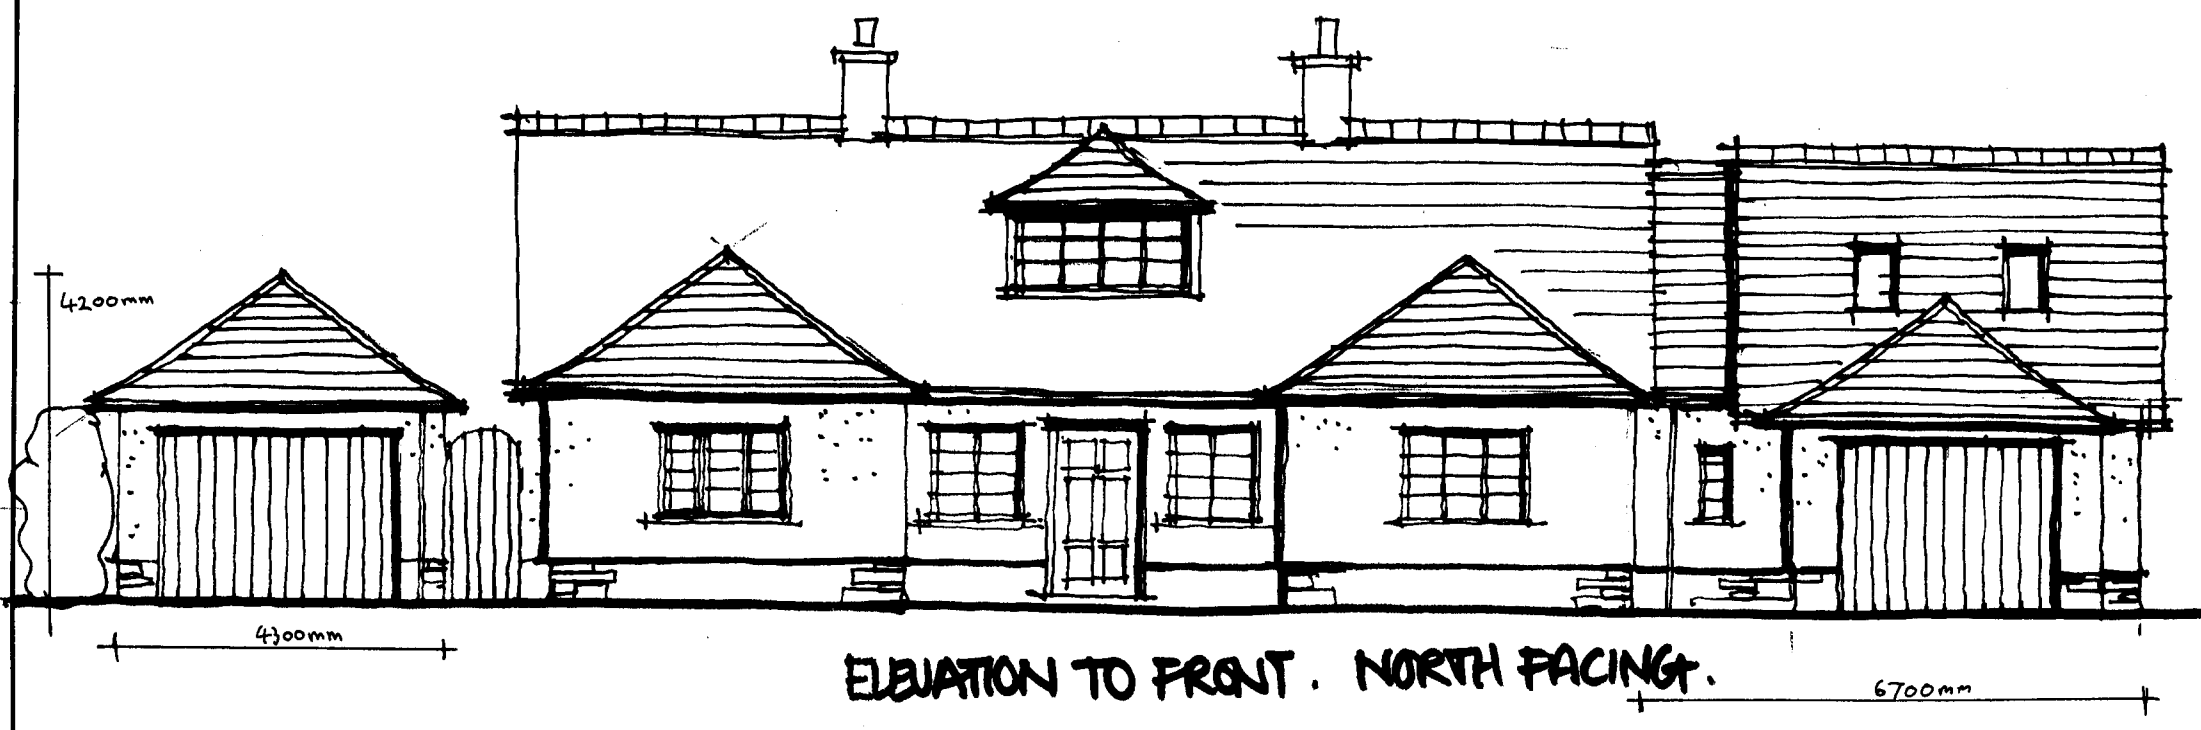

3 2 0 0 7 0 8 7 6 P

RDVA: Elevations Added Aug 07

Client
MRS HOLE

Job Title
**PROPOSED ALTERATIONS
CLOUDS HILL
WHITCROFT LANE
MELLOR**

Drawing Title
**PROPOSED PLAN
GROUND FLOOR +
ELEVATIONS.**

Scale **1:50** Date **JUNE 07** Drawn **DNI**

Sunderland Peacock & Associates Ltd.
Chartered Architects
Stanley House, Lowergate,
Clitheroe, Lancashire BB7 1AD.
Tel: 01200 423178 Fax: 01200 427328
E-mail: enquiries@spanda.co.uk

3710 -02.A