
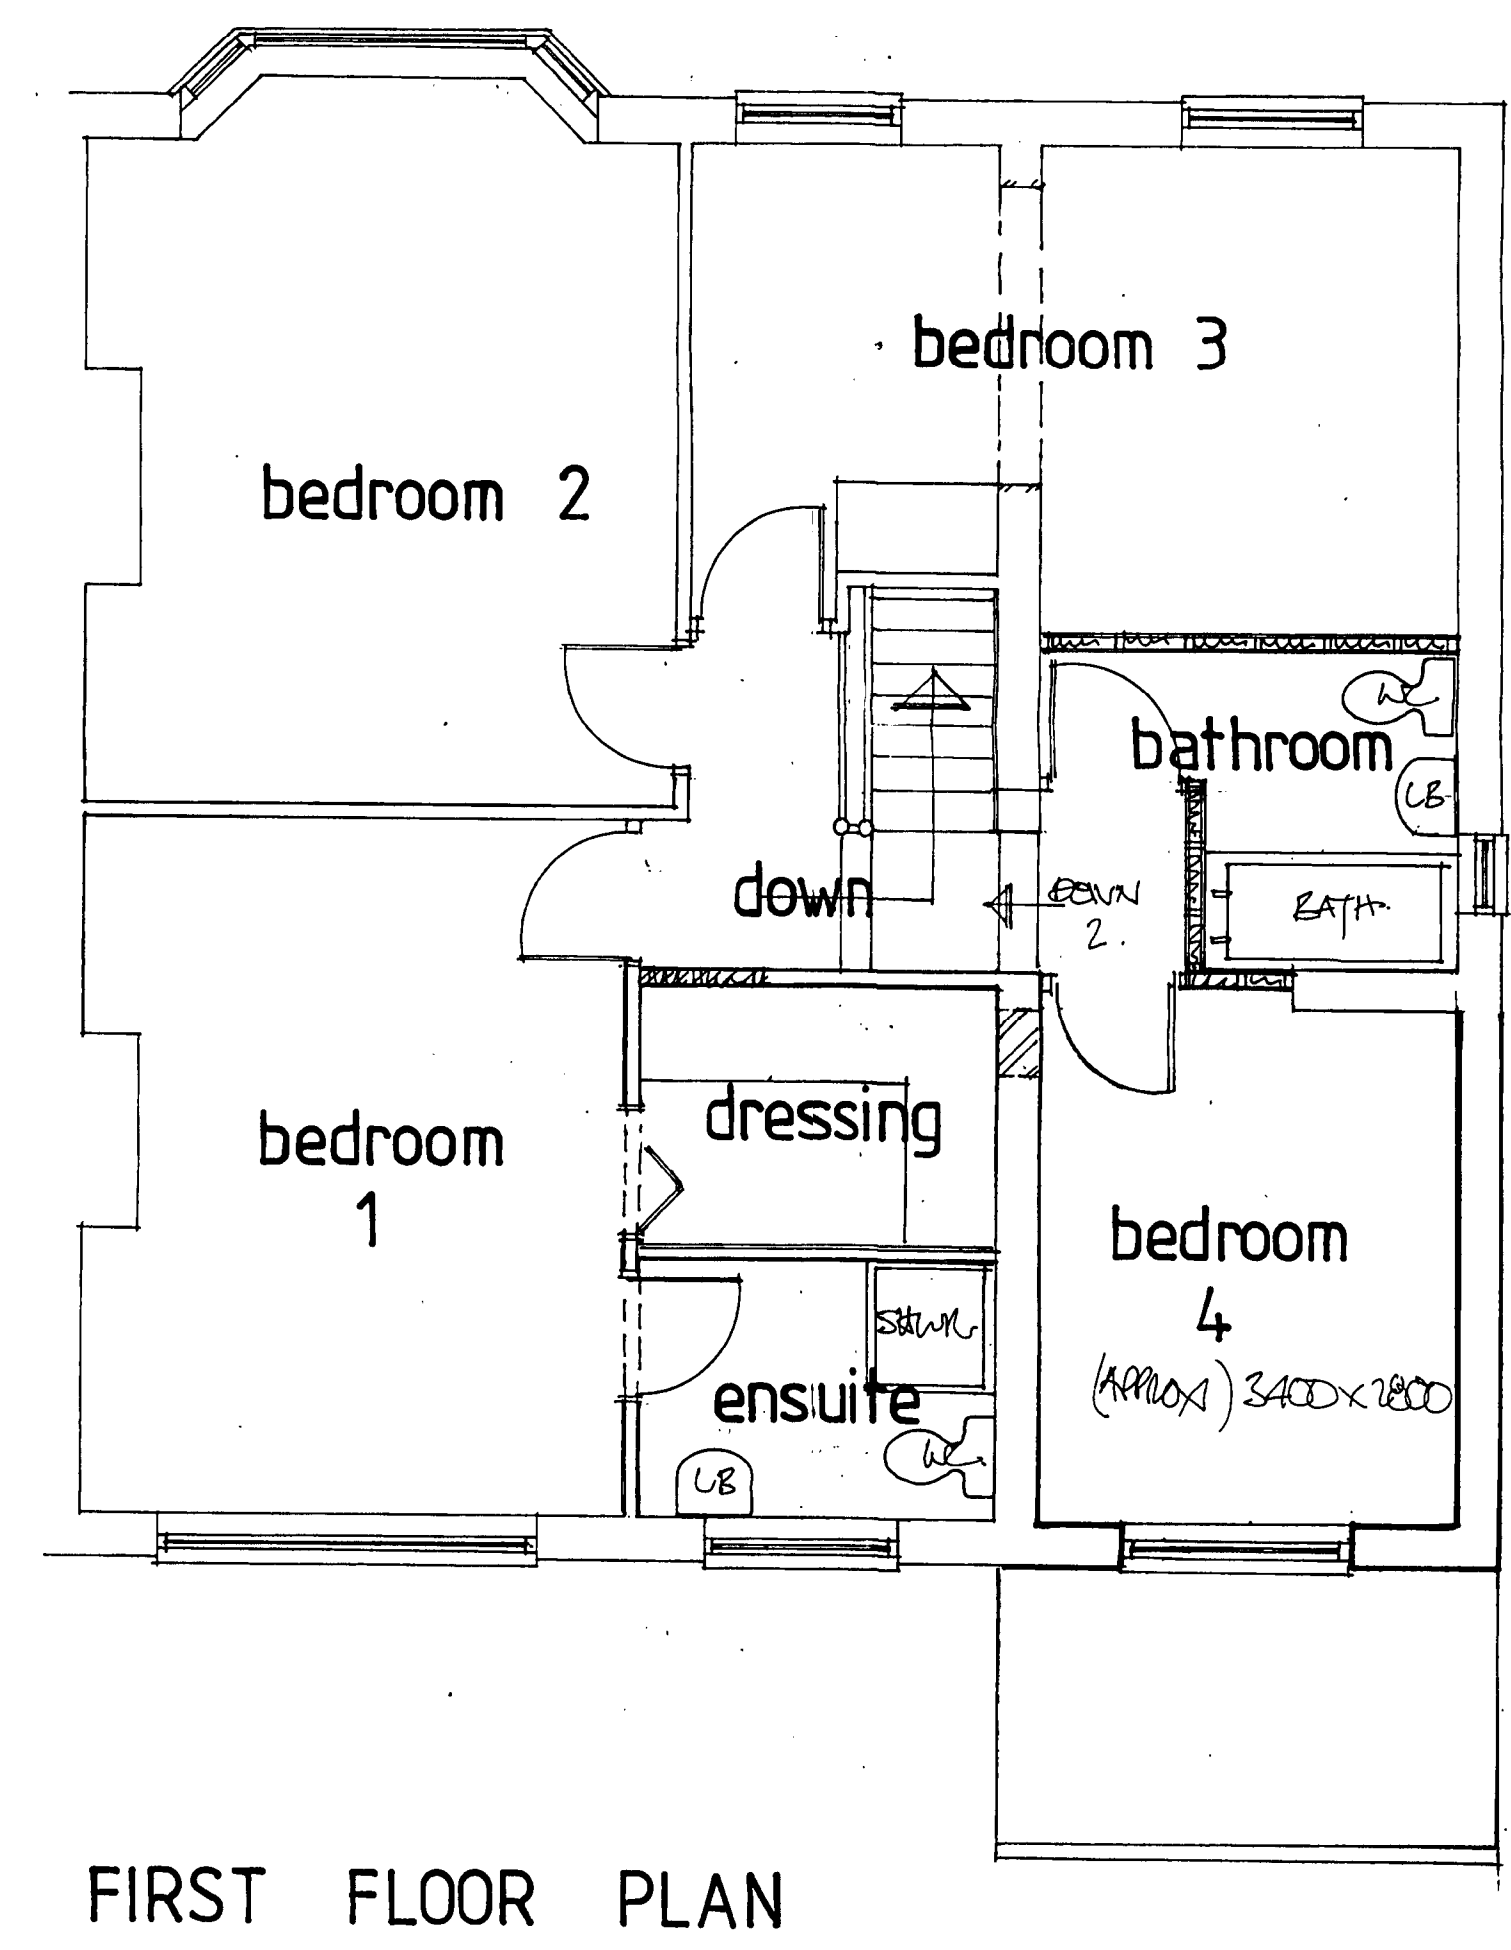
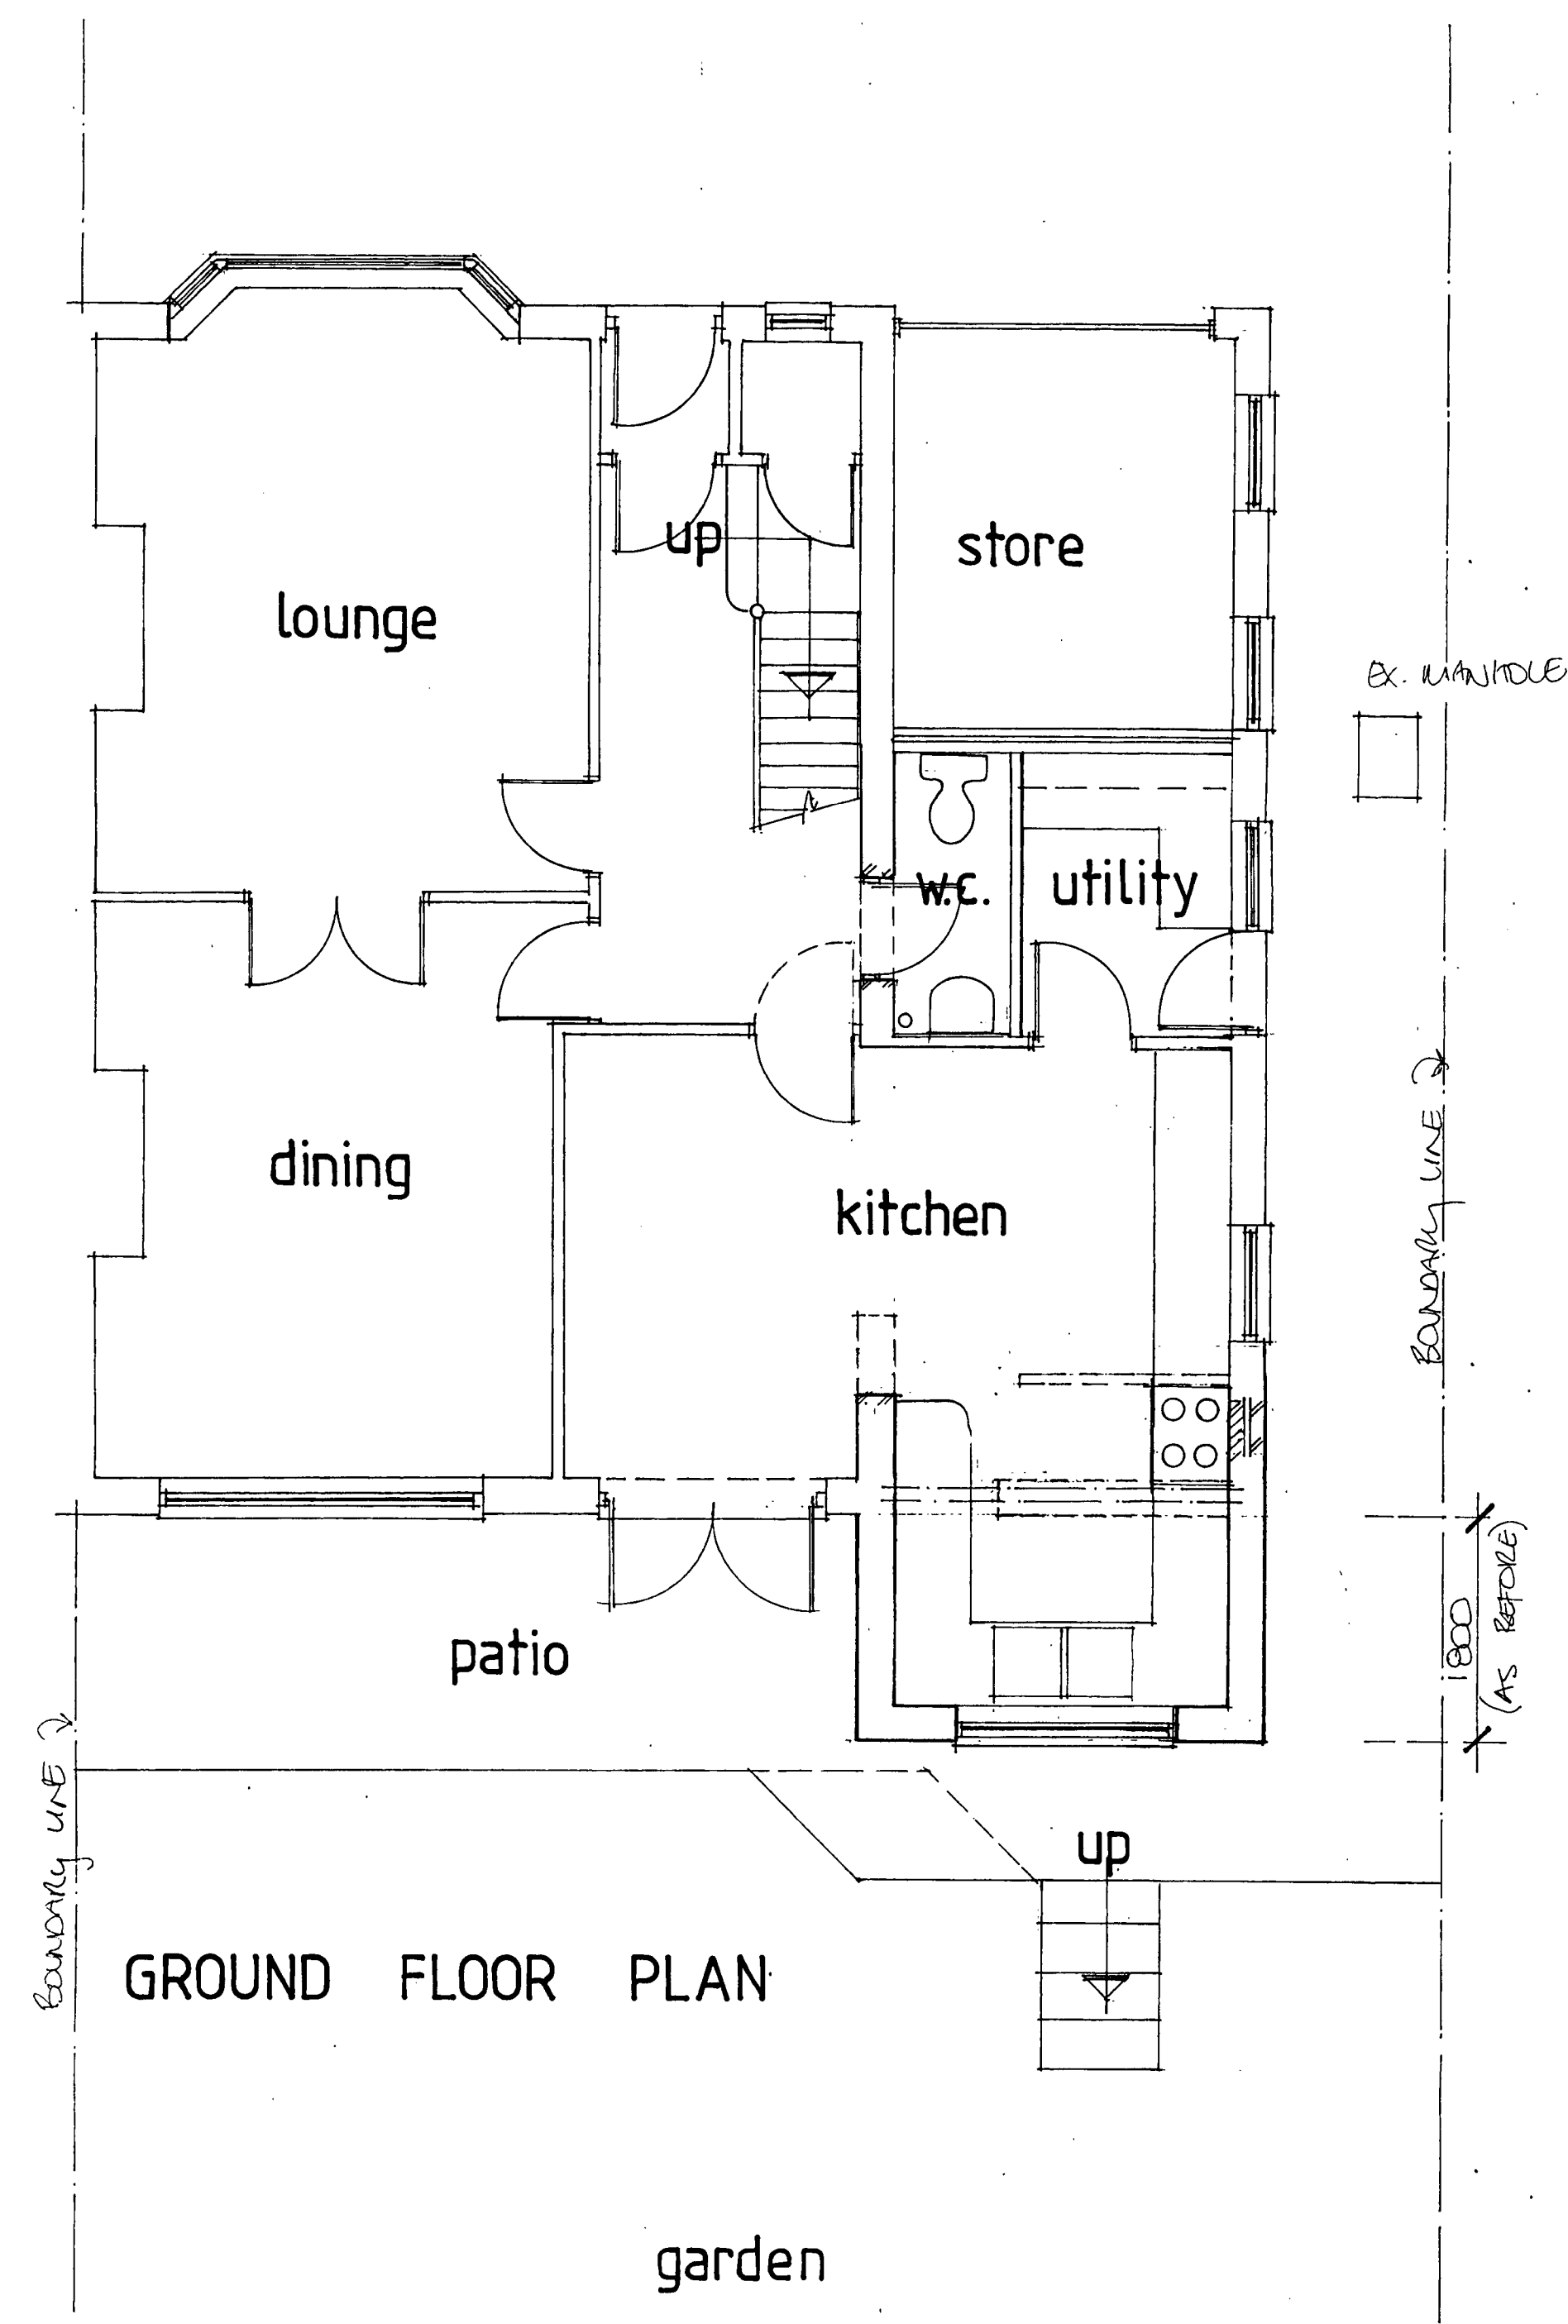


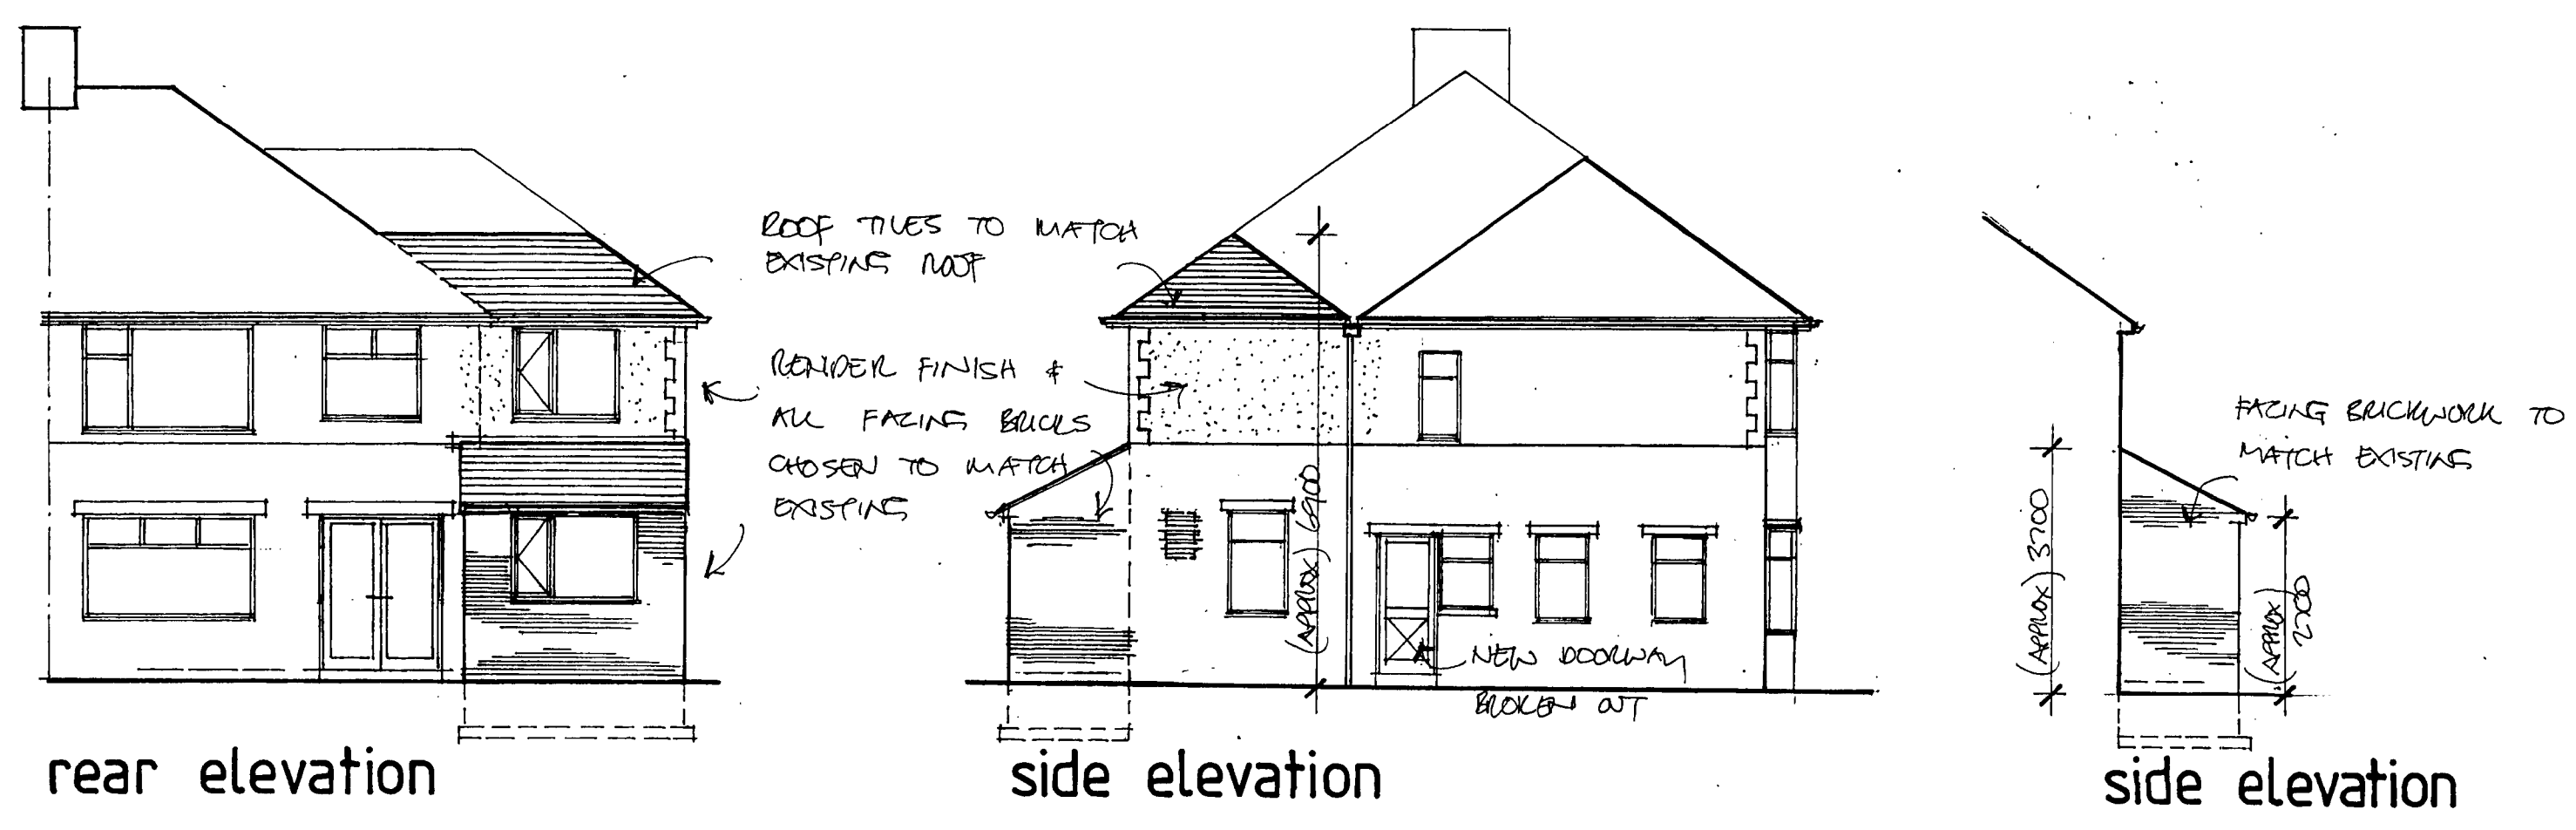

320070912P

DRAWN BY - PETER J. HOLLAND