


Notes
Copyright in all documents and drawings prepared by the Architect and any work executed from these documents and drawings shall, unless otherwise agreed, remain the property of the Architect.

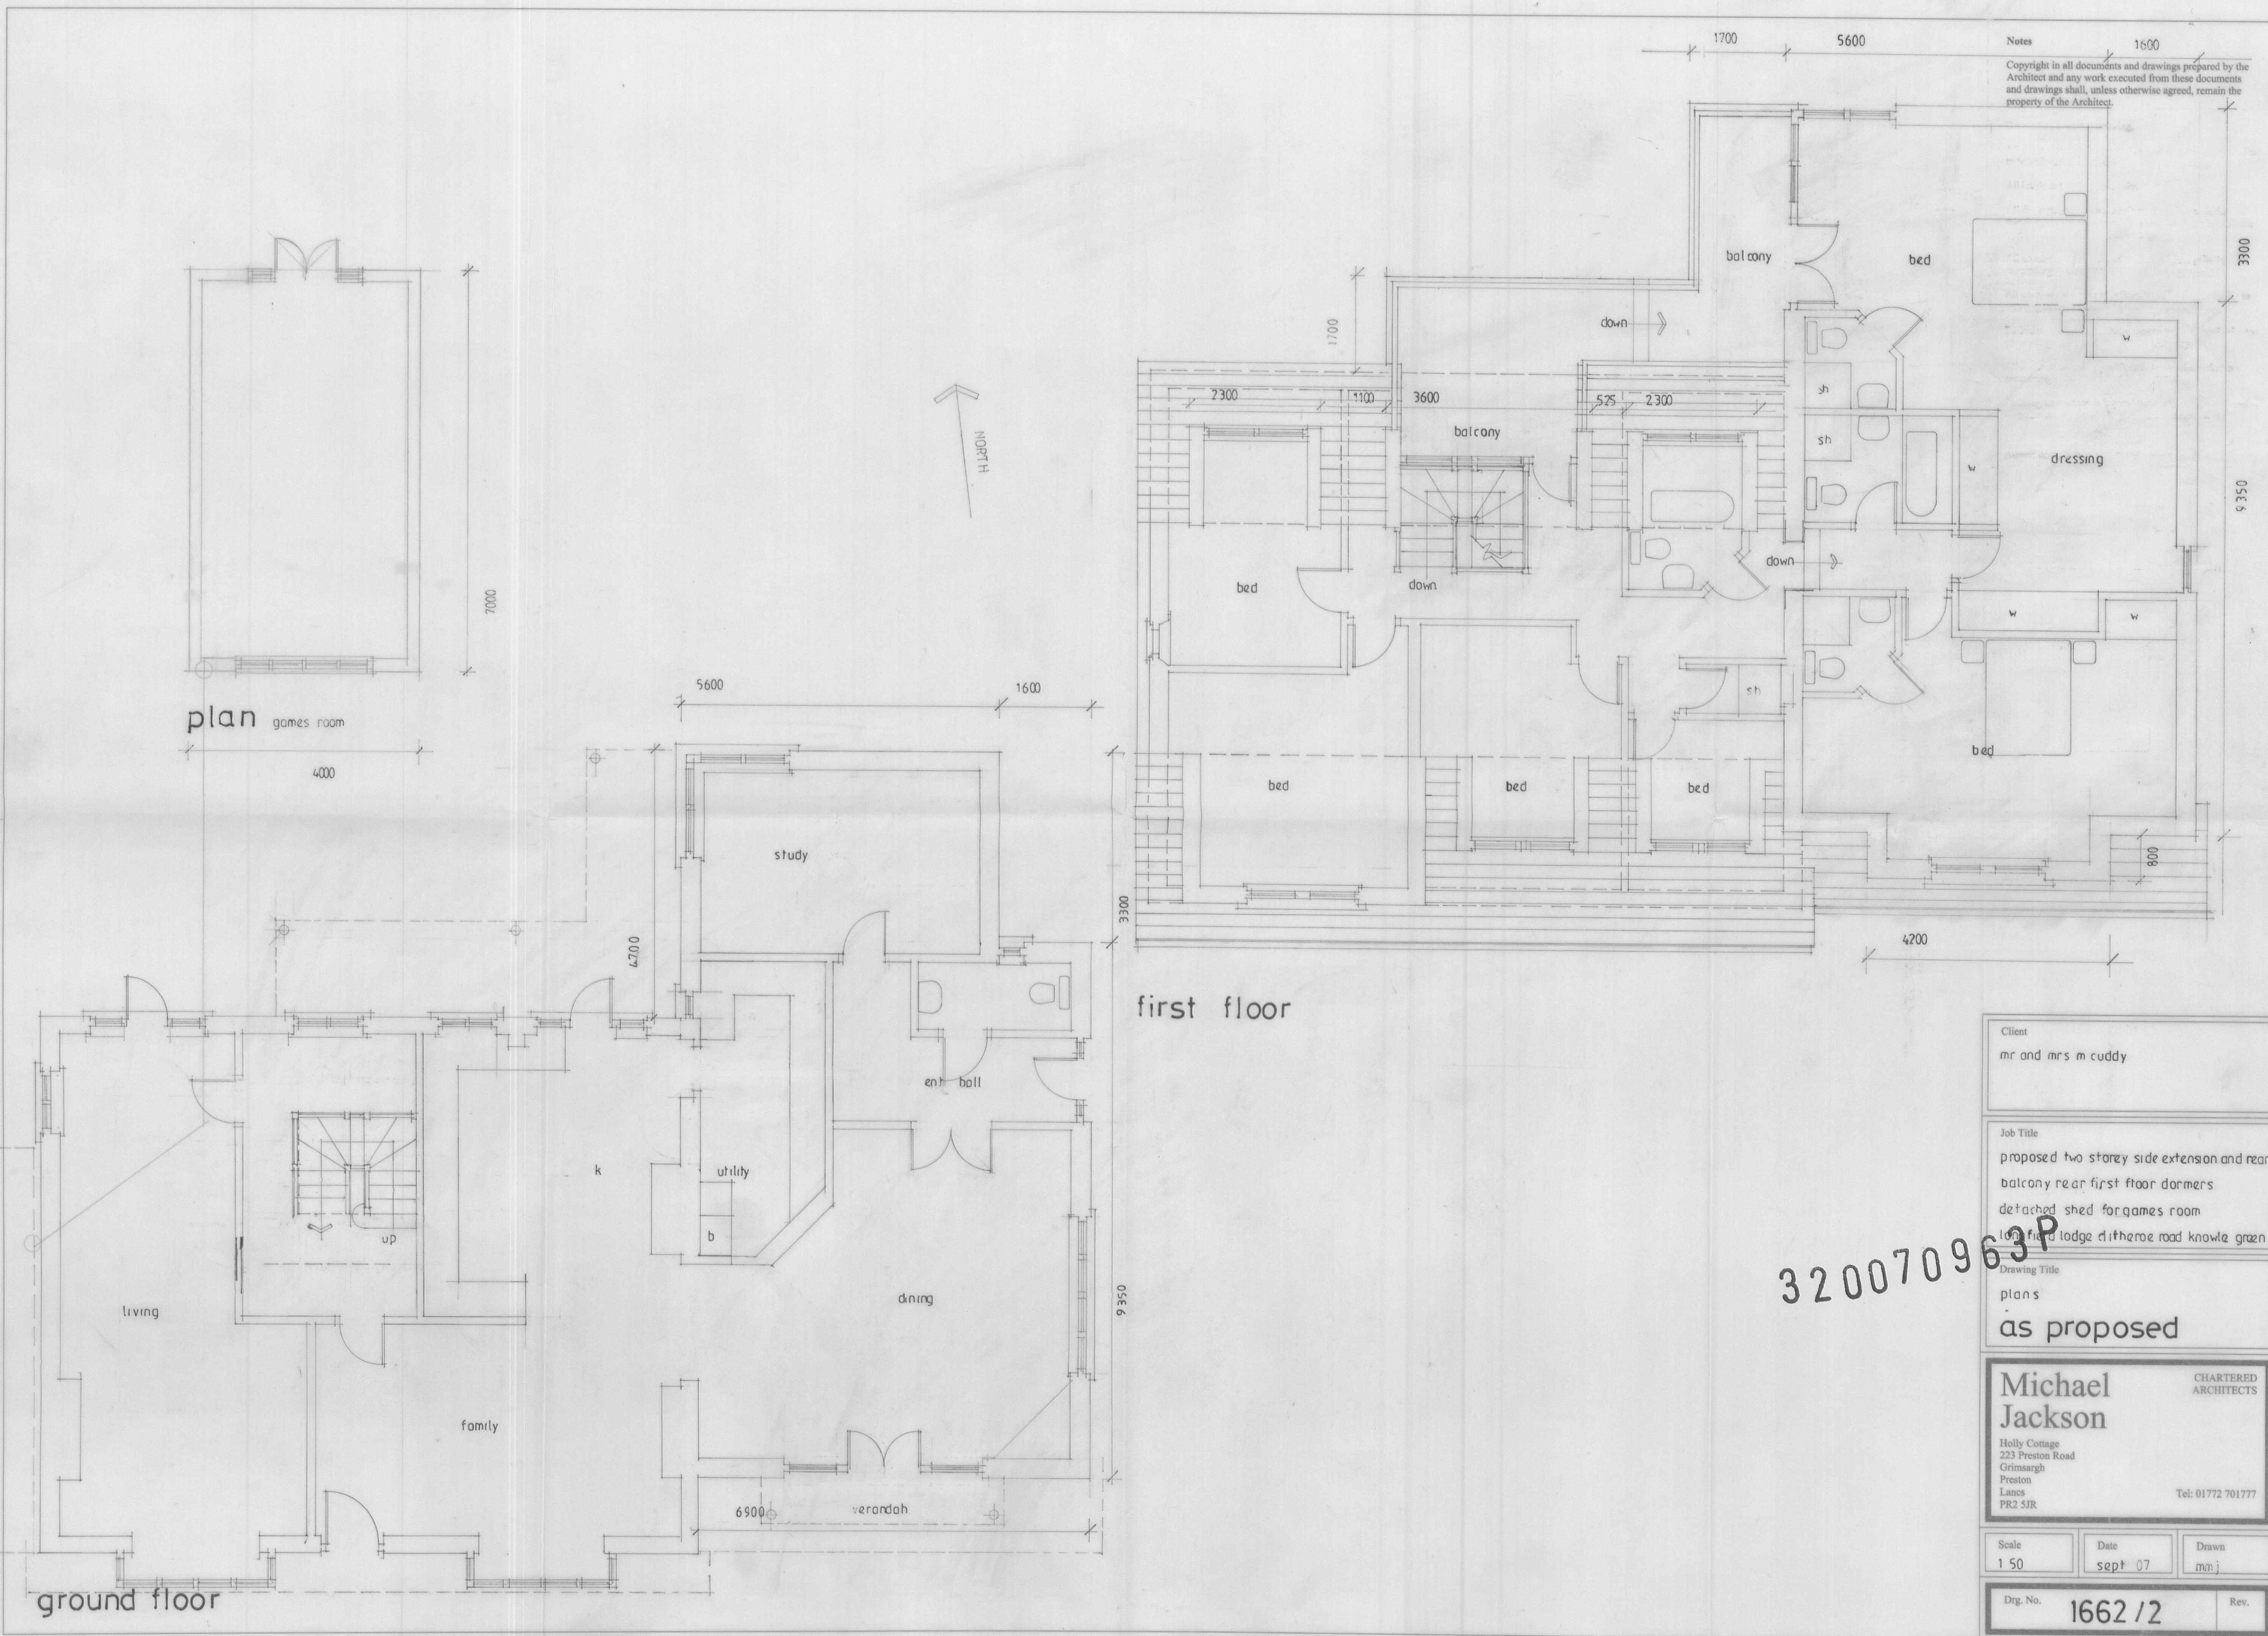

320070963P

Client
mr and mrs m cuddy

Job Title
proposed two storey side extension and rear balcony rear first floor dormers detached shed for games room 100' field lodge dithorne road knowle green

Drawing Title
plans
as proposed

Michael Jackson
Holly Cottage
223 Preston Road
Grimsargh
Preston
Lancs
PR2 5JR
Tel: 01772 701777

Scale 1:50	Date sept 07	Drawn m.j.
---------------	-----------------	---------------

Dwg. No. 1662 / 2	Rev.
----------------------	------