

notes

This drawing is the property of Dane Ashworth Cottam Architects and copyright is reserved by them. This drawing is not to be copied or disclosed by or to any unauthorised persons without the prior written consent of Dane Ashworth Cottam Architects.

Do not scale from this drawing.

All dimensions are to be checked on site prior to construction, manufacture of any components and ordering of materials and equipment.

Any discrepancies are to be reported to the architect for clarification.


All materials and workmanship to be in accordance with the current British Standards and codes of practice.

All proprietary products are to be fixed strictly in accordance with the manufacturers printed instructions. The Contractor is to refer to the specifications and recommendations.

This drawing is to be read in conjunction with all relevant Architectural, Structural Engineers, Mechanical Engineers, Electrical Engineers and Specialists drawings and specifications.

All details are to be in accordance with the DTLR's 'Limiting thermal bridging and air leakage: Robust construction details for dwellings and similar buildings'.

All Separating Floor and Separating Wall details are to be strictly in accordance with 'Robust details Part E: Resistance to the passage of sound' publication and procedures.

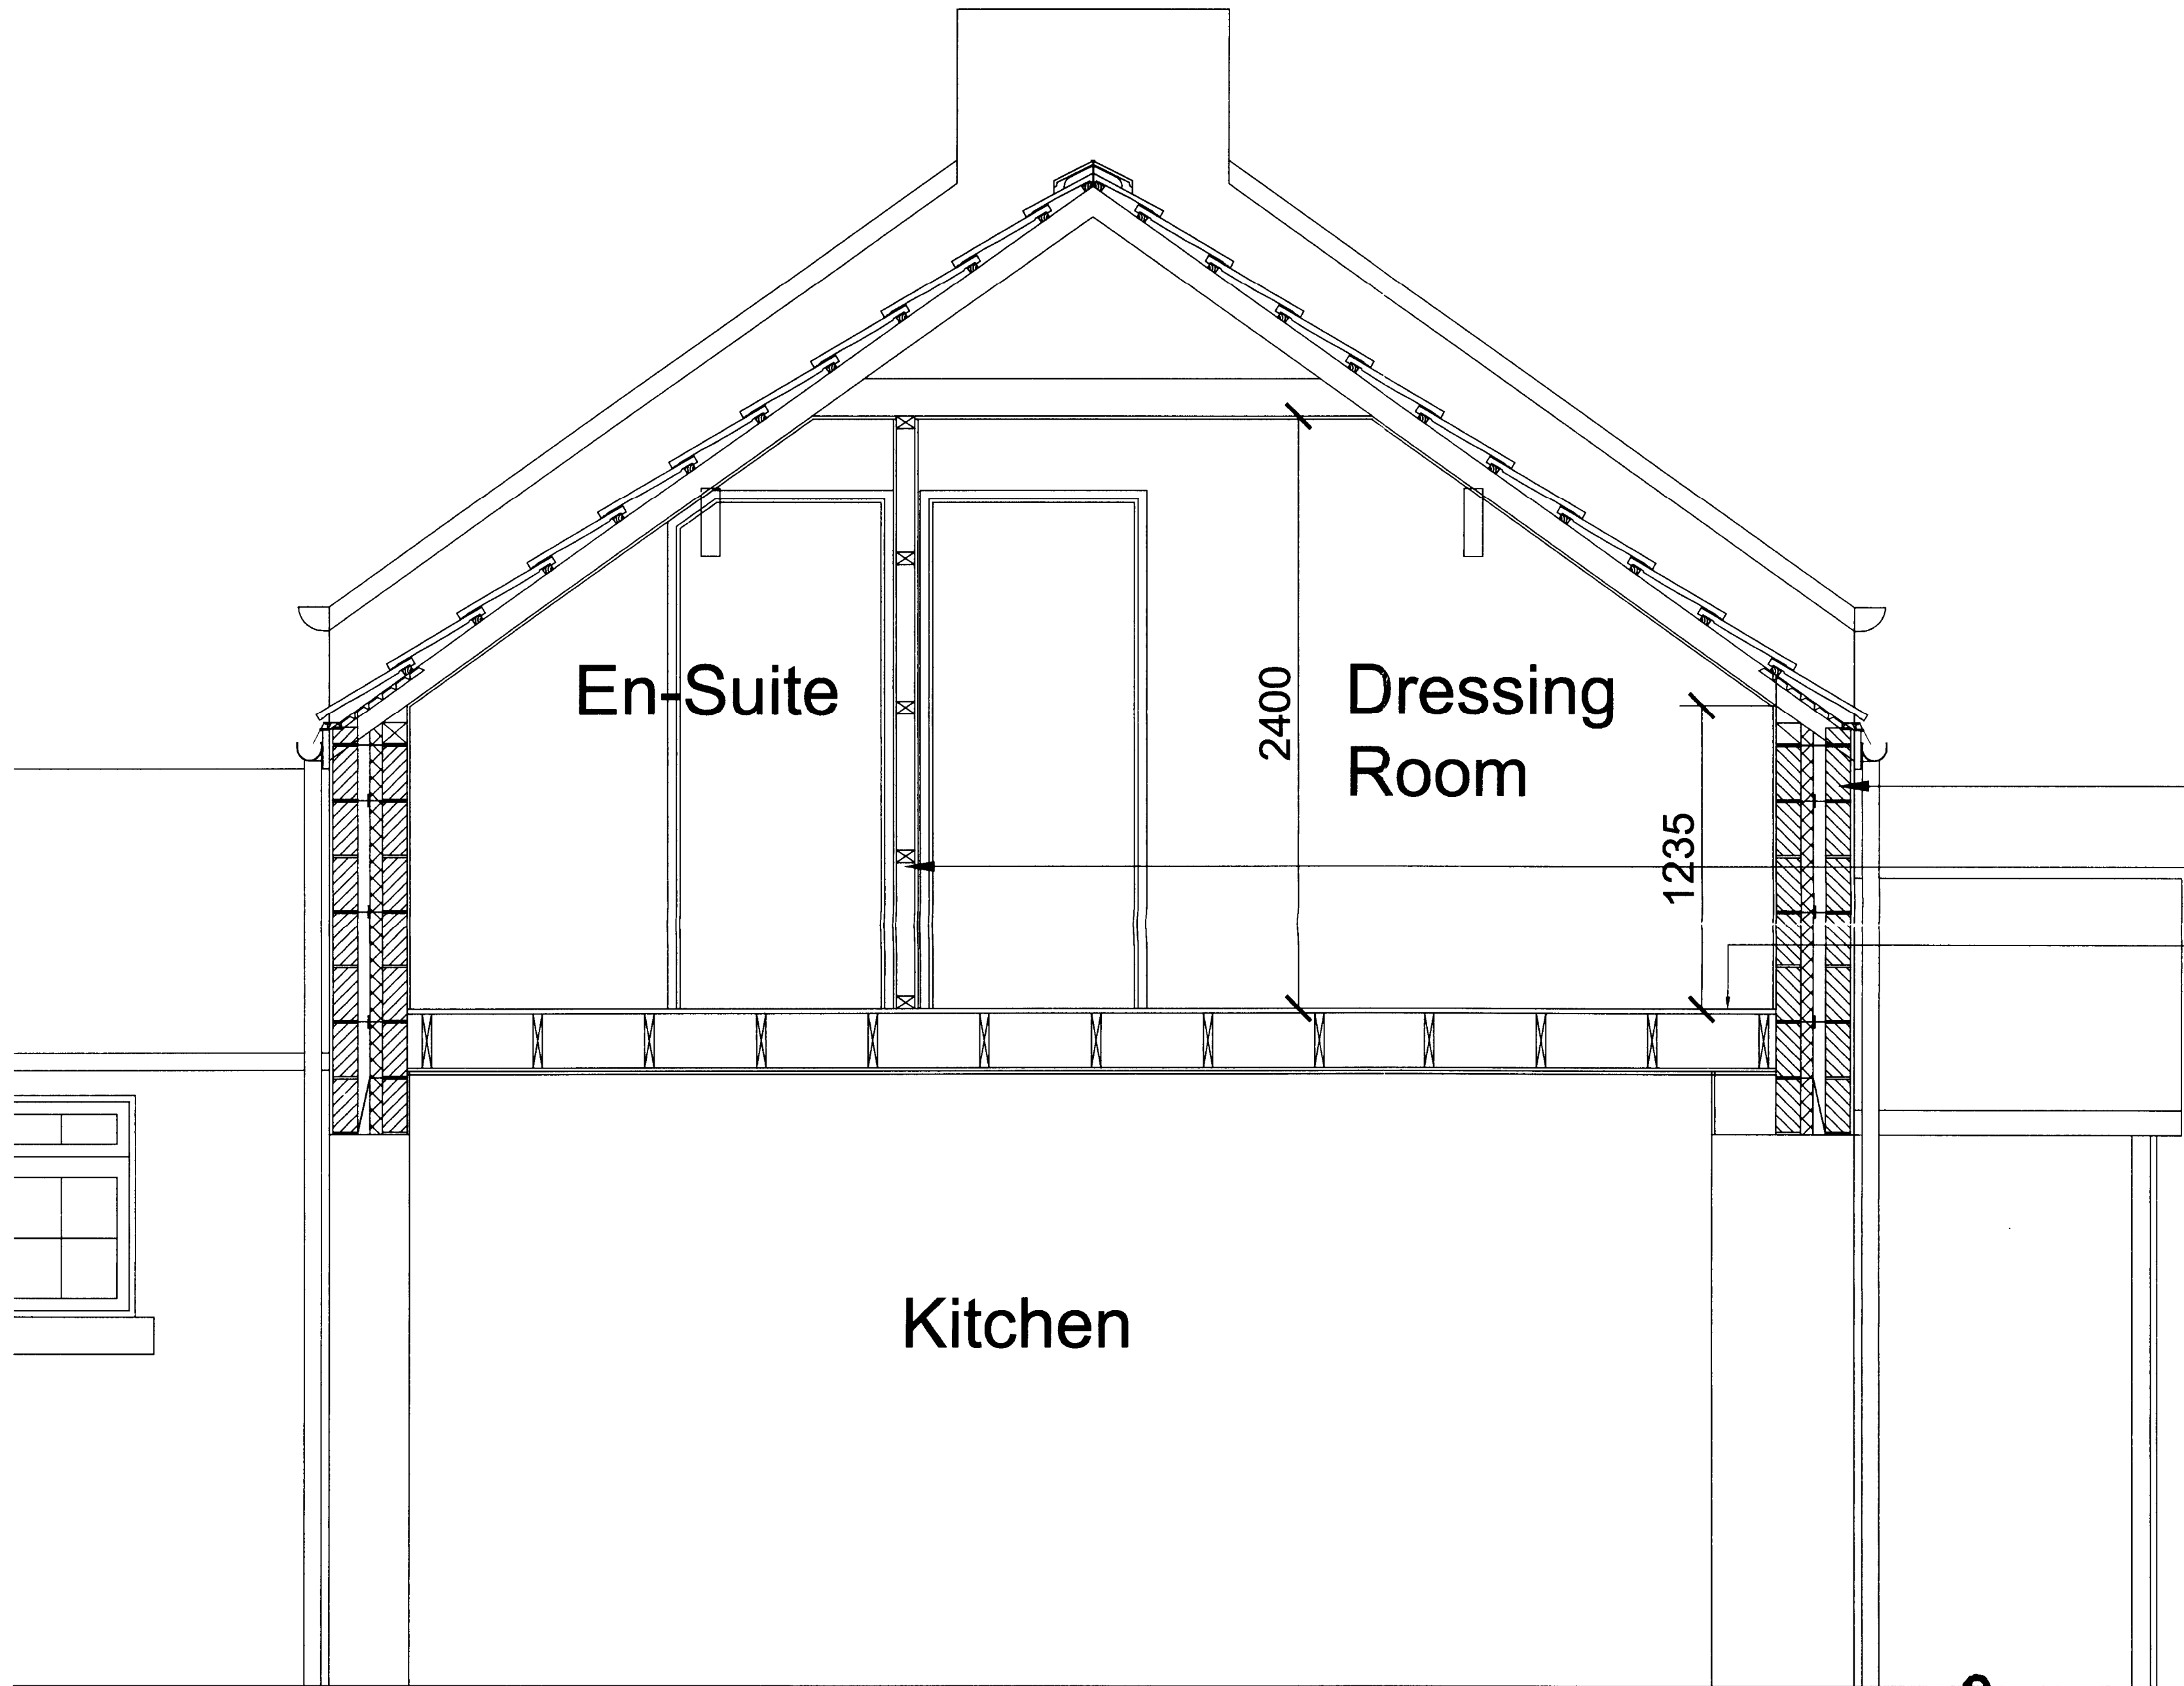

Wall Construction:
15mm render on 100mm blockwork, 50mm cavity, 50mm insulation fixed to 100mm inner leaf blockwork wall and 13mm plasterboard & skim

Stud Wall Partition

First Floor Construction:
20mm floor finish on 220 x 45mm Timber floor joists @ 450mm cts with 2 no layers of 12.5 mm plasterboard soffit.

rev	date	drawn by	comments
-----	------	----------	----------

client

Mr & Mrs Waterhouse

project

Rake Bottom Cottage

drawing

Section A-A

drawing number	scale
----------------	-------

08034-04

1:20 @ A2

revision	drawn by
----------	----------

W.K

date	cad reference
------	---------------

23/05/08

SECTION A-A

3 2 0 0 8 0 5 1 dac architects

Eagle House 5-11 Eagle Street Acorington BB5 1LN

t 01254 232007

f 01254 392193

e info@dac-architects.co.uk

w www.dac-architects.co.uk

offices also in Manchester and Truro