

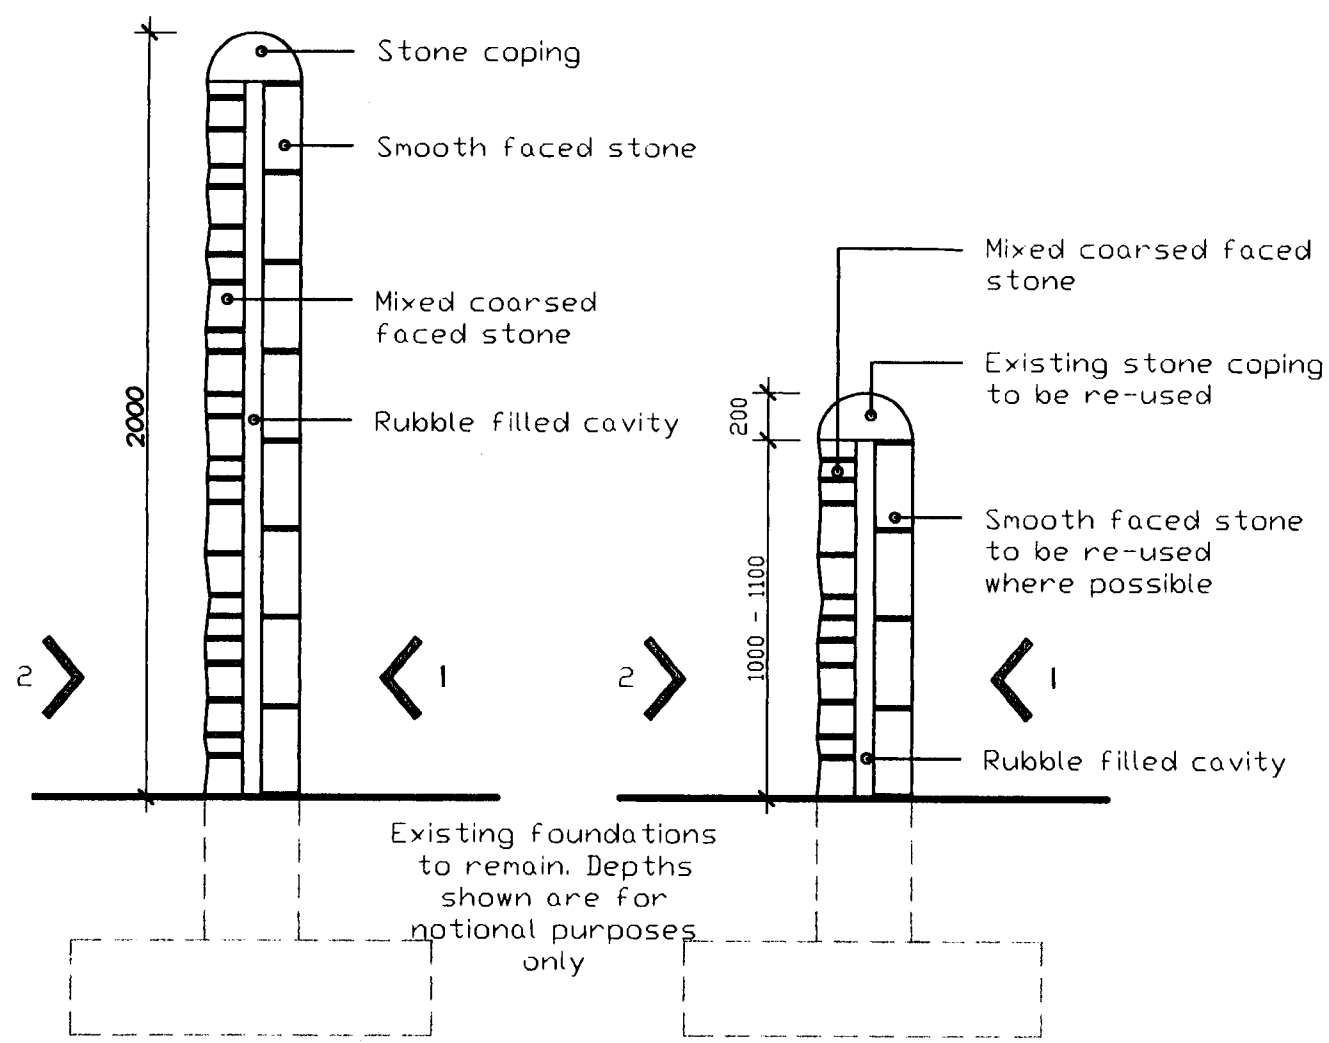


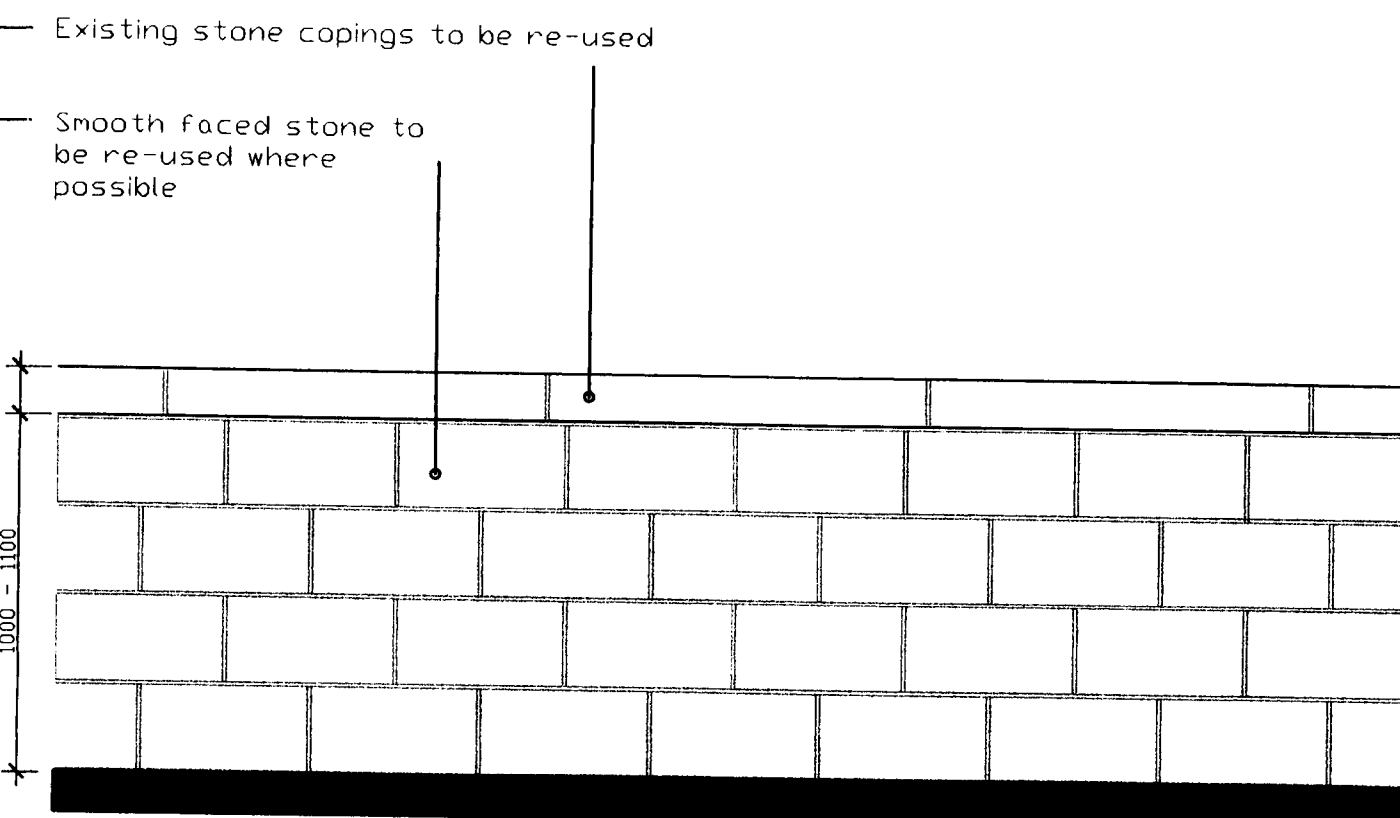


Existing Elevation 1
Scale 1:20

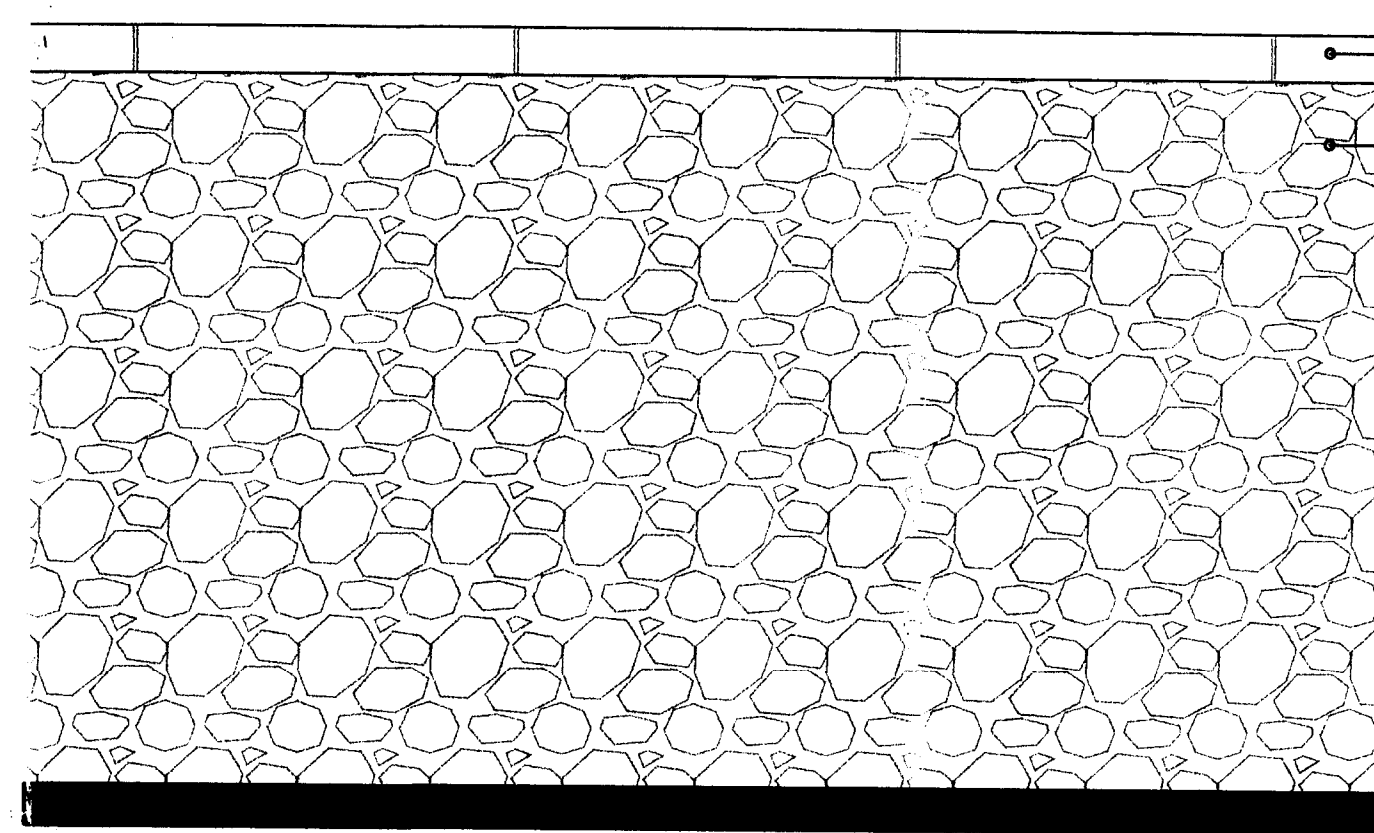


SCHEDULE OF WORKS

Existing damaged stone wall to be taken down in height to approx 1065mm.
Existing stone copings to be re-used.
Existing smooth faced stone to be re-used wherever possible.
Existing mixed coarsed faced stone to be re-used wherever possible.
Any new stone is to match existing in colour and texture.
Existing foundations to remain undisturbed.

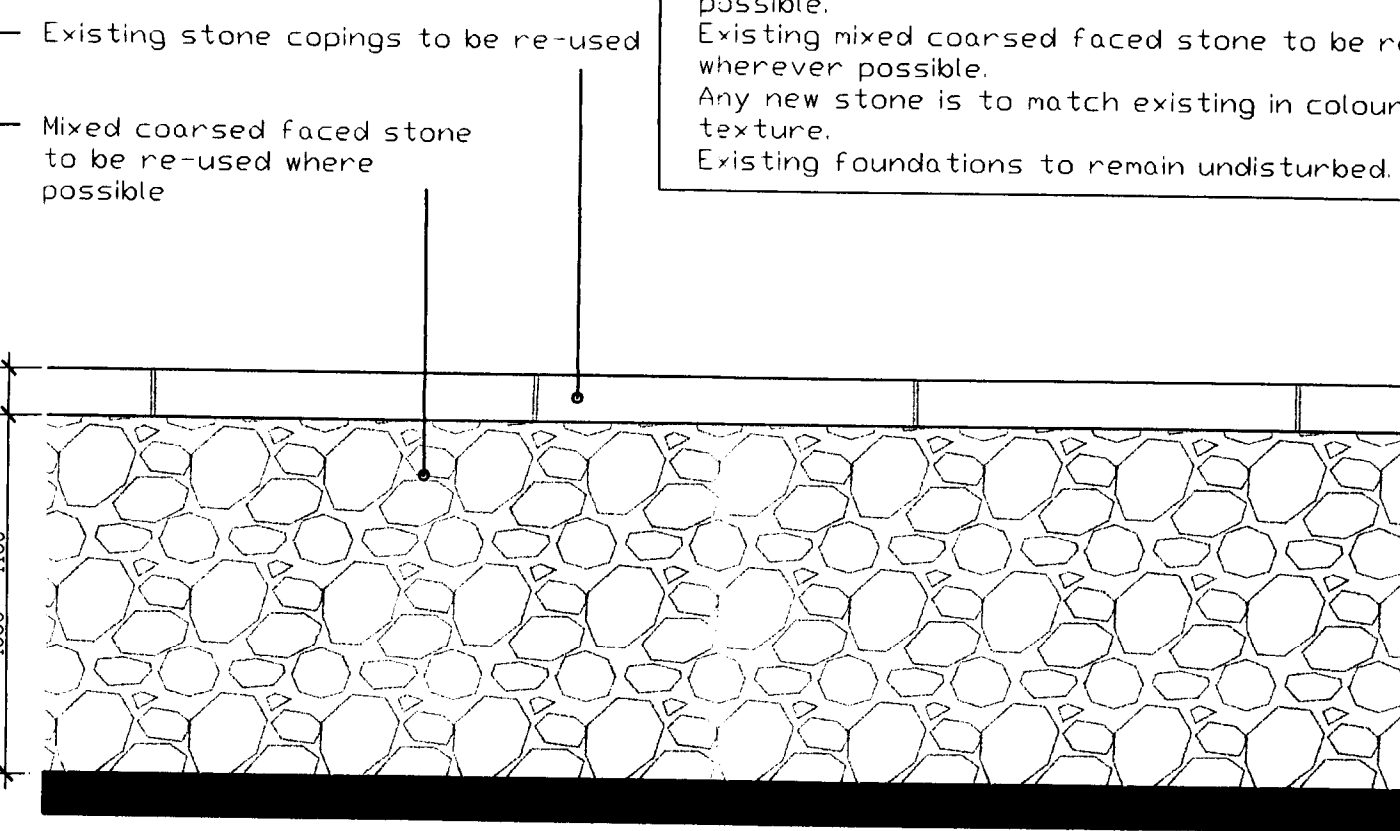

Dashed line indicates approx position of existing stone wall to be stepped in height between 1000 - 1100mm. (Refer to Elevation 3 for details)

Proposed Elevation 3
Scale 1:20

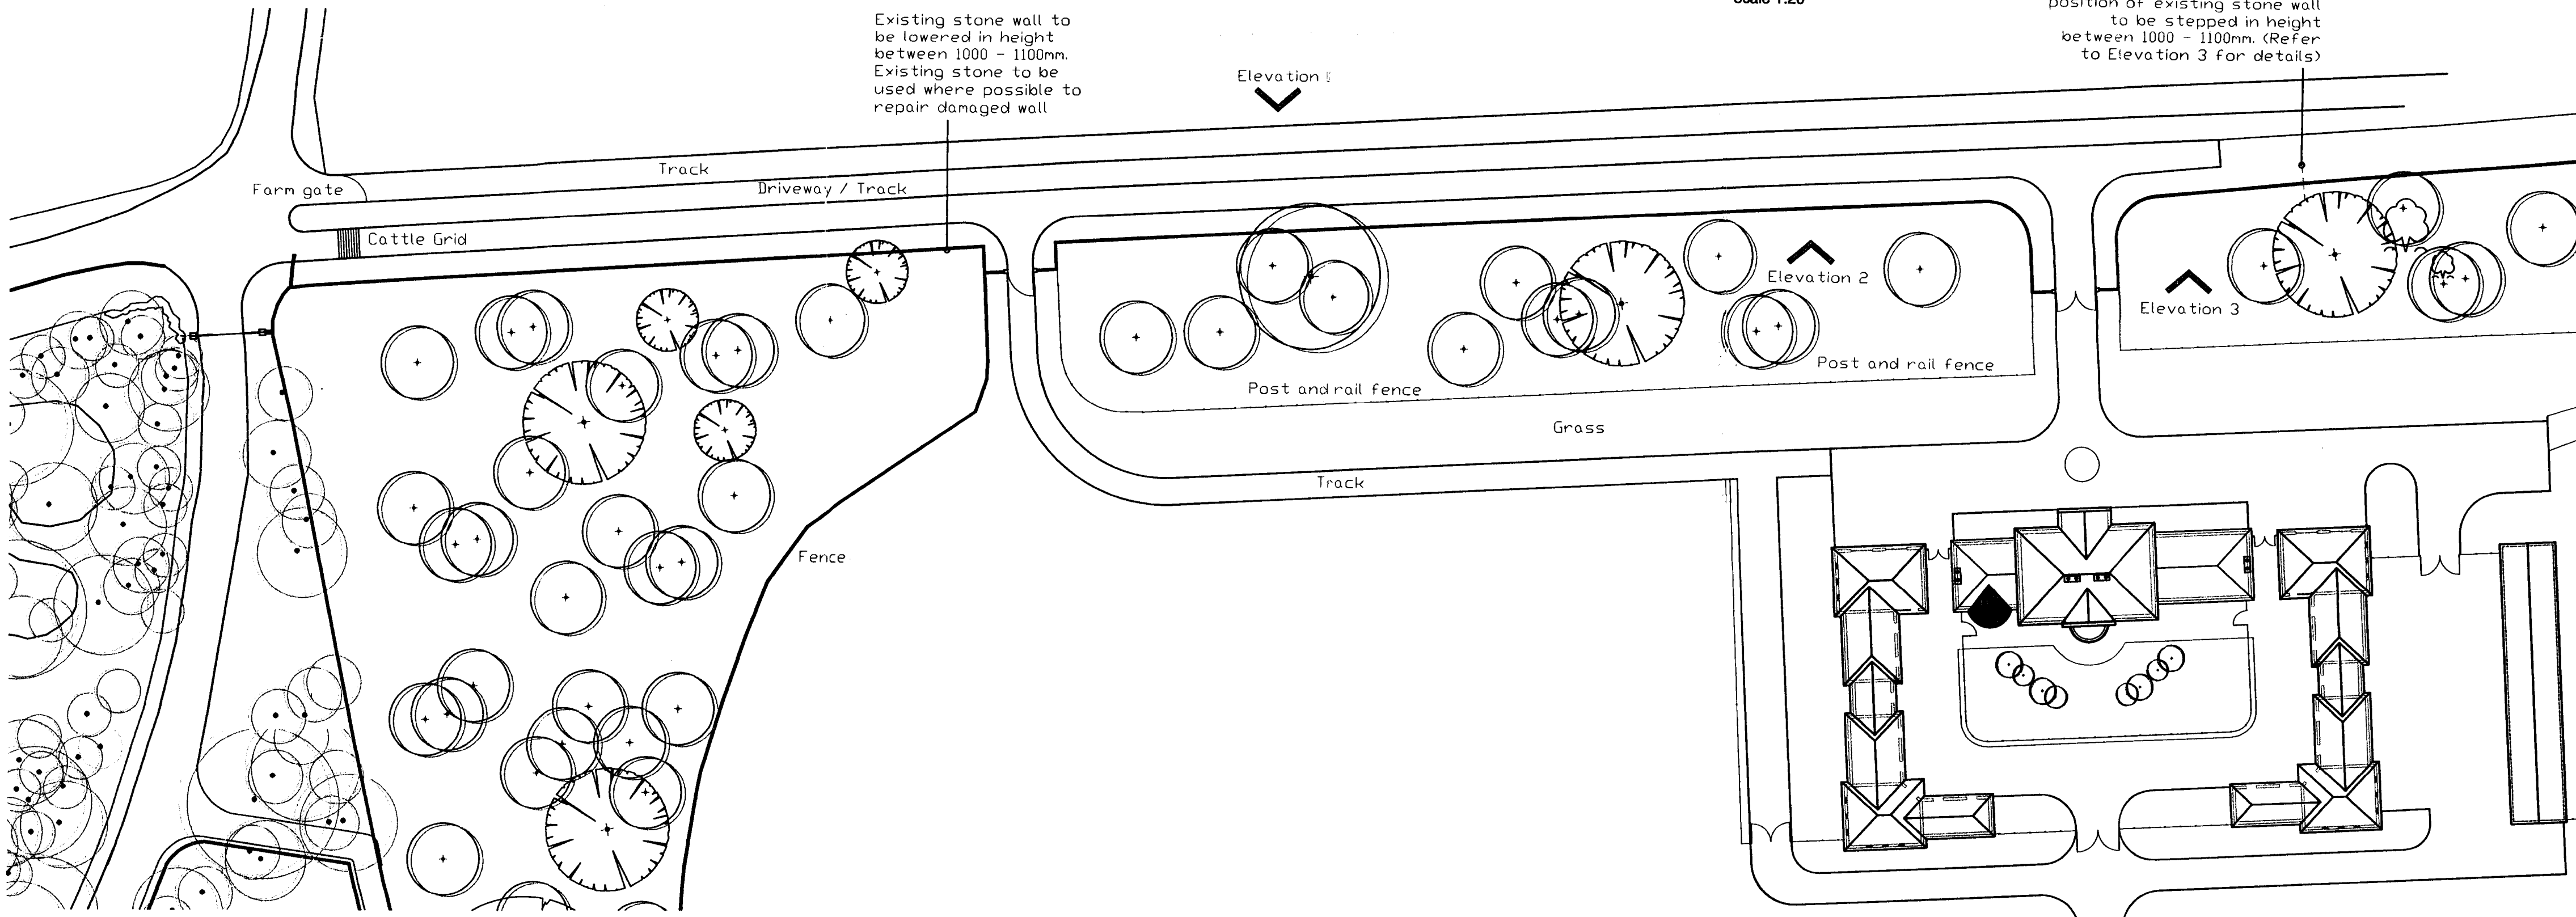

Photograph's showing condition of existing stone wall

3 2 0 0 8 0 6 7 4 P

Rev.	Initials	Date	Rev.	Initials	Date	Notes	Checked by:	Project	Client	Drawn	PK	Dwg No.	Rev.
A	PK	29.07.08				1. This drawing is subject to copyright and is not to be reproduced in part or whole without approval. 2. Do not scale this drawing - Check all dimensions on site.		Stud Farm House, Mellor	Reilly Developments Ltd.	date	12-2007	6566	
								Stone Wall Proposal		scale	1:20 / 500	P12	A
							PRELIMINARY INFORMATION ONLY PLANNING BUILDING REGS FOR CONSTRUCTION FINAL / AS BUILT						
							Cassidy + Ashton						
							7 East, GWT Preston Lancashire PR1 3JE Tel: 01772 206356 Fax: 01772 820000						
							1 Regency Chambers Julian Way Bury Greater Manchester BL9 0W Tel: 0161 782 5900 Fax: 0161 782 5901						
							Cheashire House Gorsey Lane Widnes Wiltshire Tel: 0151 4236914 Fax: 0151 4236915						