


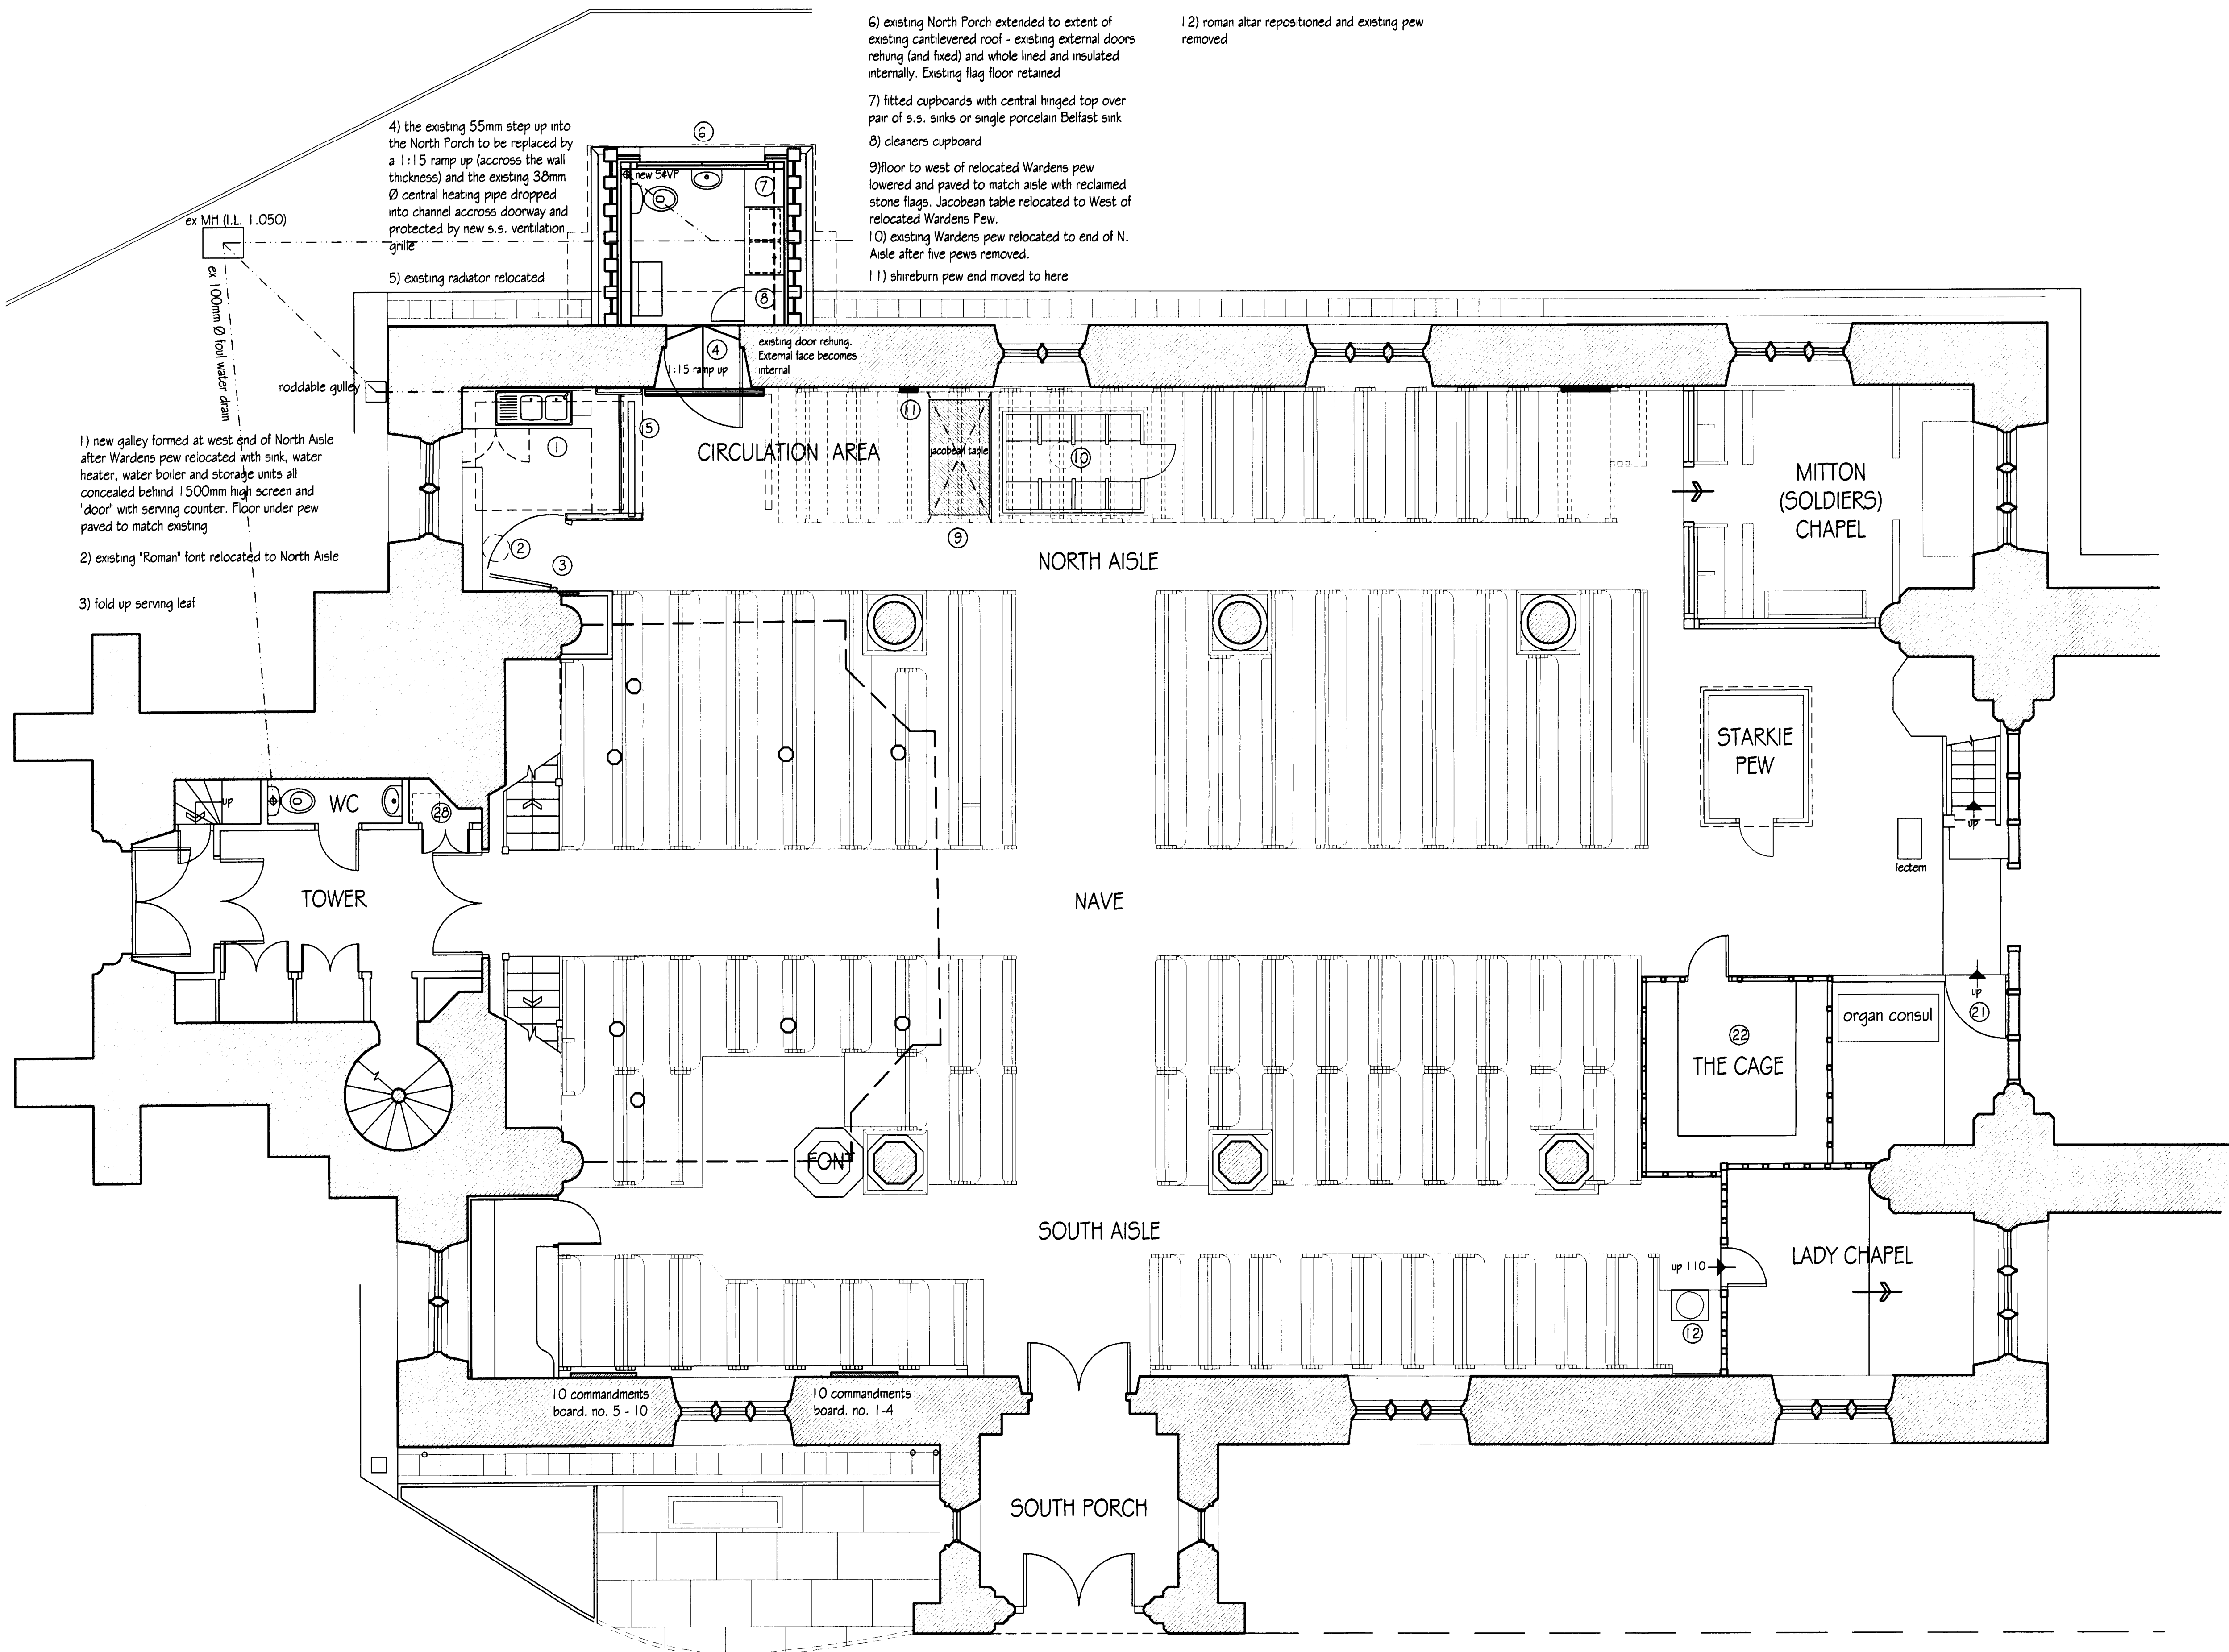

320080681P

Rev. A - existing sink removed from store. Oak handrail shown to ramp. 21.04.04 sw

Rev. B - Layout of galley kitchen amended. 19.05.04 sw
 21.04.04 sw

Rev C: Work to south aisle and chancel removed from plans. 02.07.08

AB Ashworth Burke
 Partnership
 Chartered Architects

3 Castle Gate Clitheroe Lancashire BB7 1AZ
 Tel: 01200 422673 Fax: 04200 442732

job:
 St Mary & All Saints Whalley
 Proposed Internal Reorder &
 Accessibility Improvements

client:
 The Parochial Church Council

drawing:
 Proposed Layout Plan:
 Nave and Aisles.

scale: 1:50 date: 12/02 drawn: pt

number: rev: