

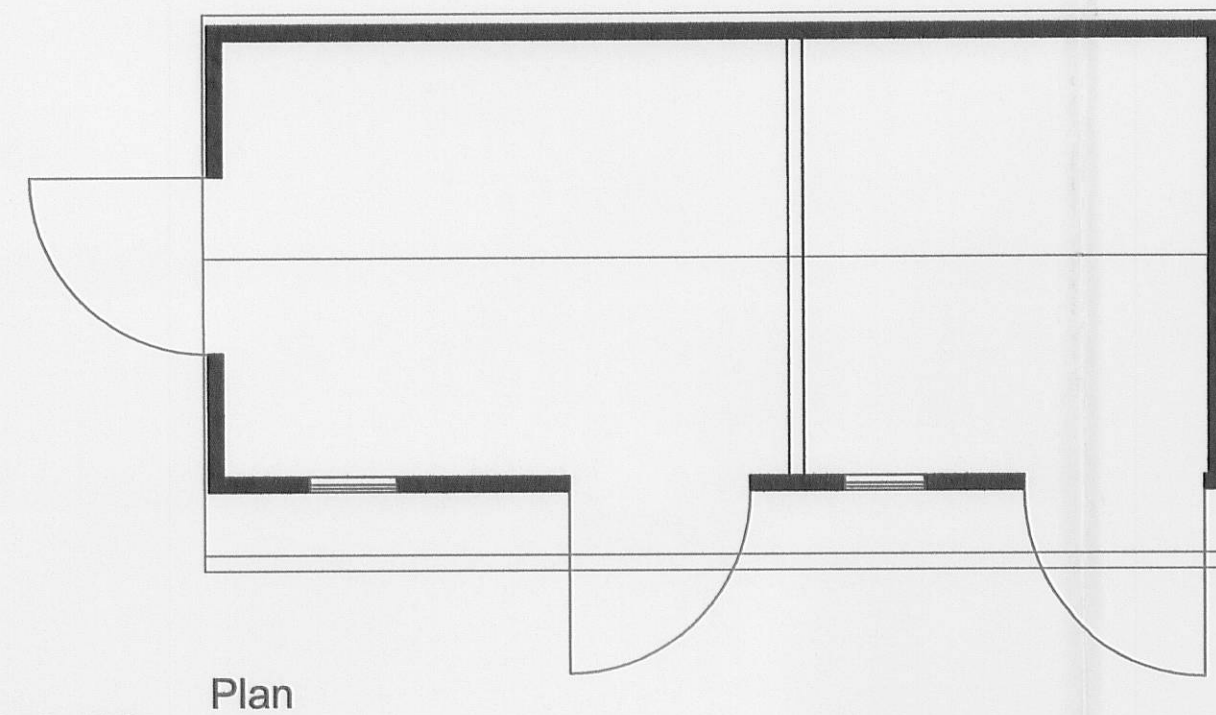
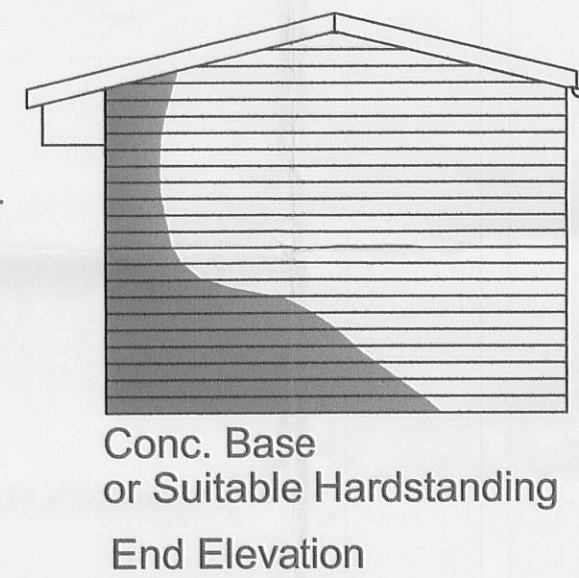
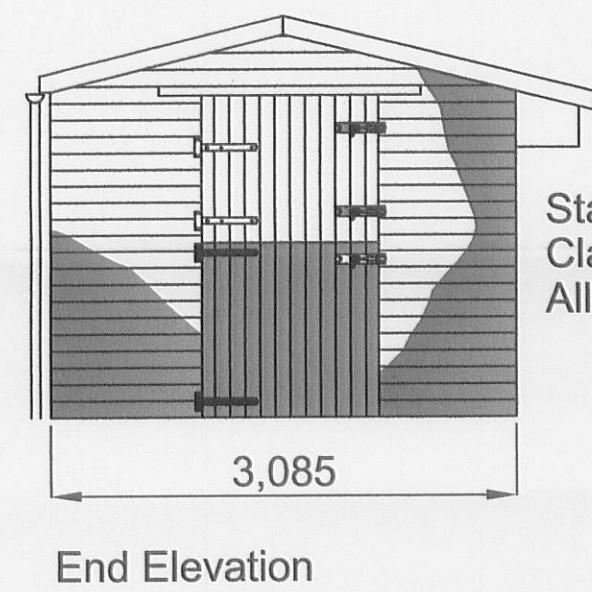


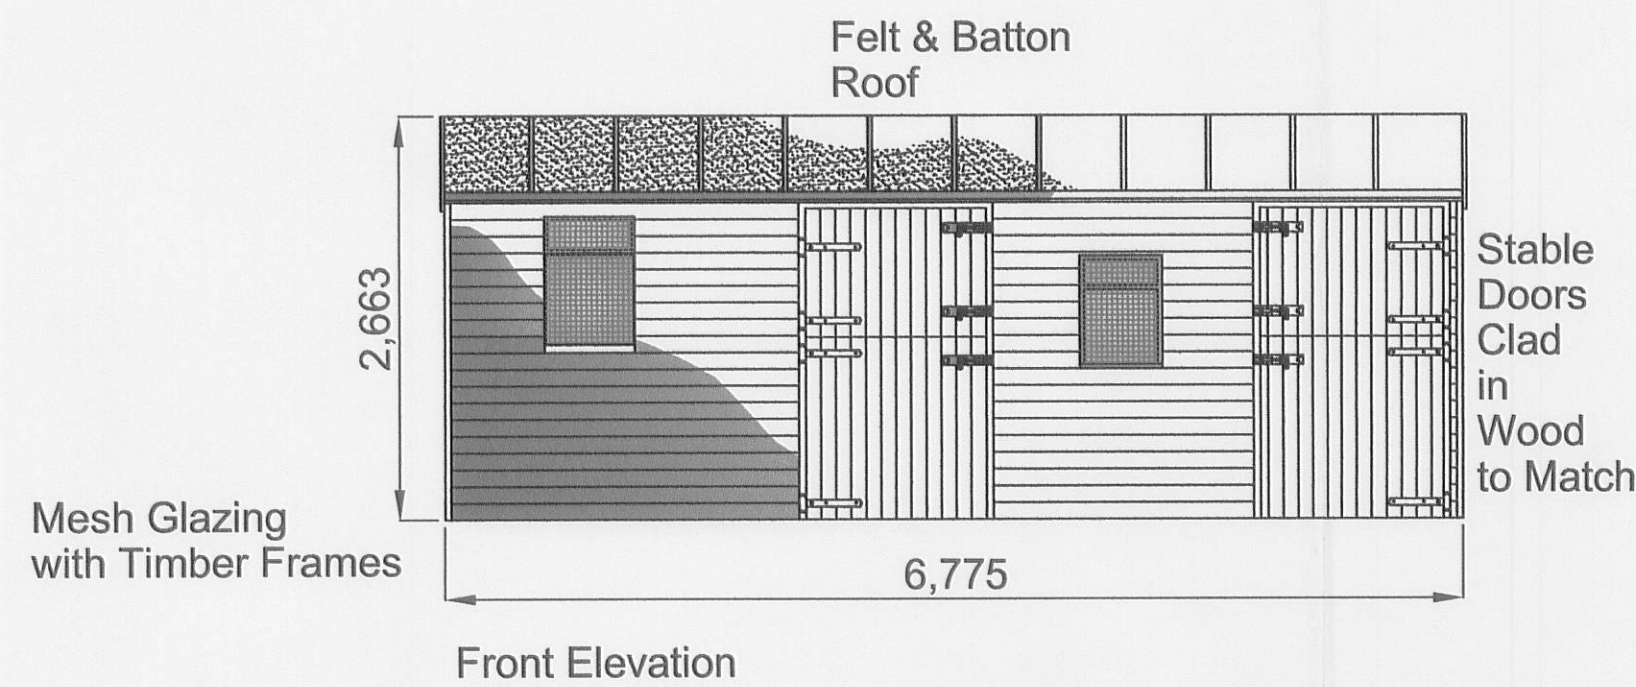

Stable Detail 1:50

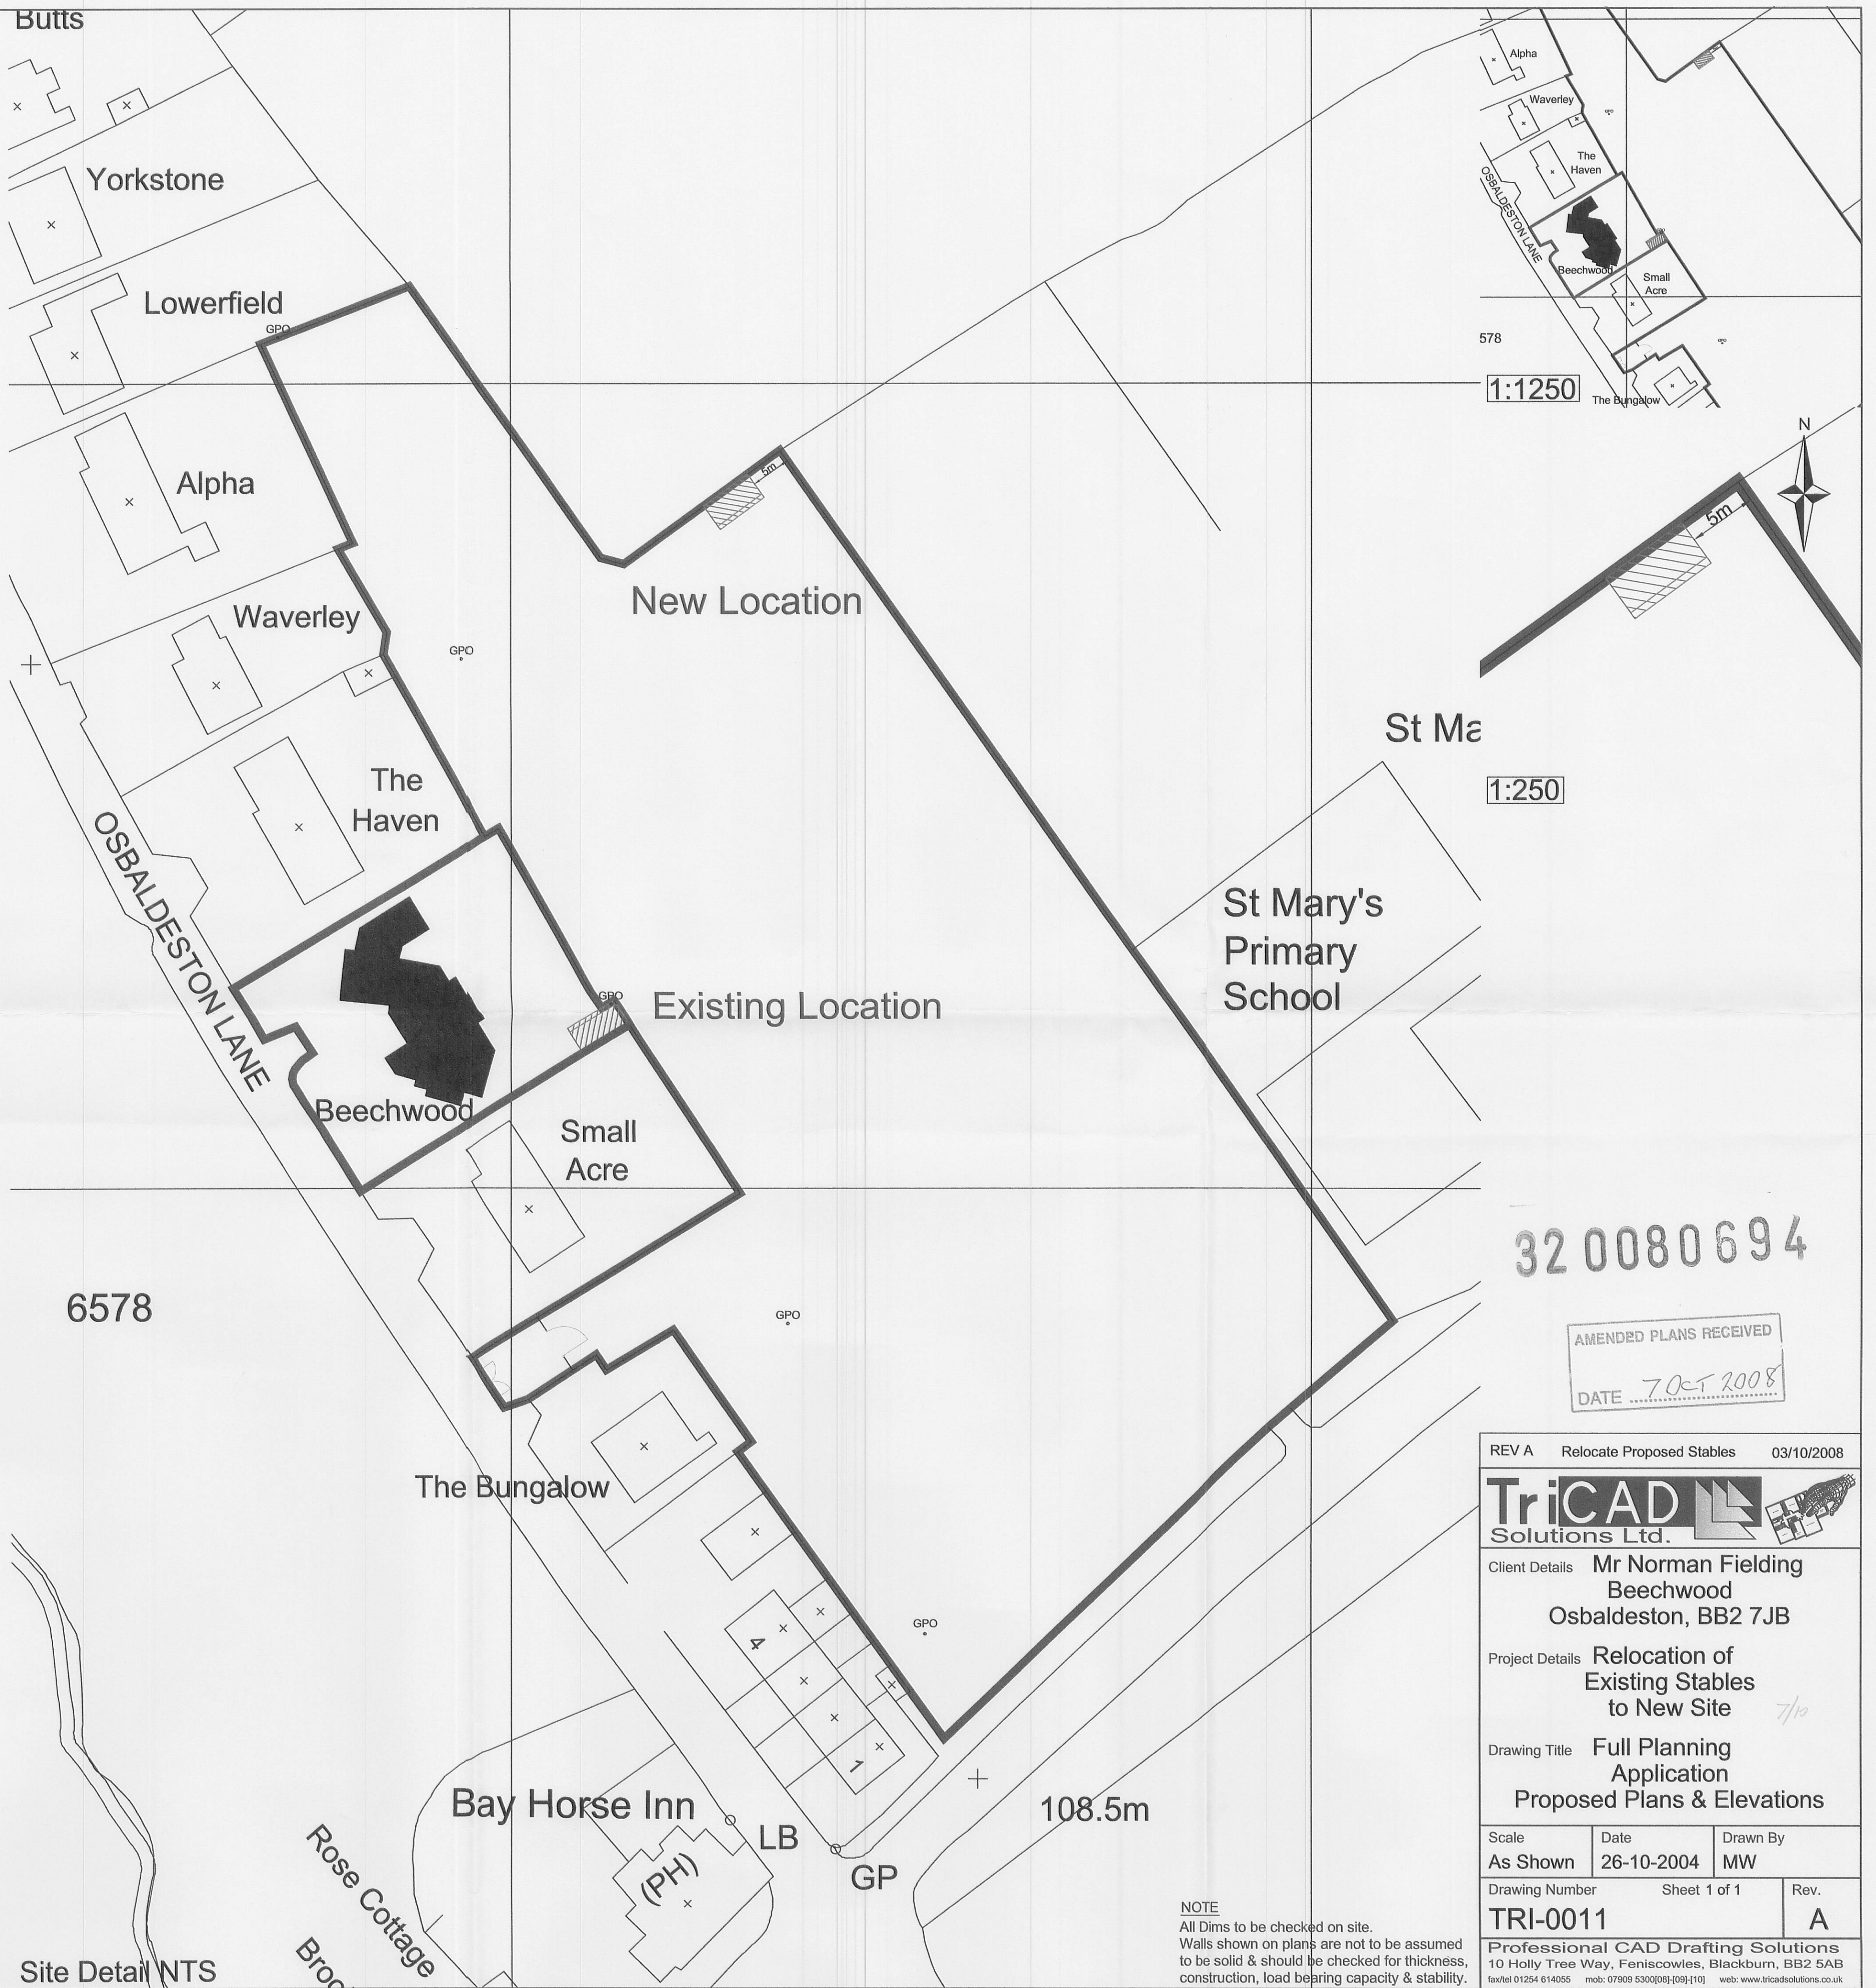

NOTE
All Dims to be checked on site.
Walls shown on plans are not to be assumed
to be solid & should be checked for thickness,
construction, load bearing capacity & stability.

REV A	Relocate Proposed Stables	03/10/2008
TriCAD Solutions Ltd.		
Client Details Mr Norman Fielding Beechwood Osbaldeston, BB2 7JB		
Project Details Relocation of Existing Stables to New Site		
Drawing Title Full Planning Application Proposed Plans & Elevations		
Scale As Shown	Date 26-10-2004	Drawn By MW
Drawing Number TRI-0011	Sheet 1 of 1	Rev. A
Professional CAD Drafting Solutions 10 Holly Tree Way, Feniscowles, Blackburn, BB2 5AB fax: 01254 614055 mob: 07909 530108/109/110 web: www.tricadsolutions.co.uk		