


320090071P

Check of Dormer
0.4m From Gable Wall


Vertical Tile
Hanging to match
the existing roof

N.B. Flat Roof
200mm Below Ridge
Self Flat Roof


Vertical Tile
Hanging to match
the existing roof

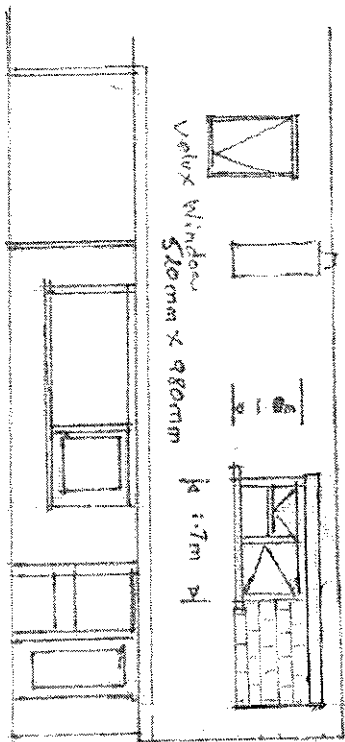


Proposed front Elevation

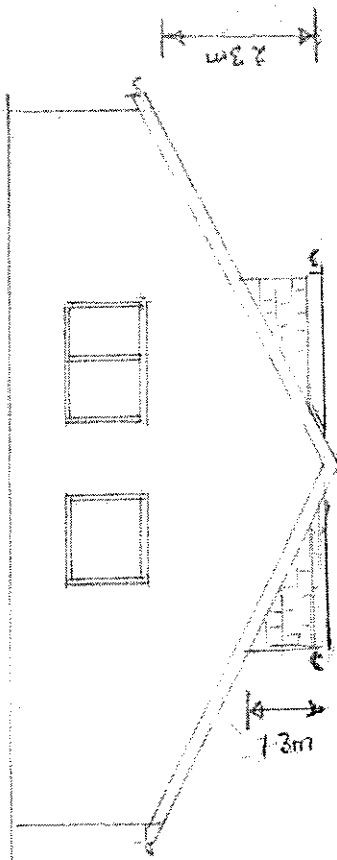

Proposed Side Elevation

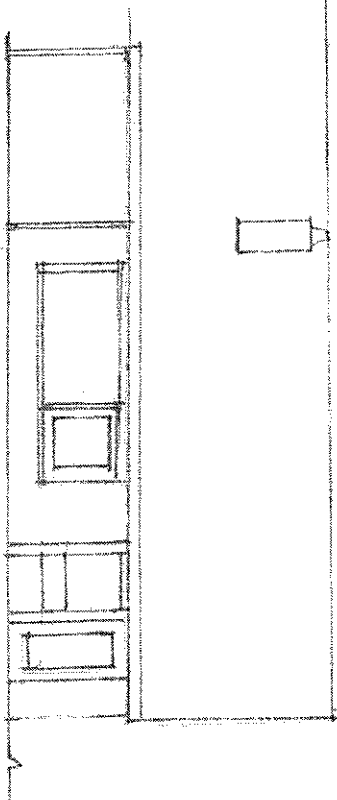

Existing front Elevation

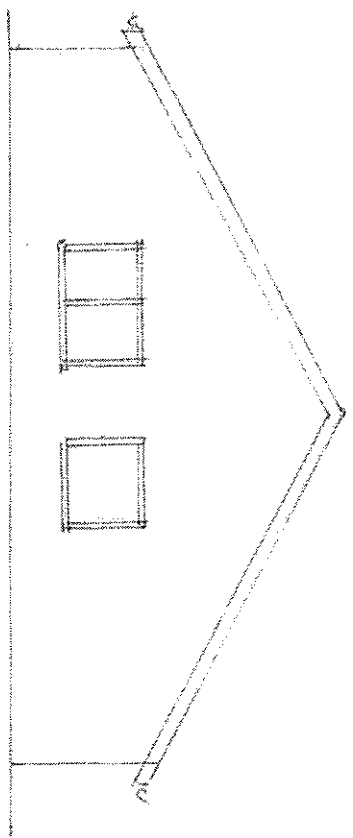

Existing Side Elevation

AMENDED PLANS RECEIVED

DATE


06/04/09

Proposed Dormer Extension At
107 Pasturelands Drive Billington BB20 9LJ

Scale 1:100


32009 007 1P

Proposed Flat Roof with 400 gallon rain
barrel

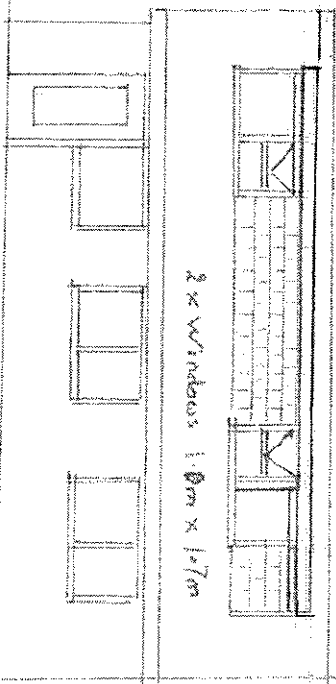


Proposed Rear Elevation

Vertical tile hanging
to match existing
roof tiles

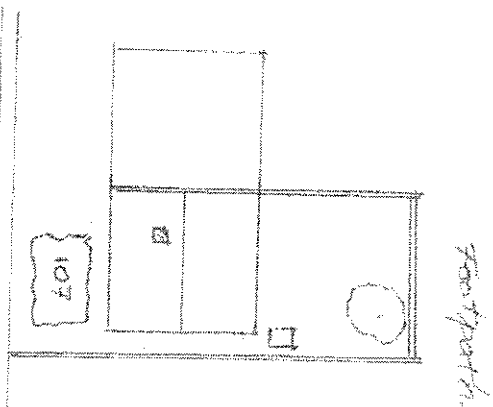

Dinner Extension

Scale 1:500

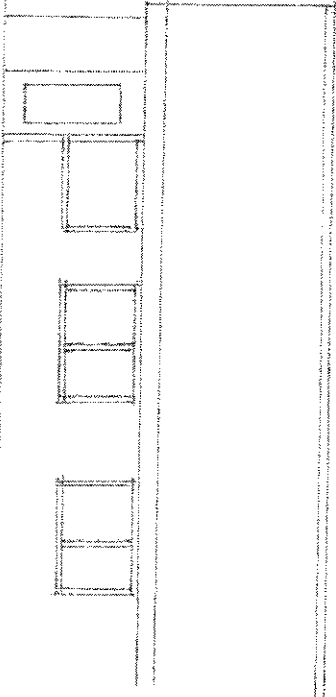

Existing Rear Elevation

APPROVED PLANS RECEIVED

DATE 66/04/89

Proposed Dinner Extension
104 Pasturelands Drive B80 9AT