



SIDE (SE) ELEVATION

NEW DOOR OPENING INTO KITCHEN
LINE OF THE PROPOSED CONSERVATORY/SUNROOM (GLAZED) ROOF SHOWN DOTTED
OBSCURE GLAZED (WC) WINDOW




FRONT (NE) ELEVATION




REAR (SW) ELEVATION

HIPPED CONSERVATORY ROOF TO BE FORMED OVER
SUNROOM - ROOF DETAILS TO BE PROVIDED BY THE
CONSERVATORY/ROOF LIGHT MANUFACTURER

VALLEY GUTTER TO BE FORMED AT INTERSECT OF PITCHED ROOFS -
ALL RAINWATER GOODS AND FACIAS TO MATCH EXISTING

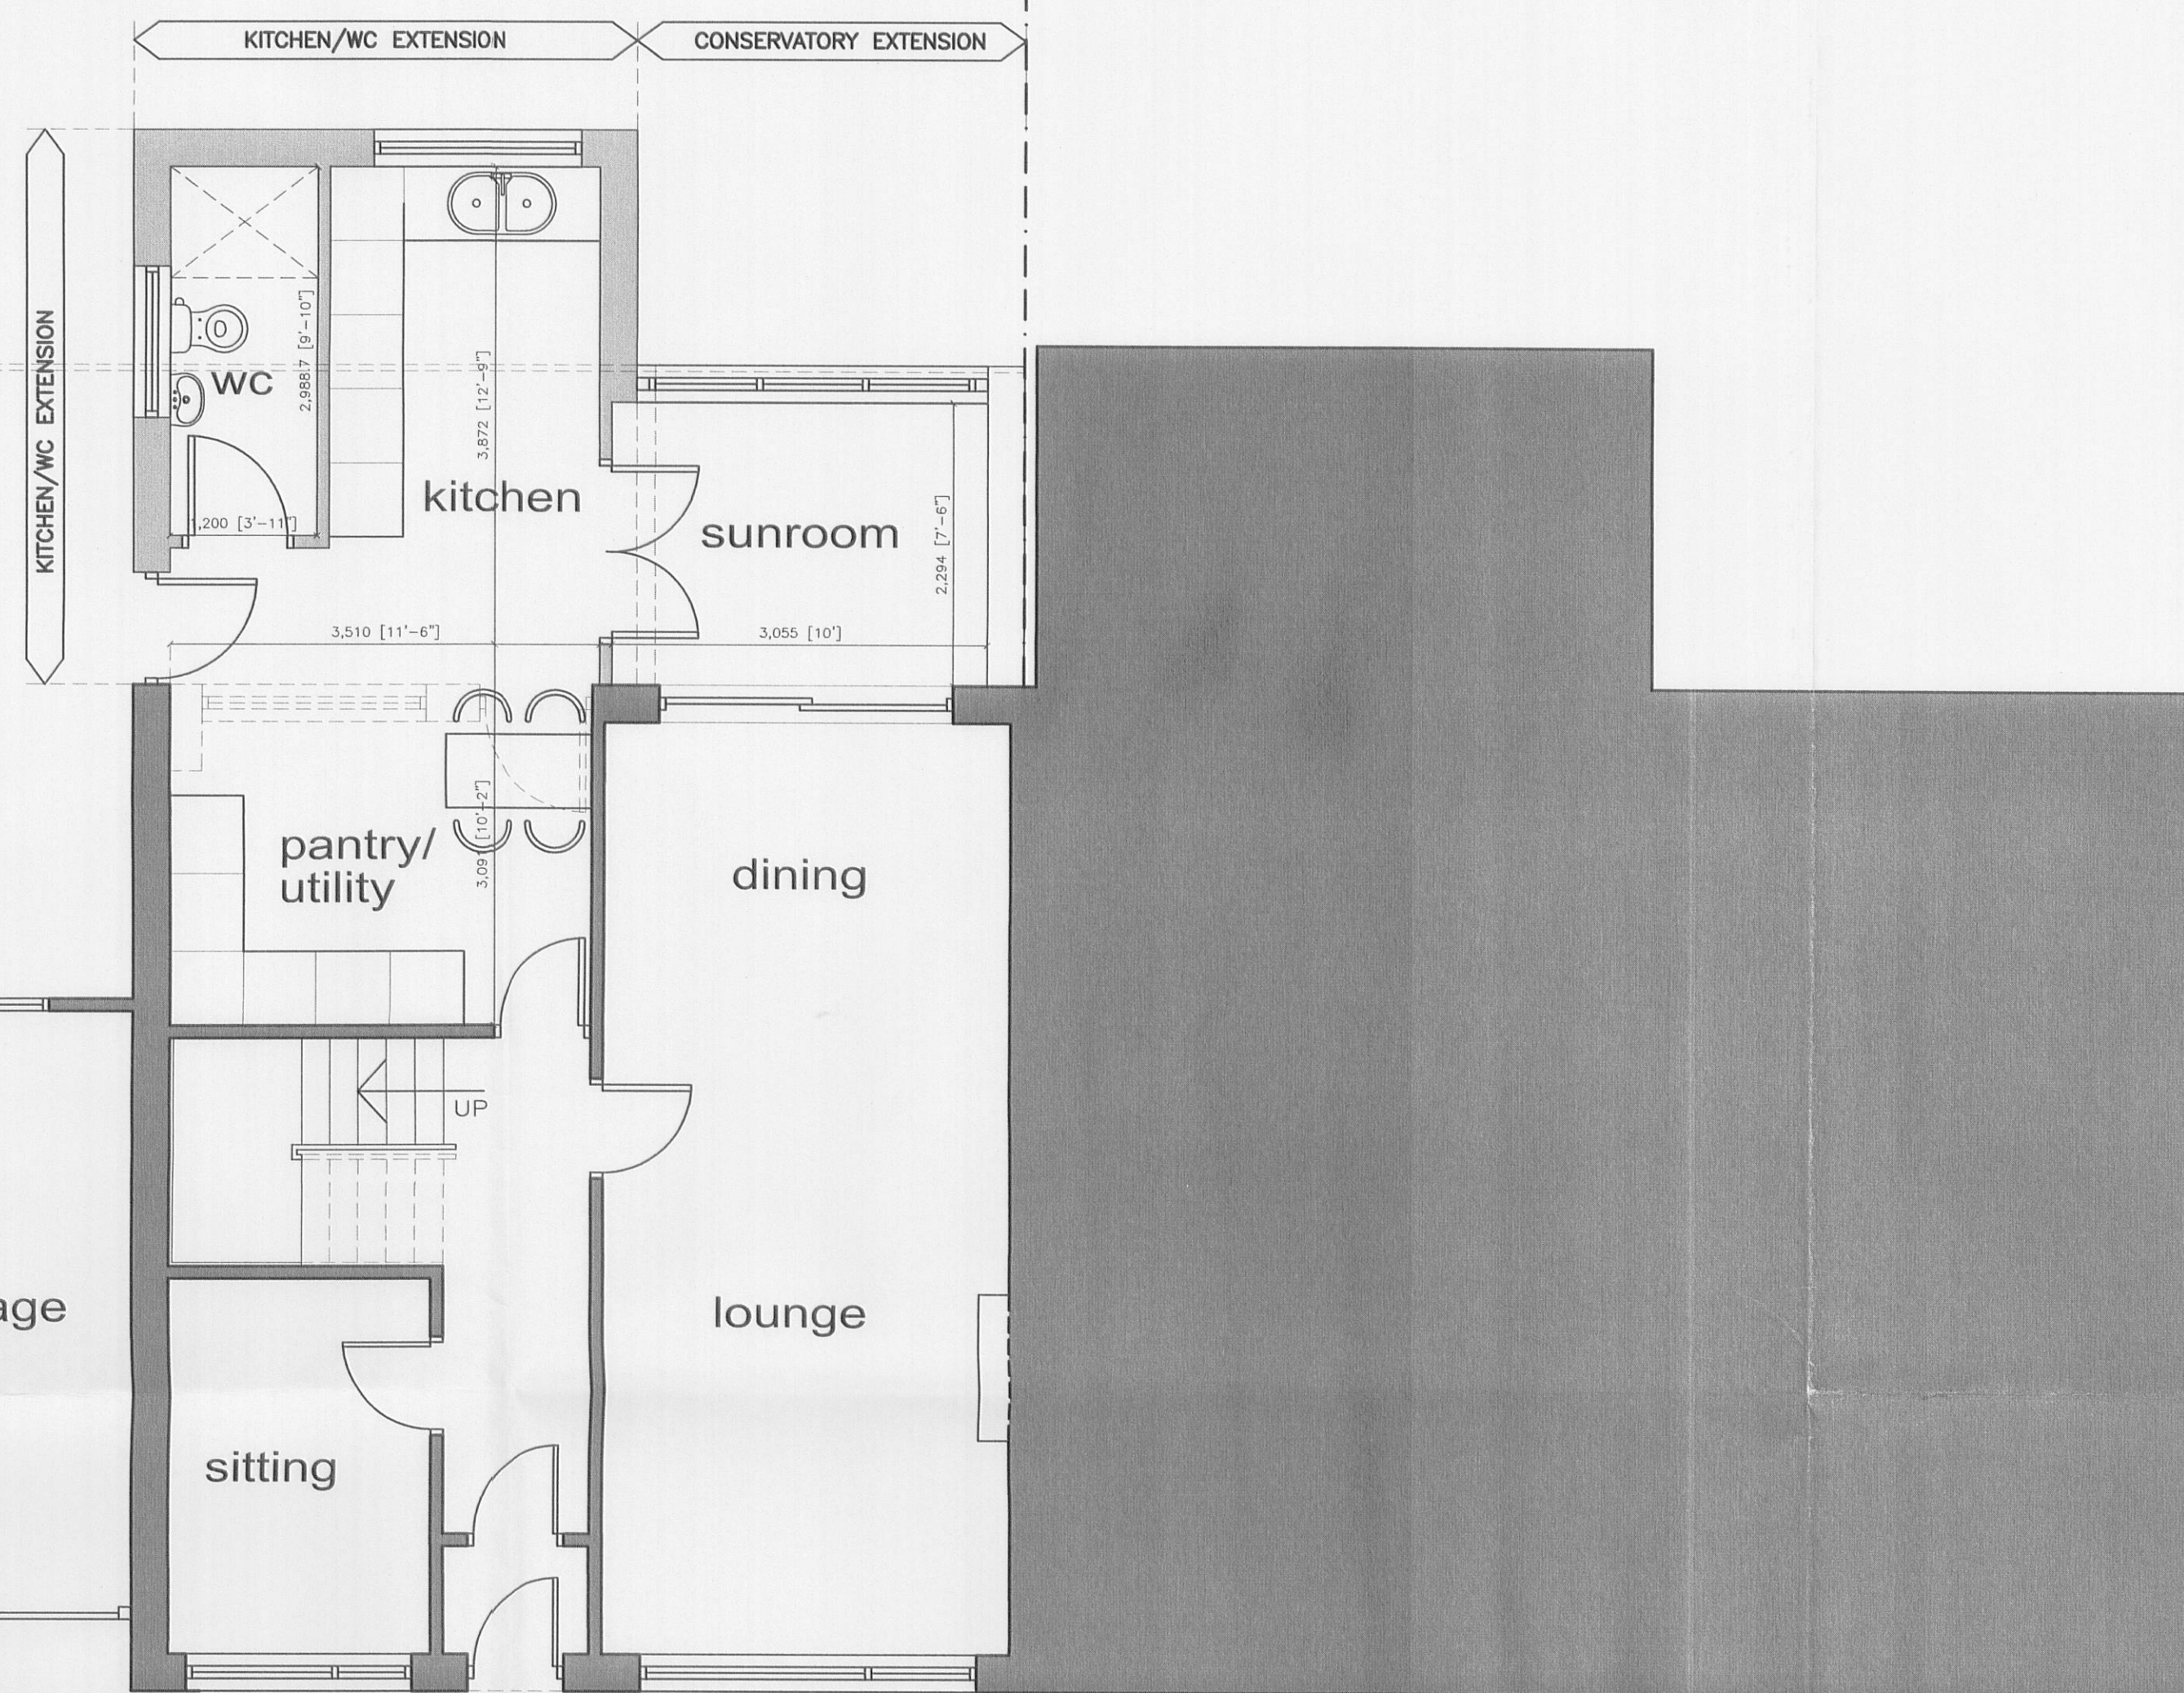

ground floor

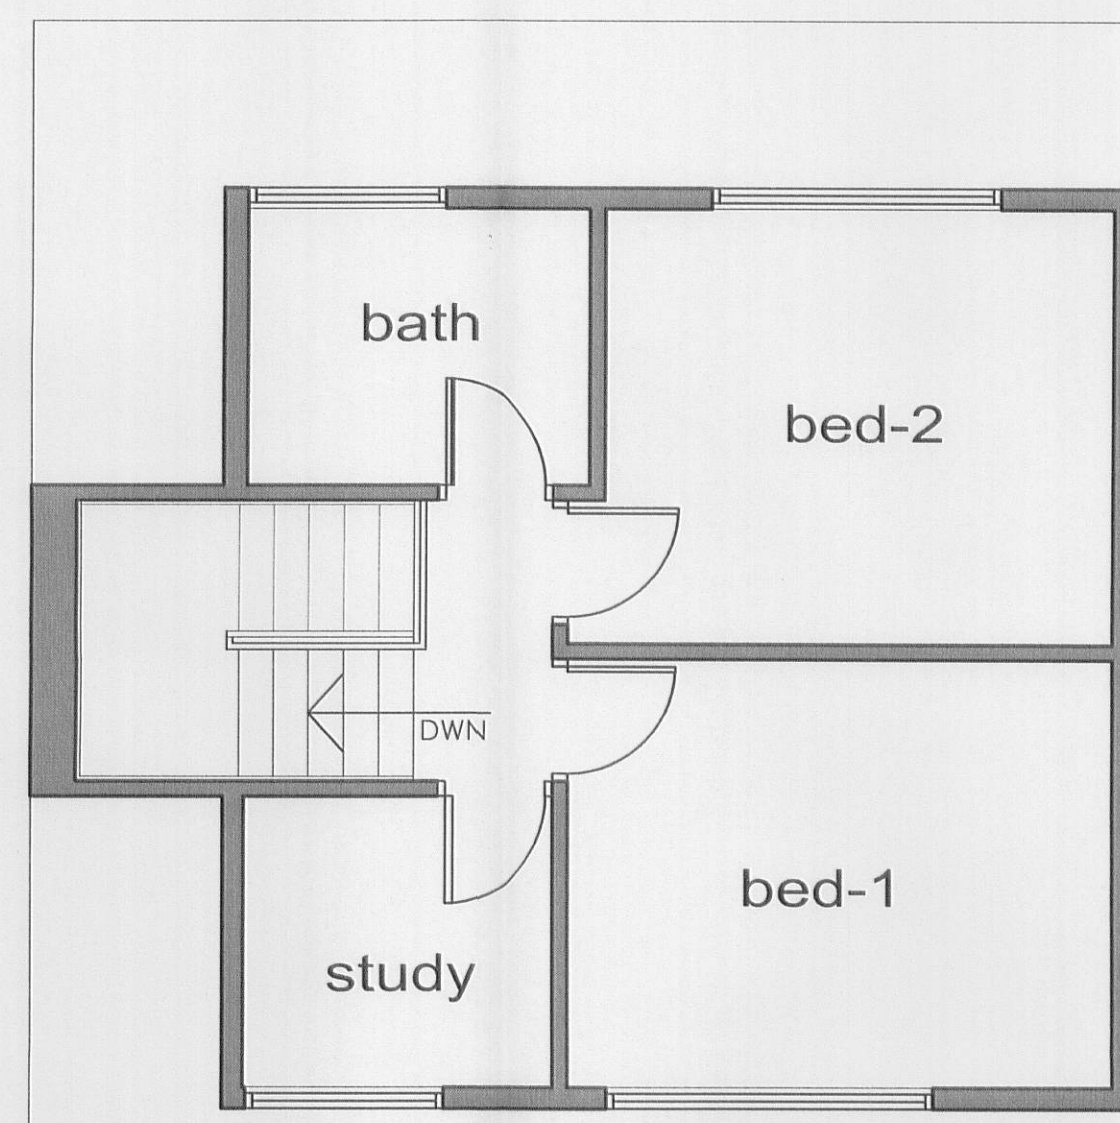

first floor



© Crown Copyright 2007. All rights reserved. Licence number 100020449

ORDNANCE SURVEY LOCATION PLAN
SCALE....1:1250

NOTES:

MATERIALS:

ROOF
KITCHEN EXTENSION ROOF TO BE PROFILED
ROOF TILES TO MATCH EXISTING

SUNROOM EXTENSION ROOF FINISH TO BE
CONFIRMED

WALLS
EXTERNAL WALLS TO BE BRICKWORK TO
MATCH EXISTING

WINDOWS
DOUBLE-GLAZED PVC-U WINDOWS - COLOUR,
TO BE AGREED WITH LOCAL AUTHORITY
PLANNING DEPARTMENT

EXTENDED AREA = 19.5M.Sq.

3 2 009065 1P

A EXTENSION ENLARGED JDM 06/09

REAR EXTENSION
4 ENNERDALE ROAD
LONGRIDGE
PRESTON

SCHEME PROPOSAL
FLOOR LAYOUT(S)
ELEVATIONS
SECTION

Scale:1:50.....Drawn:J.Monks