


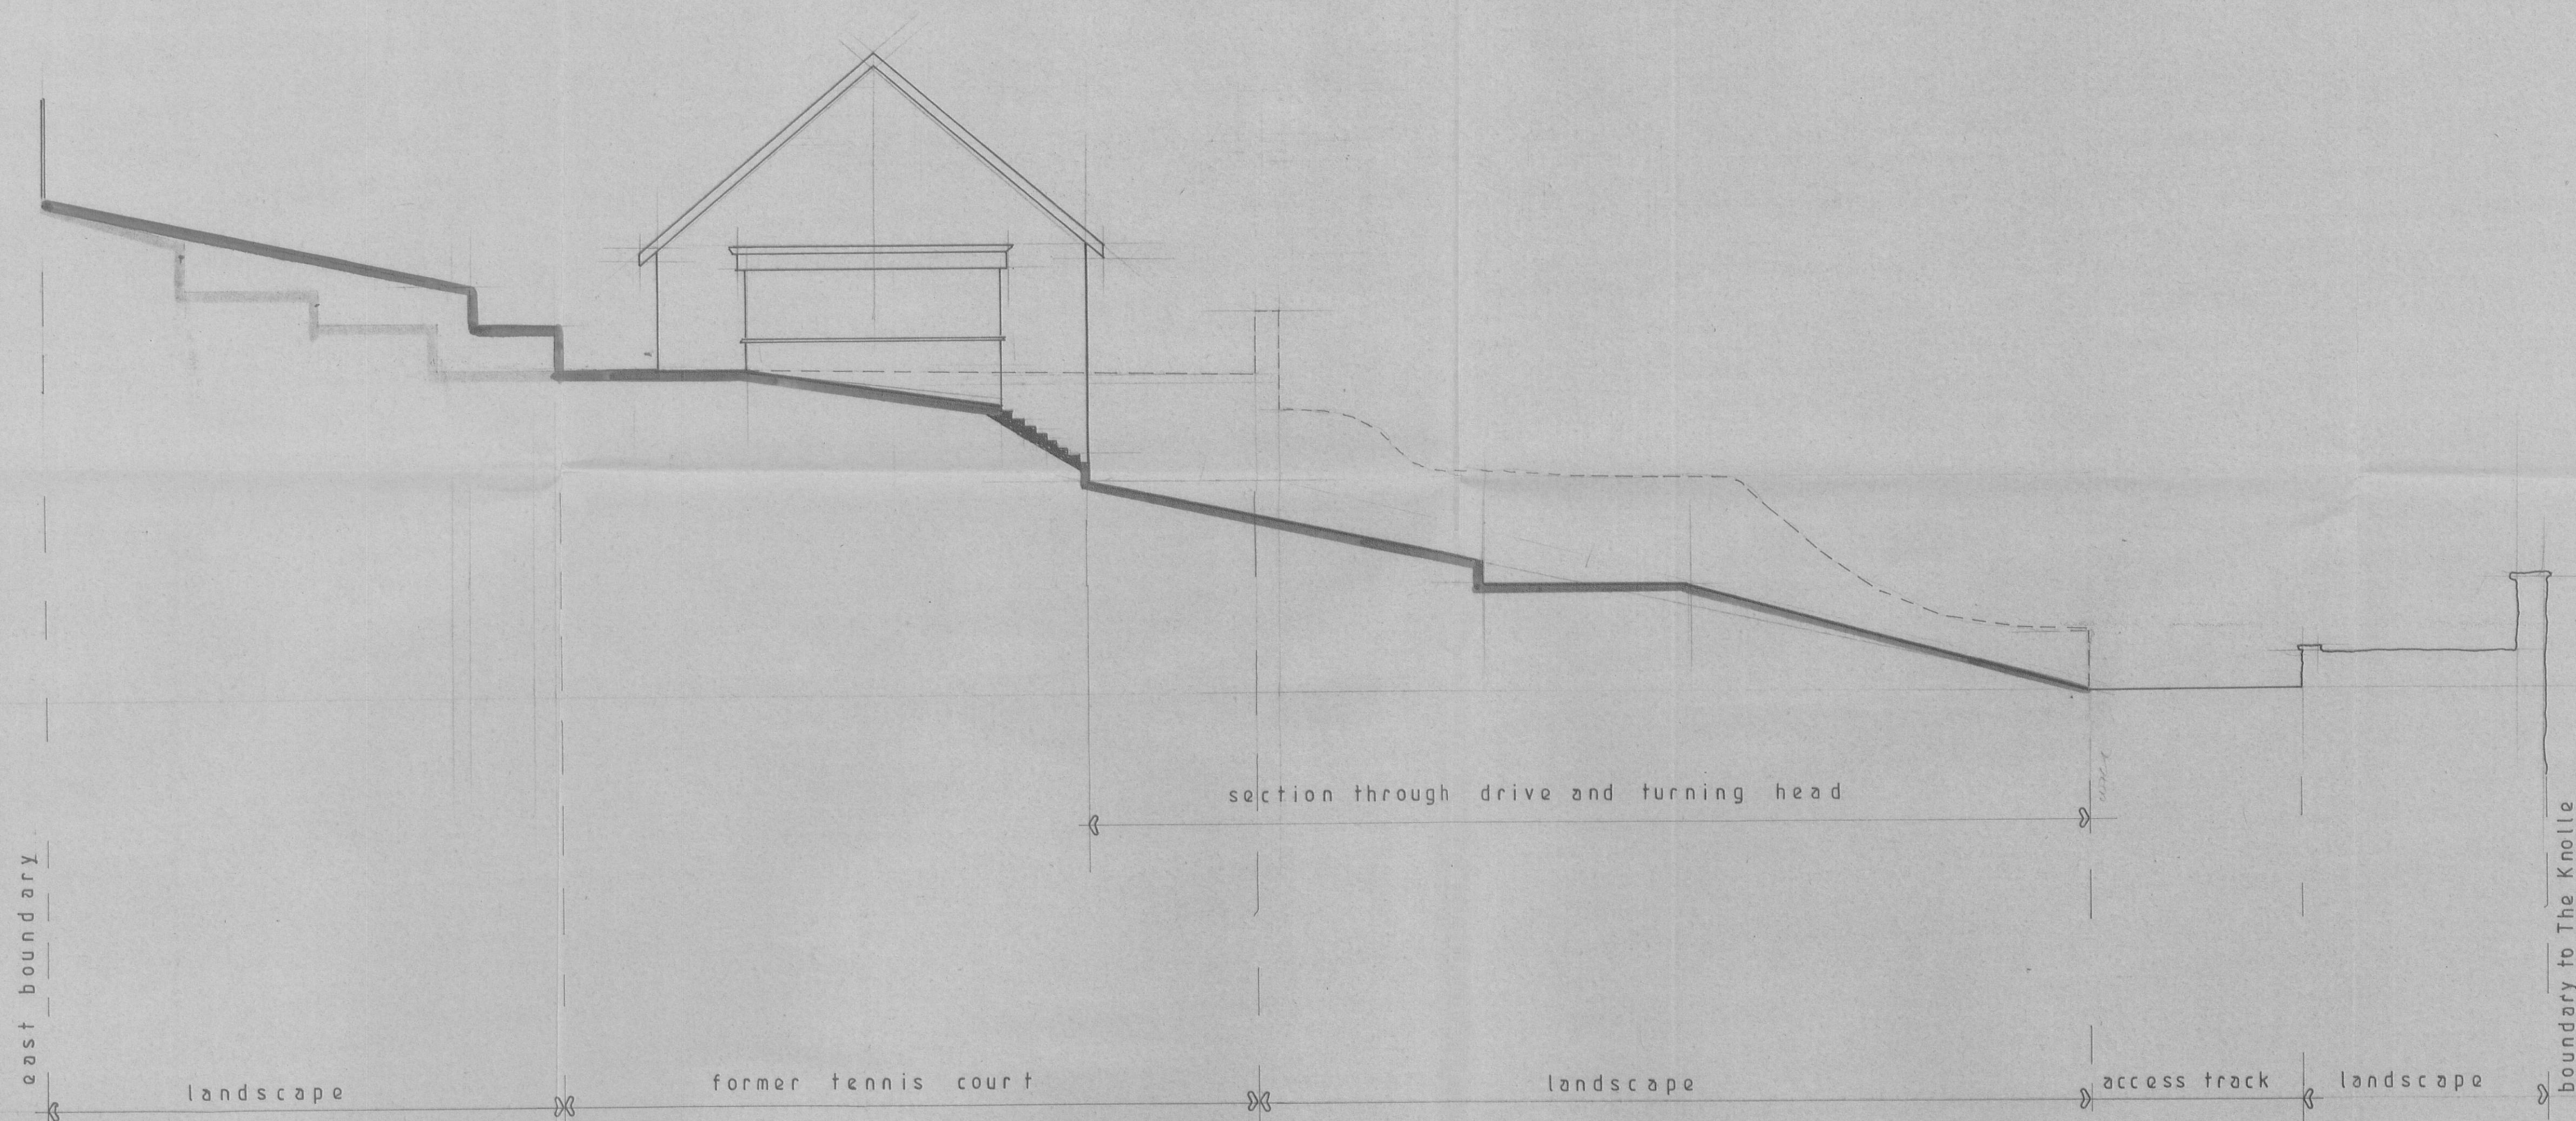

32009066 4P

amendments 02.10.09

AMENDED PLANS RECEIVED

DATE 6 OCT 2009

east terracing shall remain undisturbed

— proposed
--- existing section

S.J. Bialecki Limited
Building Surveyors

Drawing no 5007/a

Scale 1:100

Proposed Section
Through the Site

Proposed
New Dwelling
On Land At
The Coach House
Whalley Road,
Wilpshire