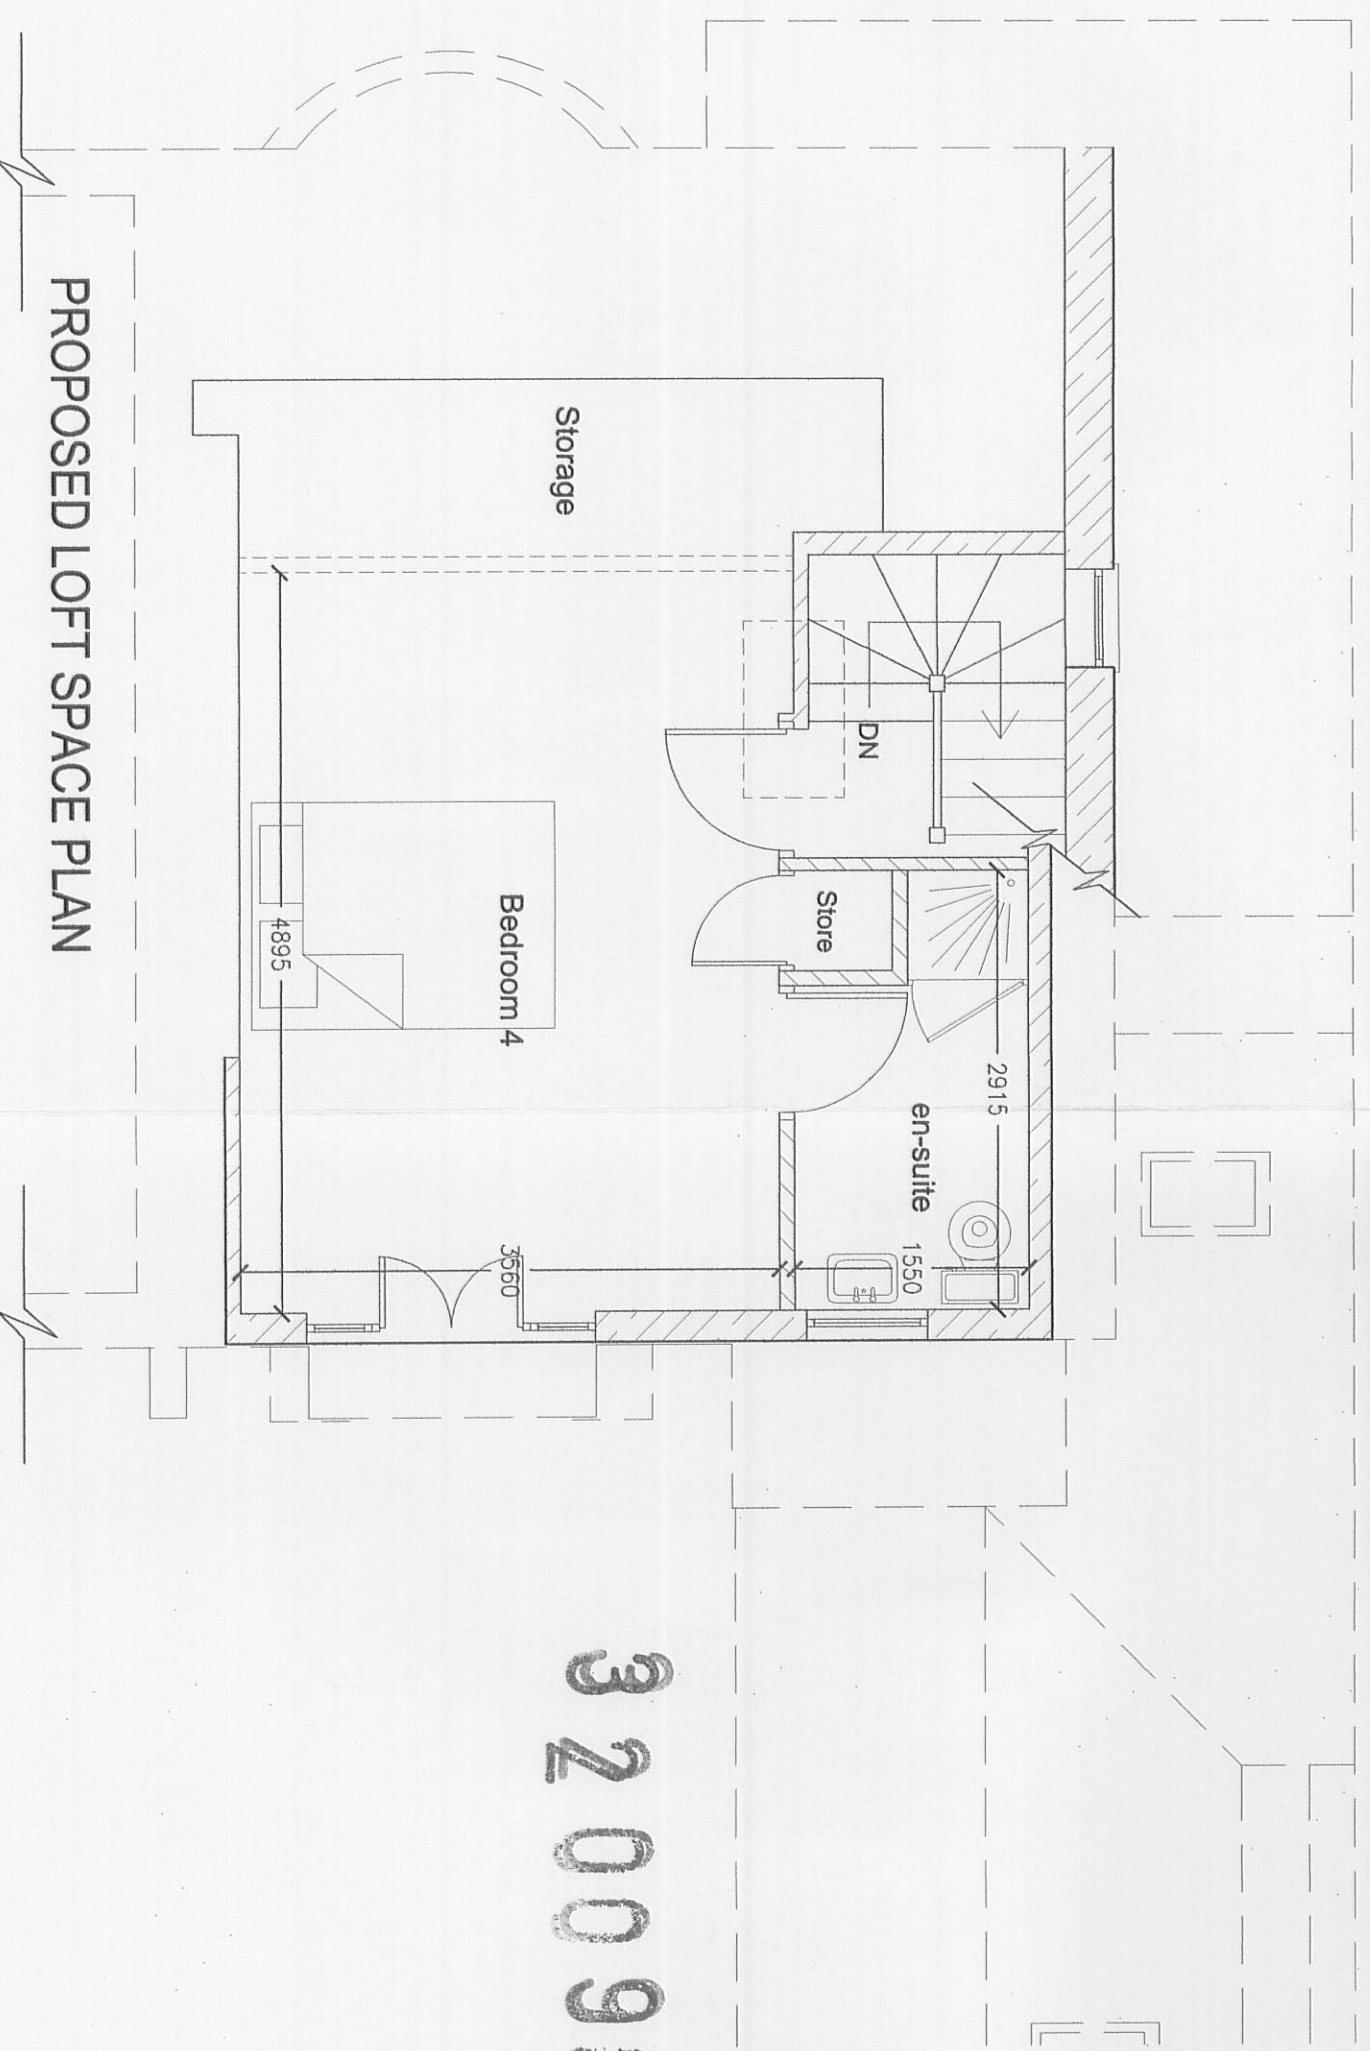
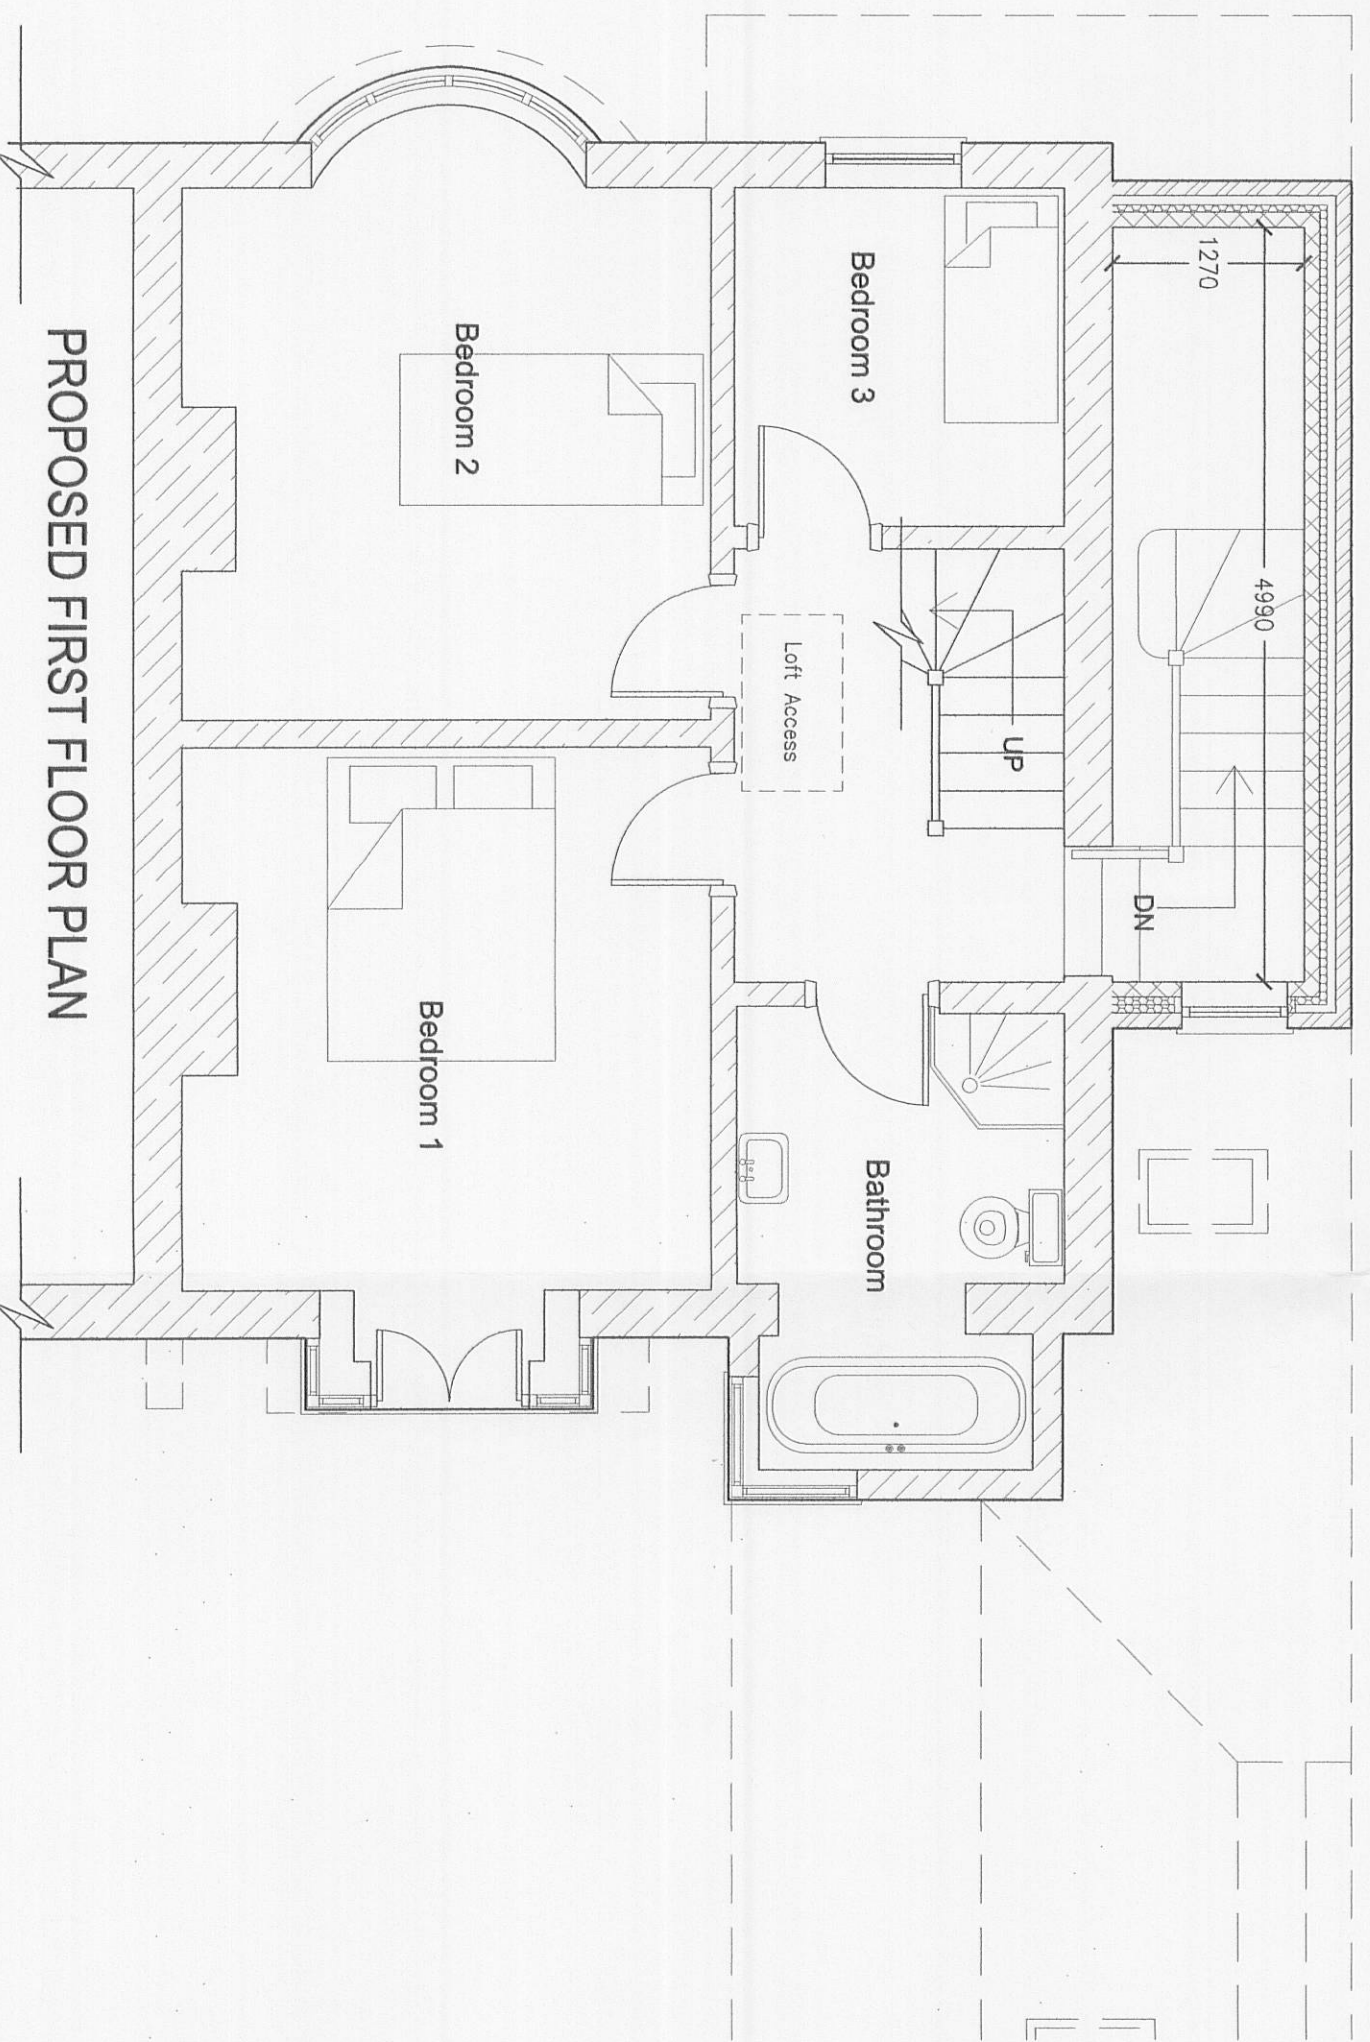
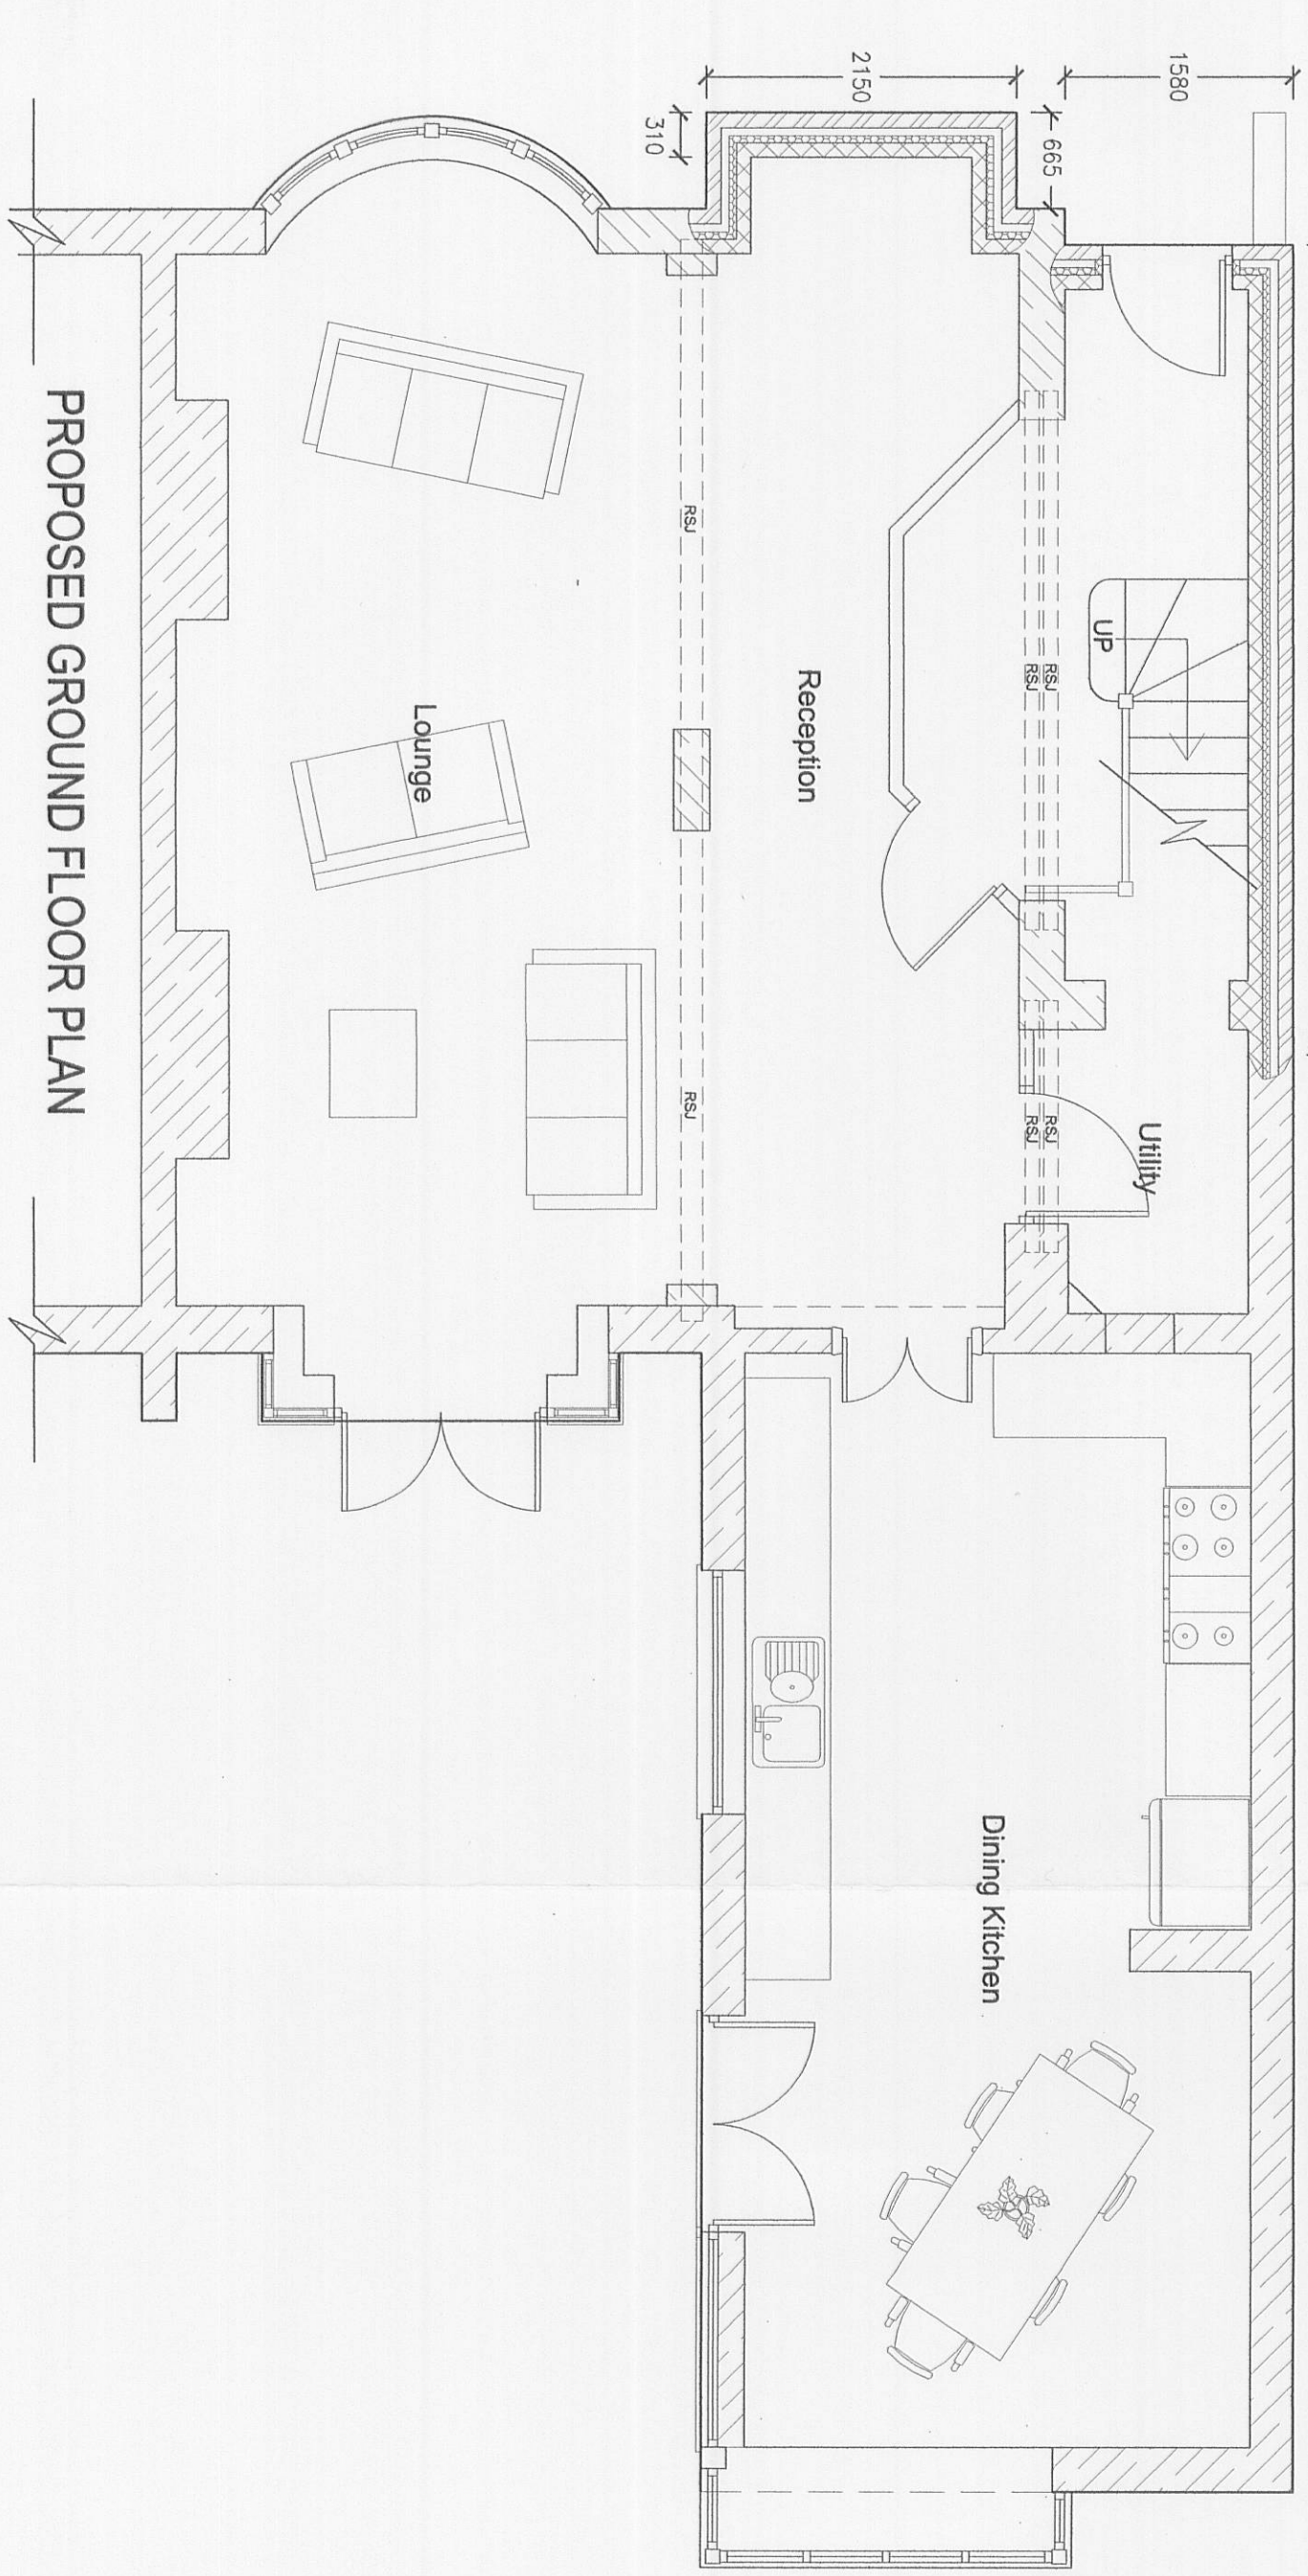
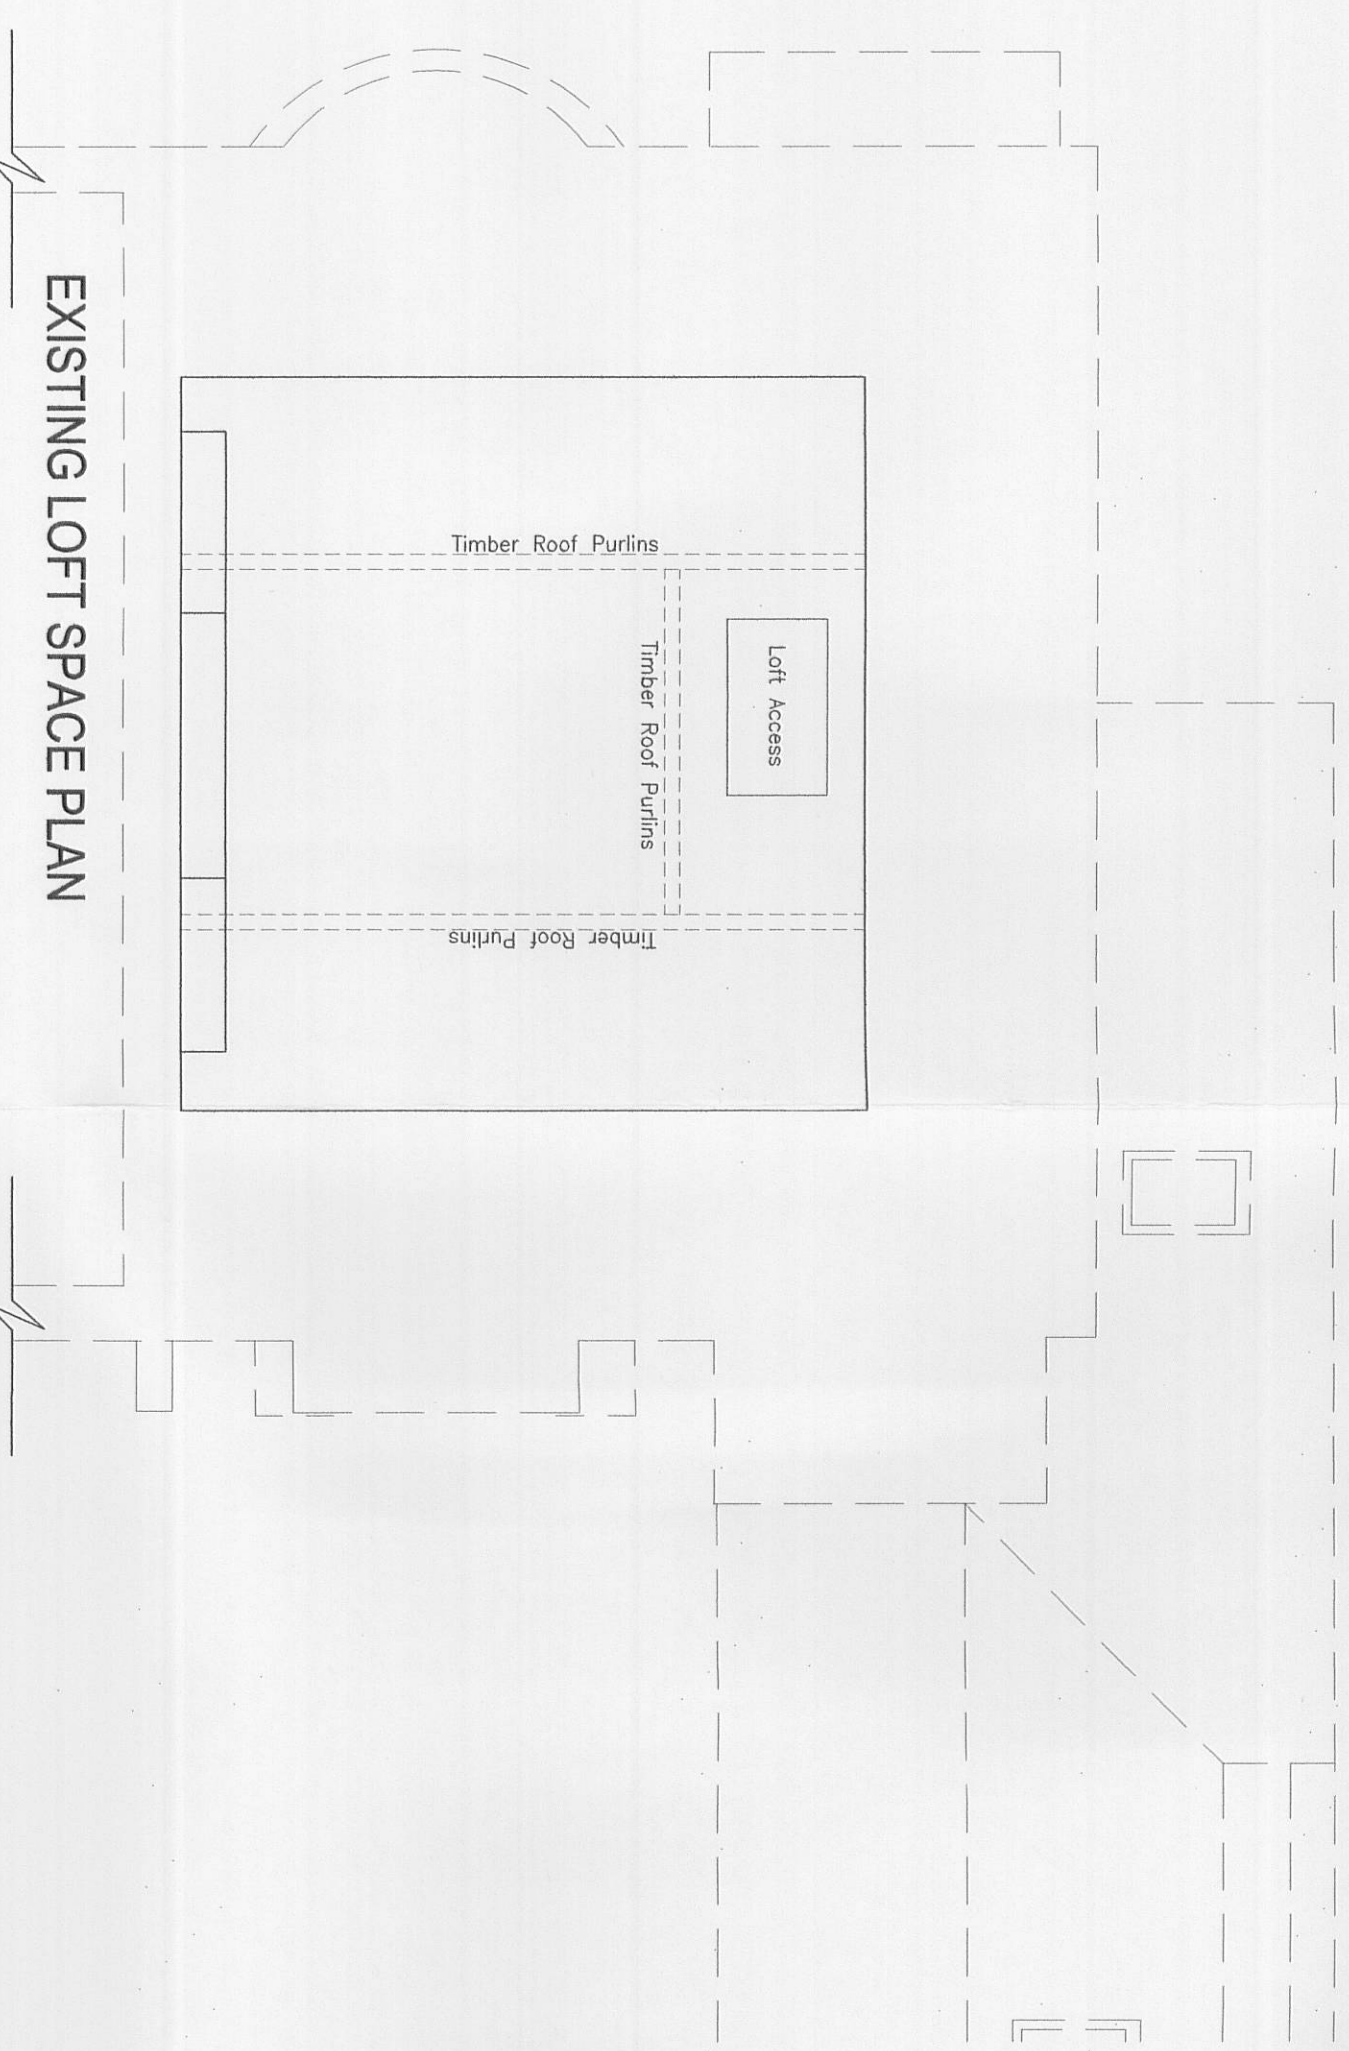
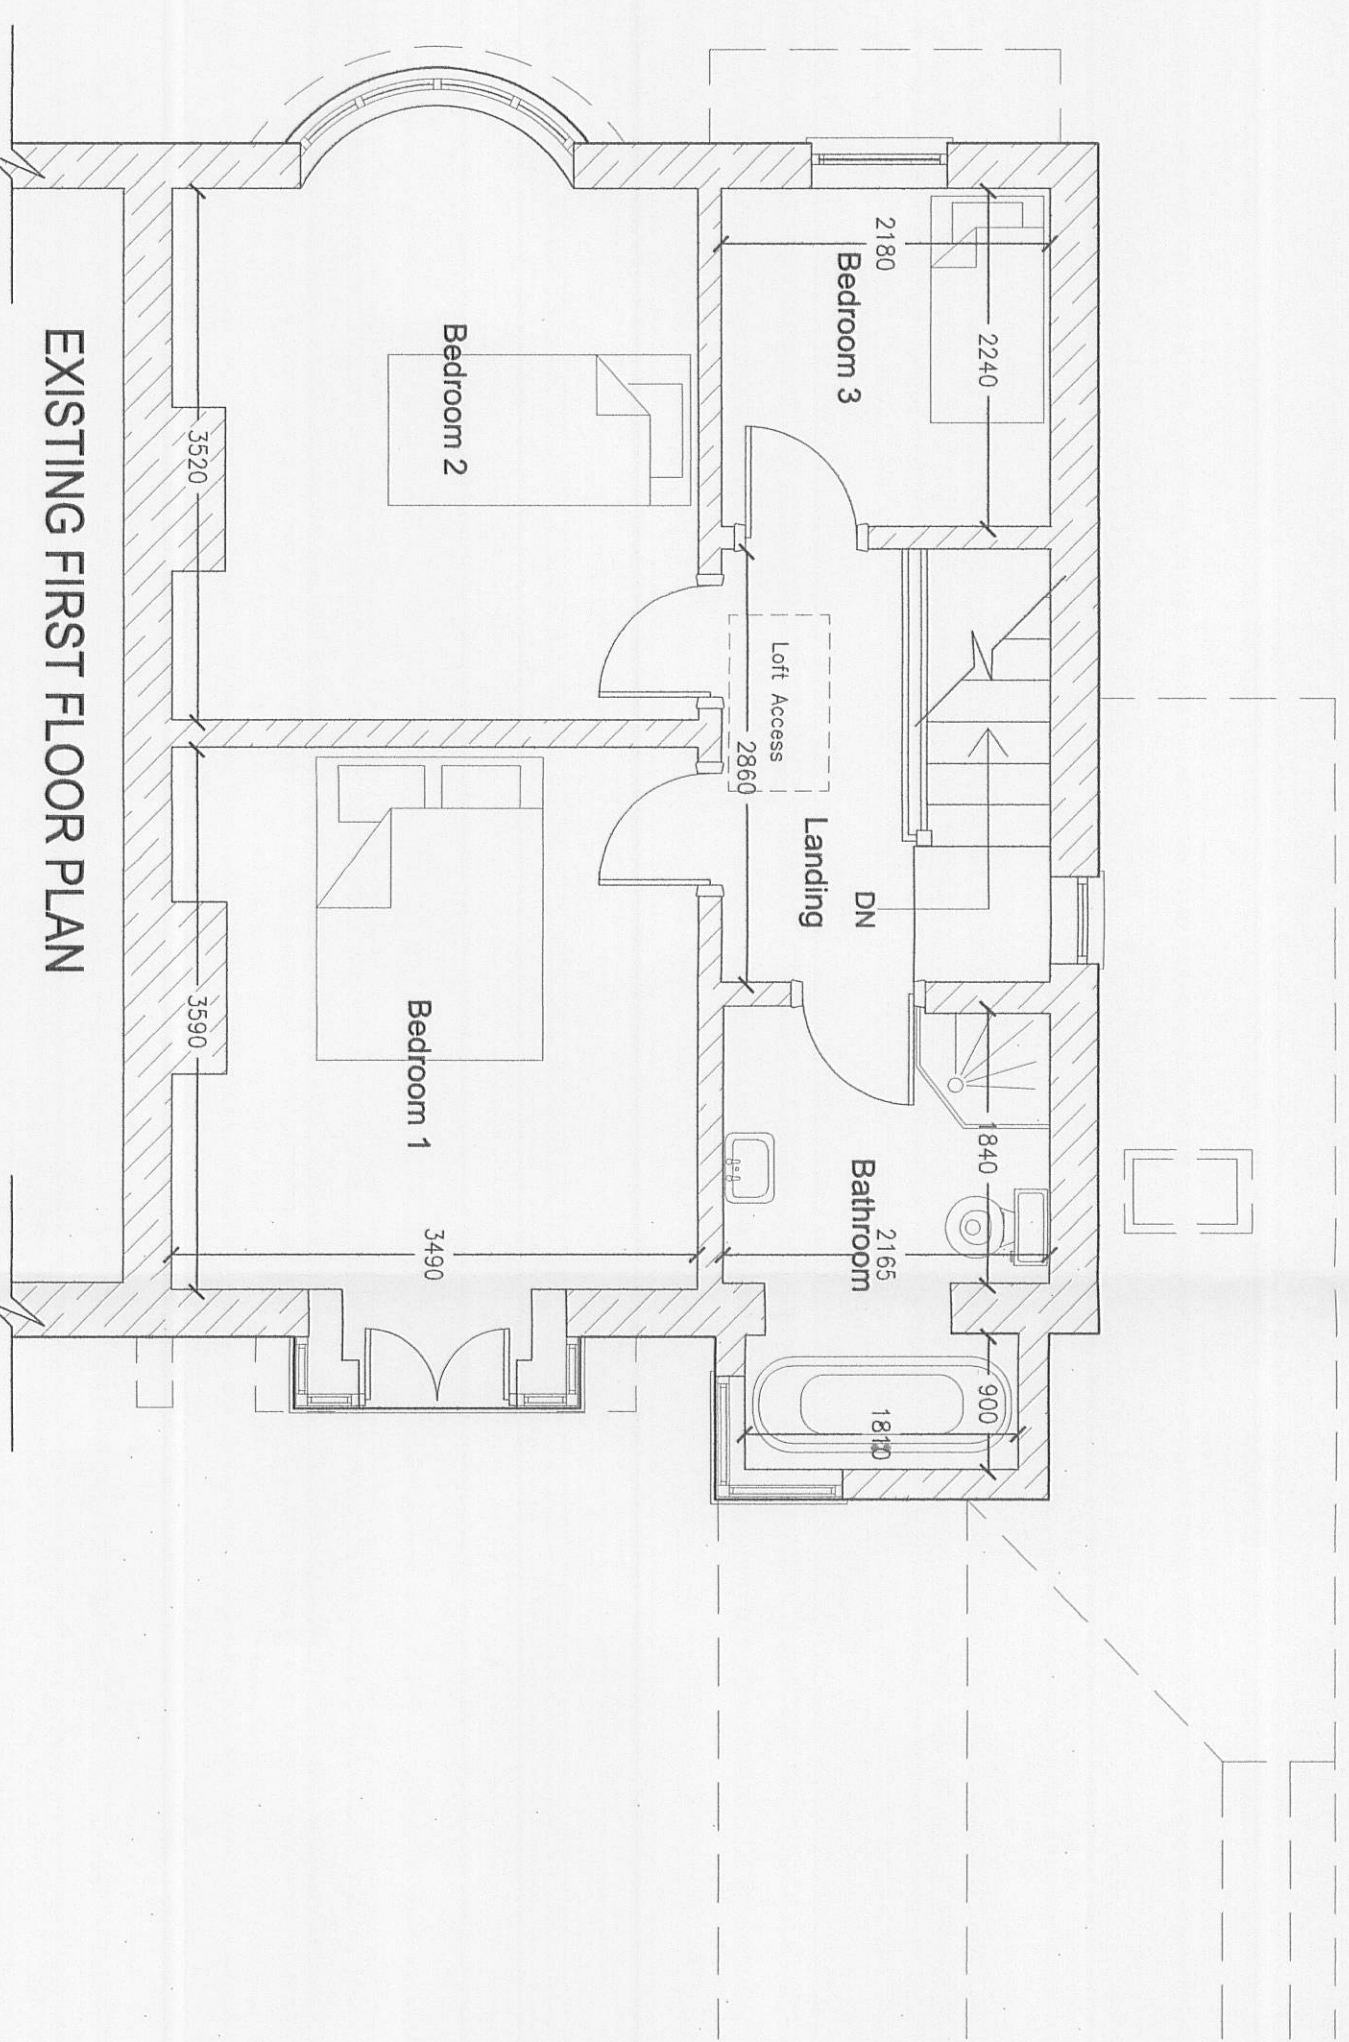
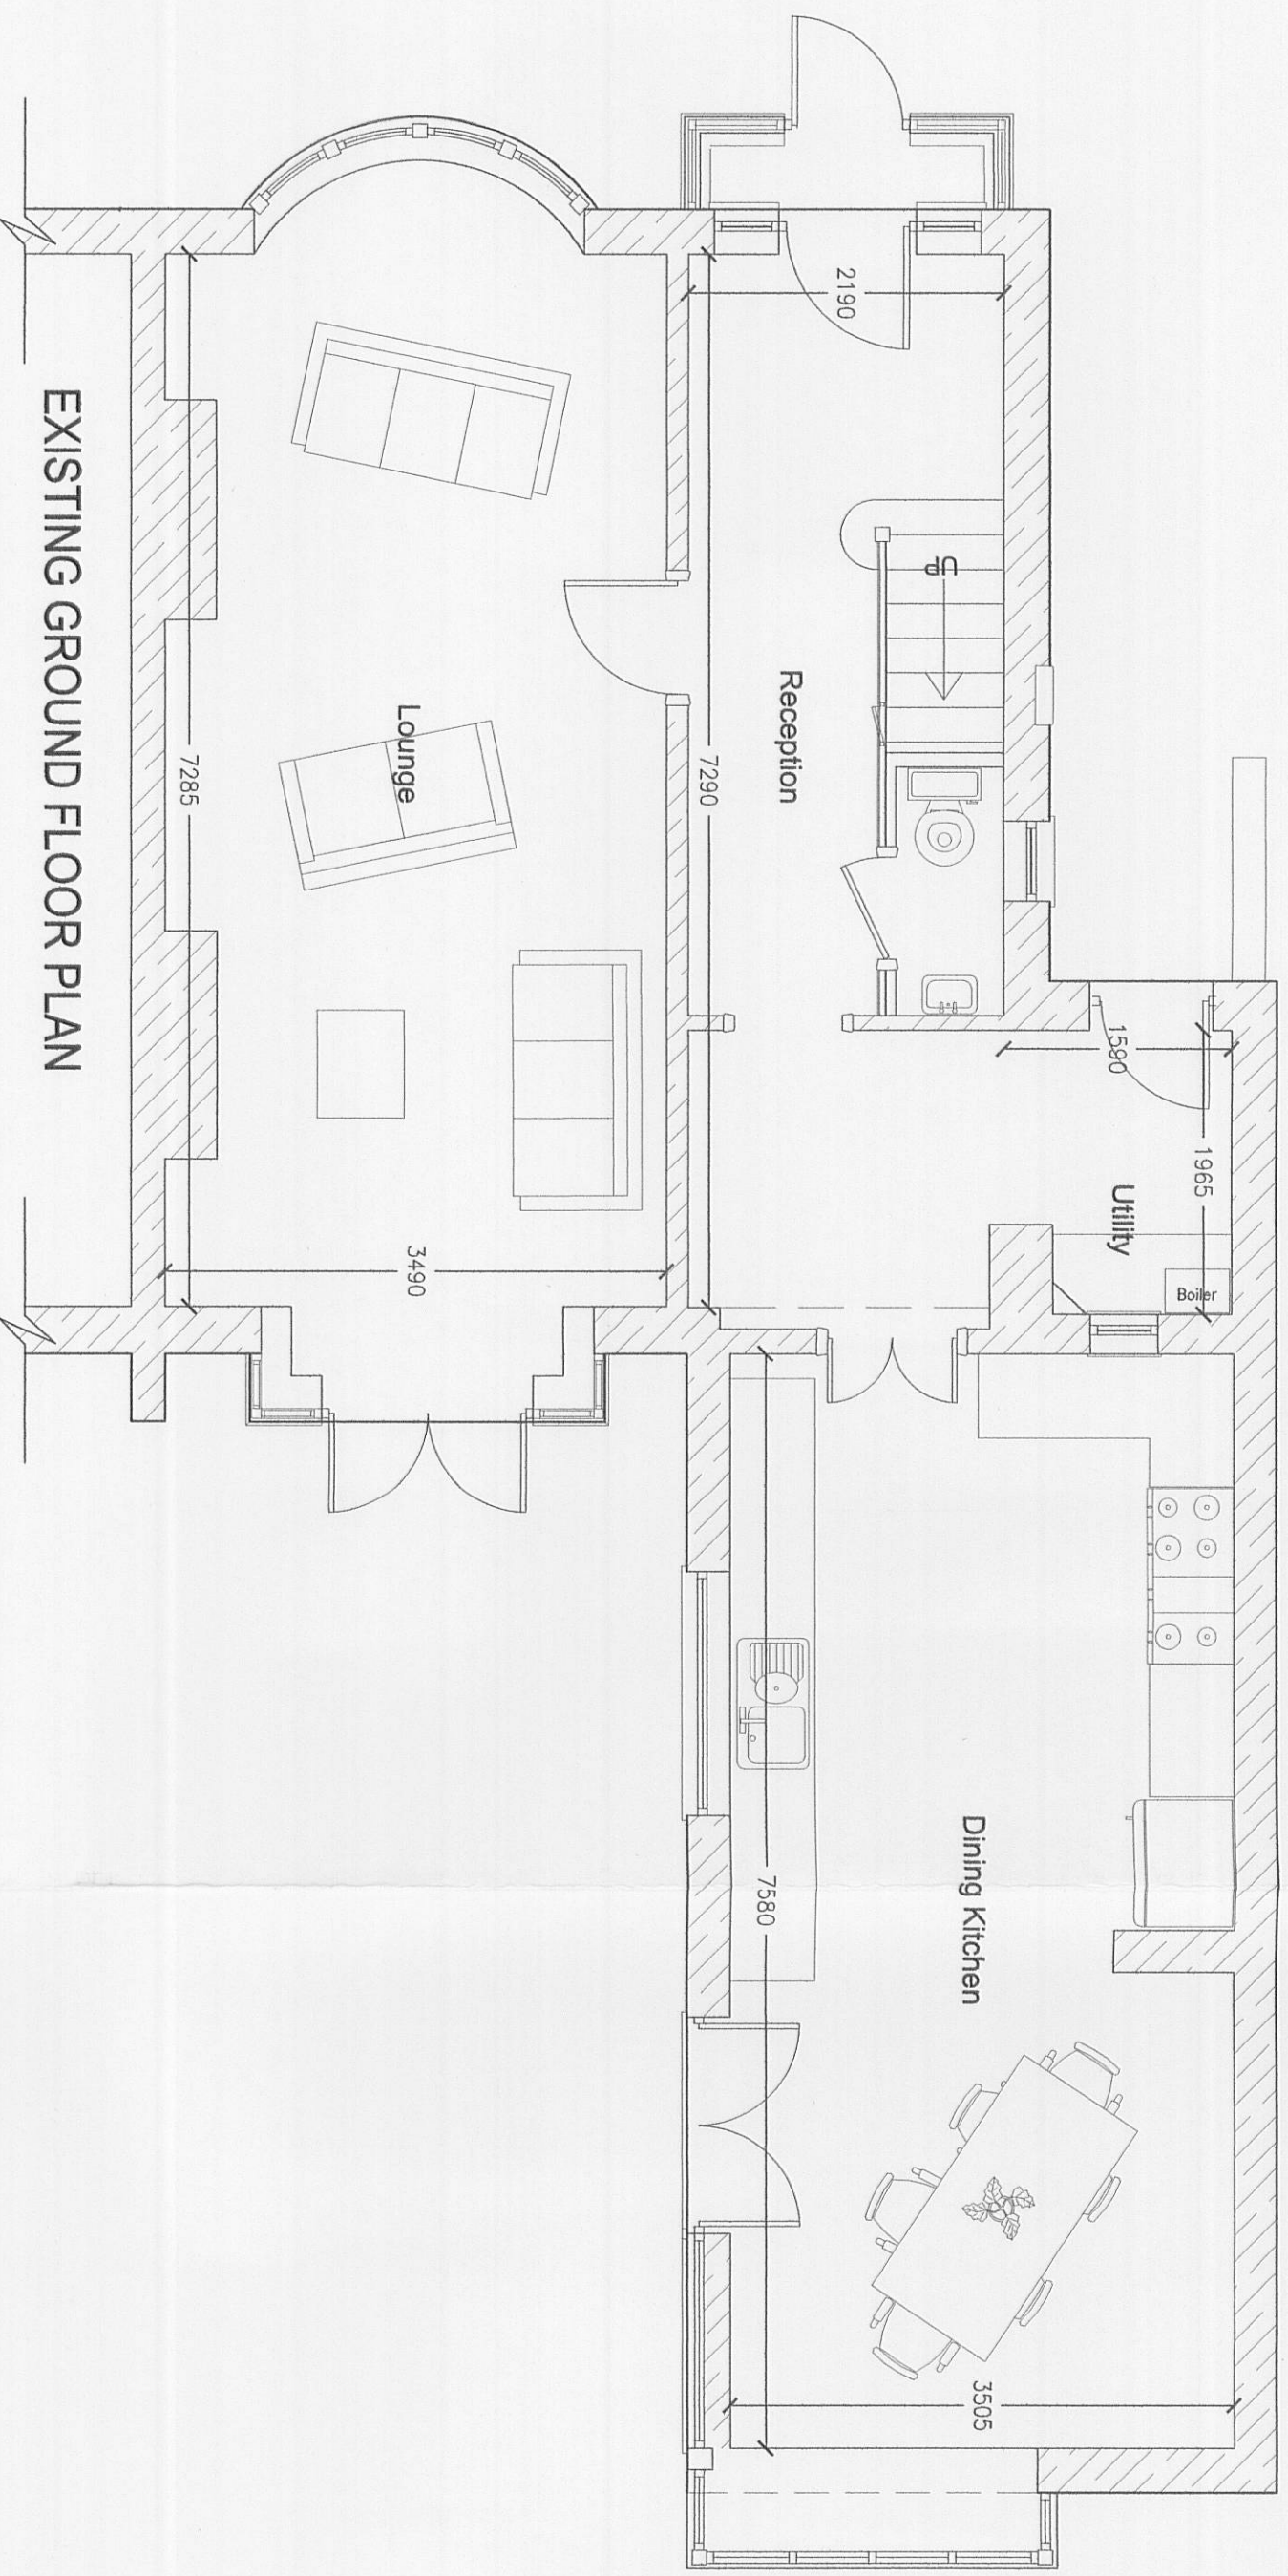
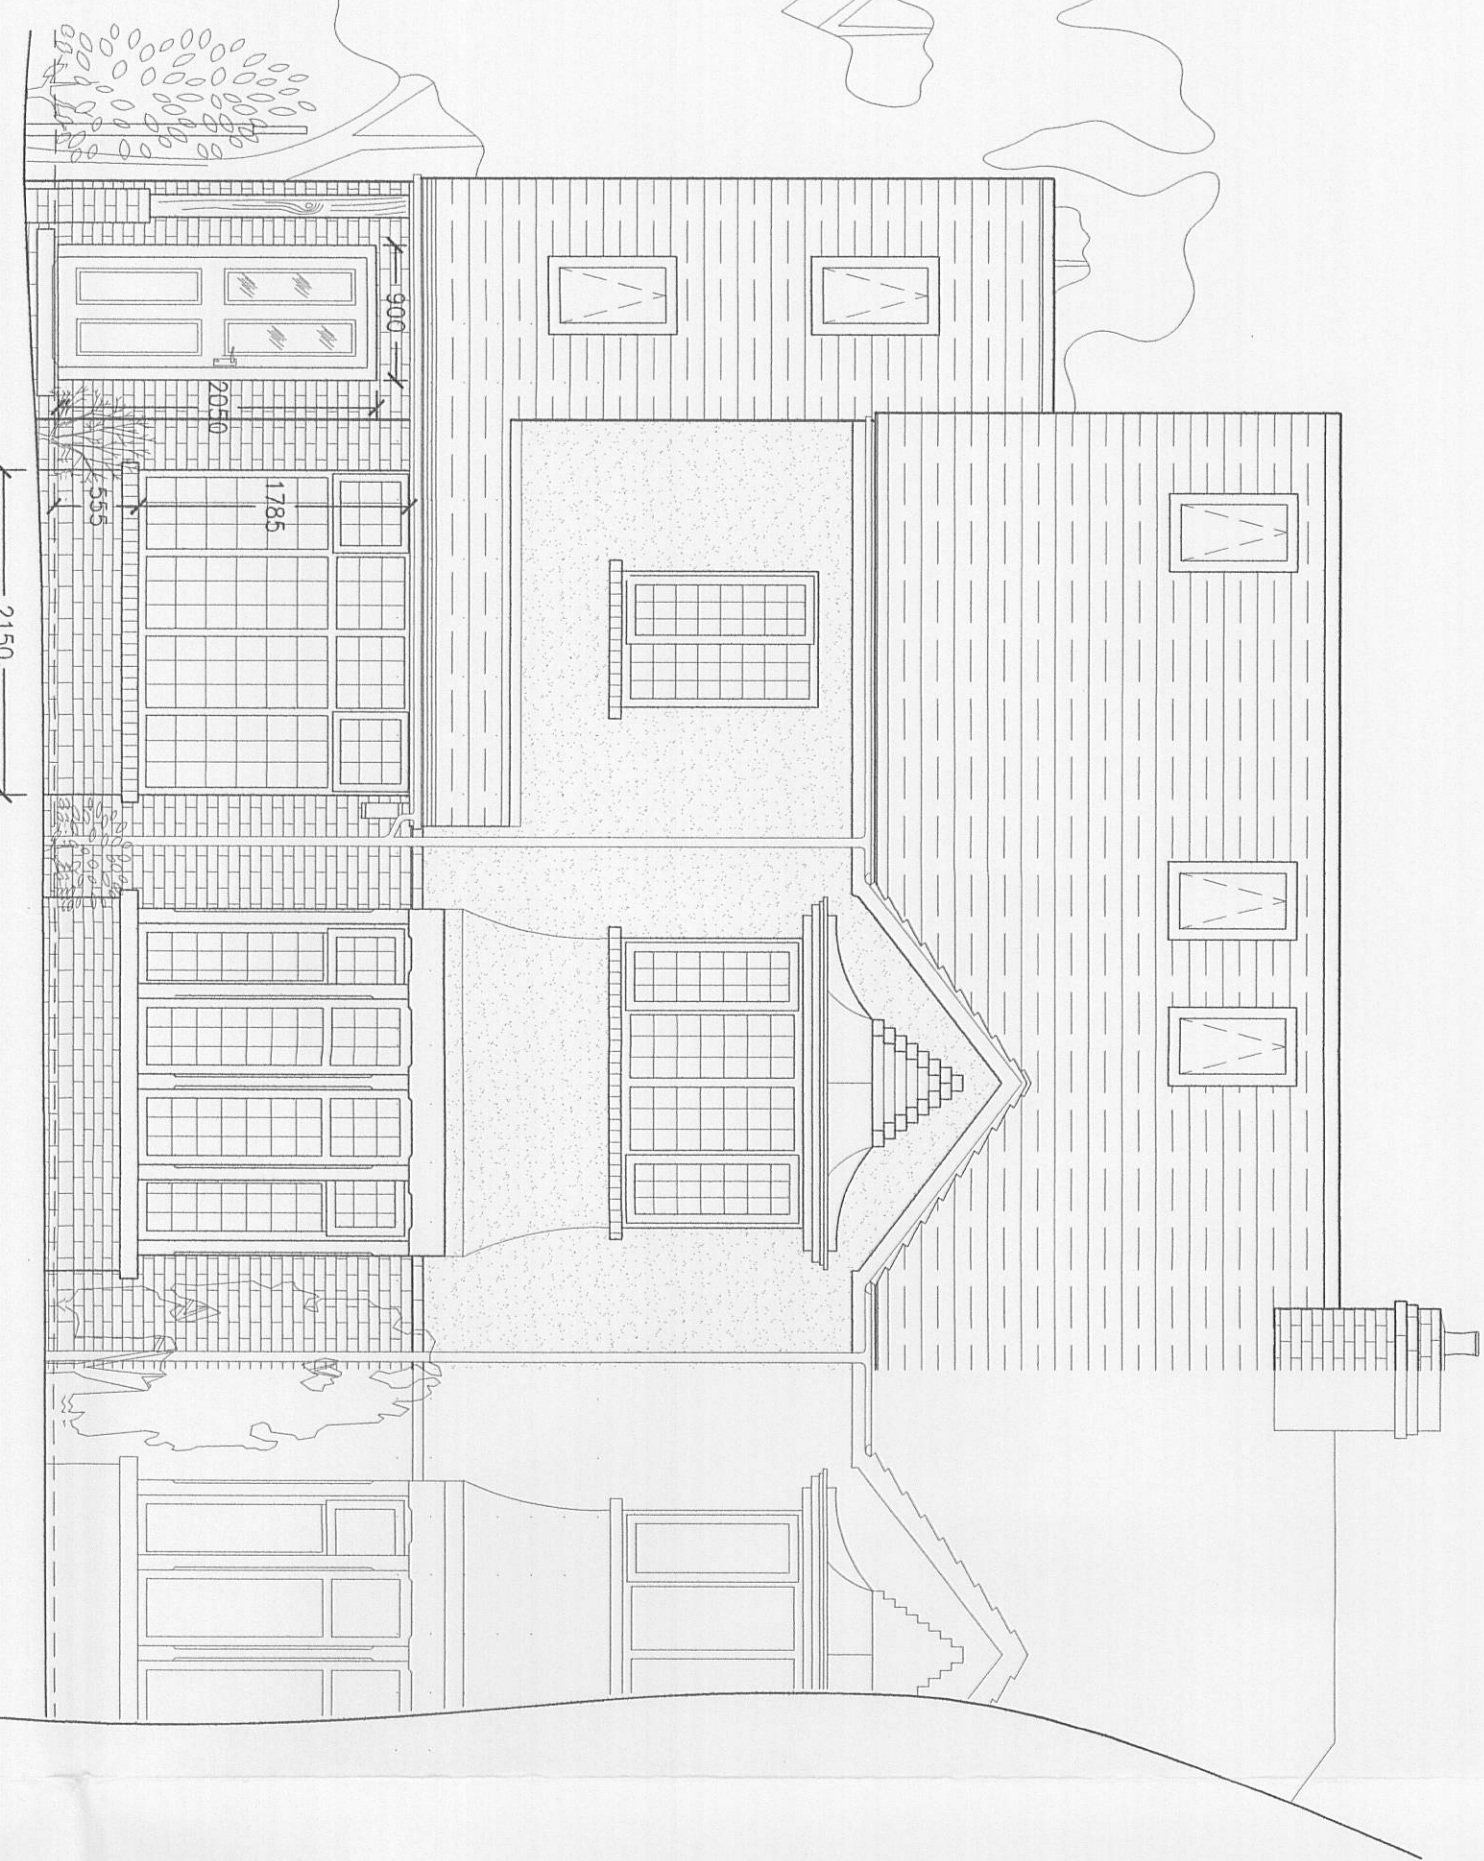
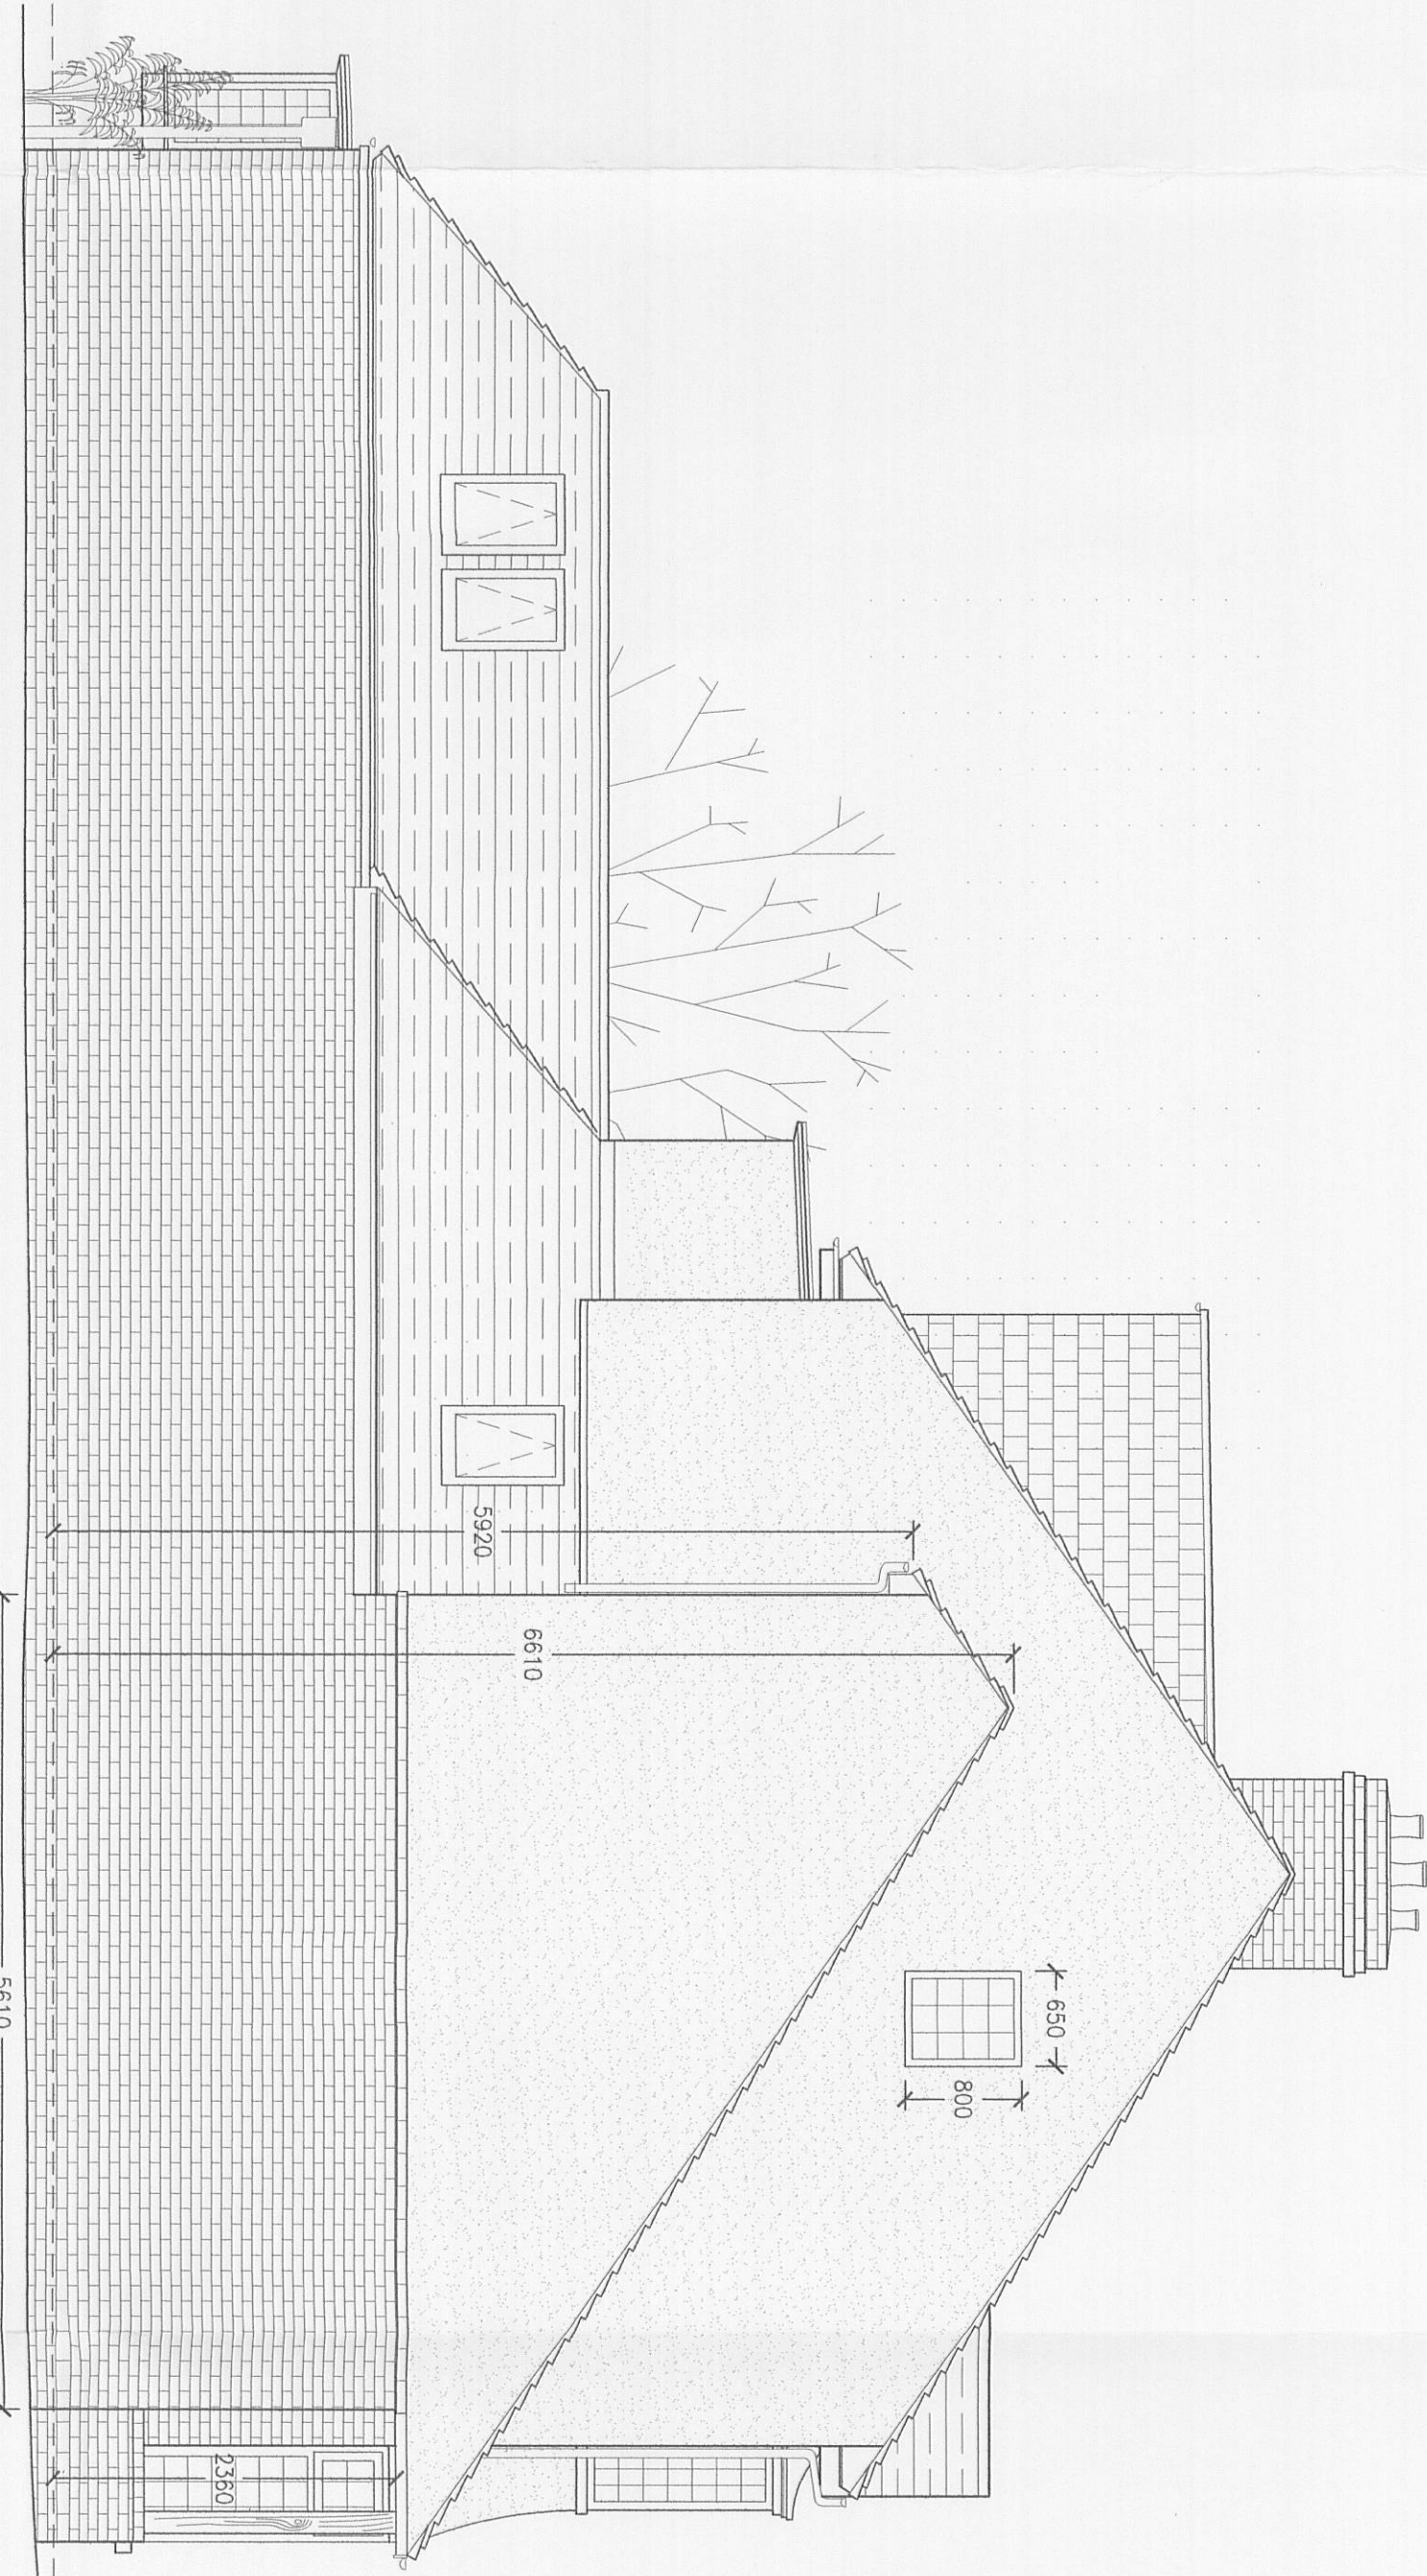
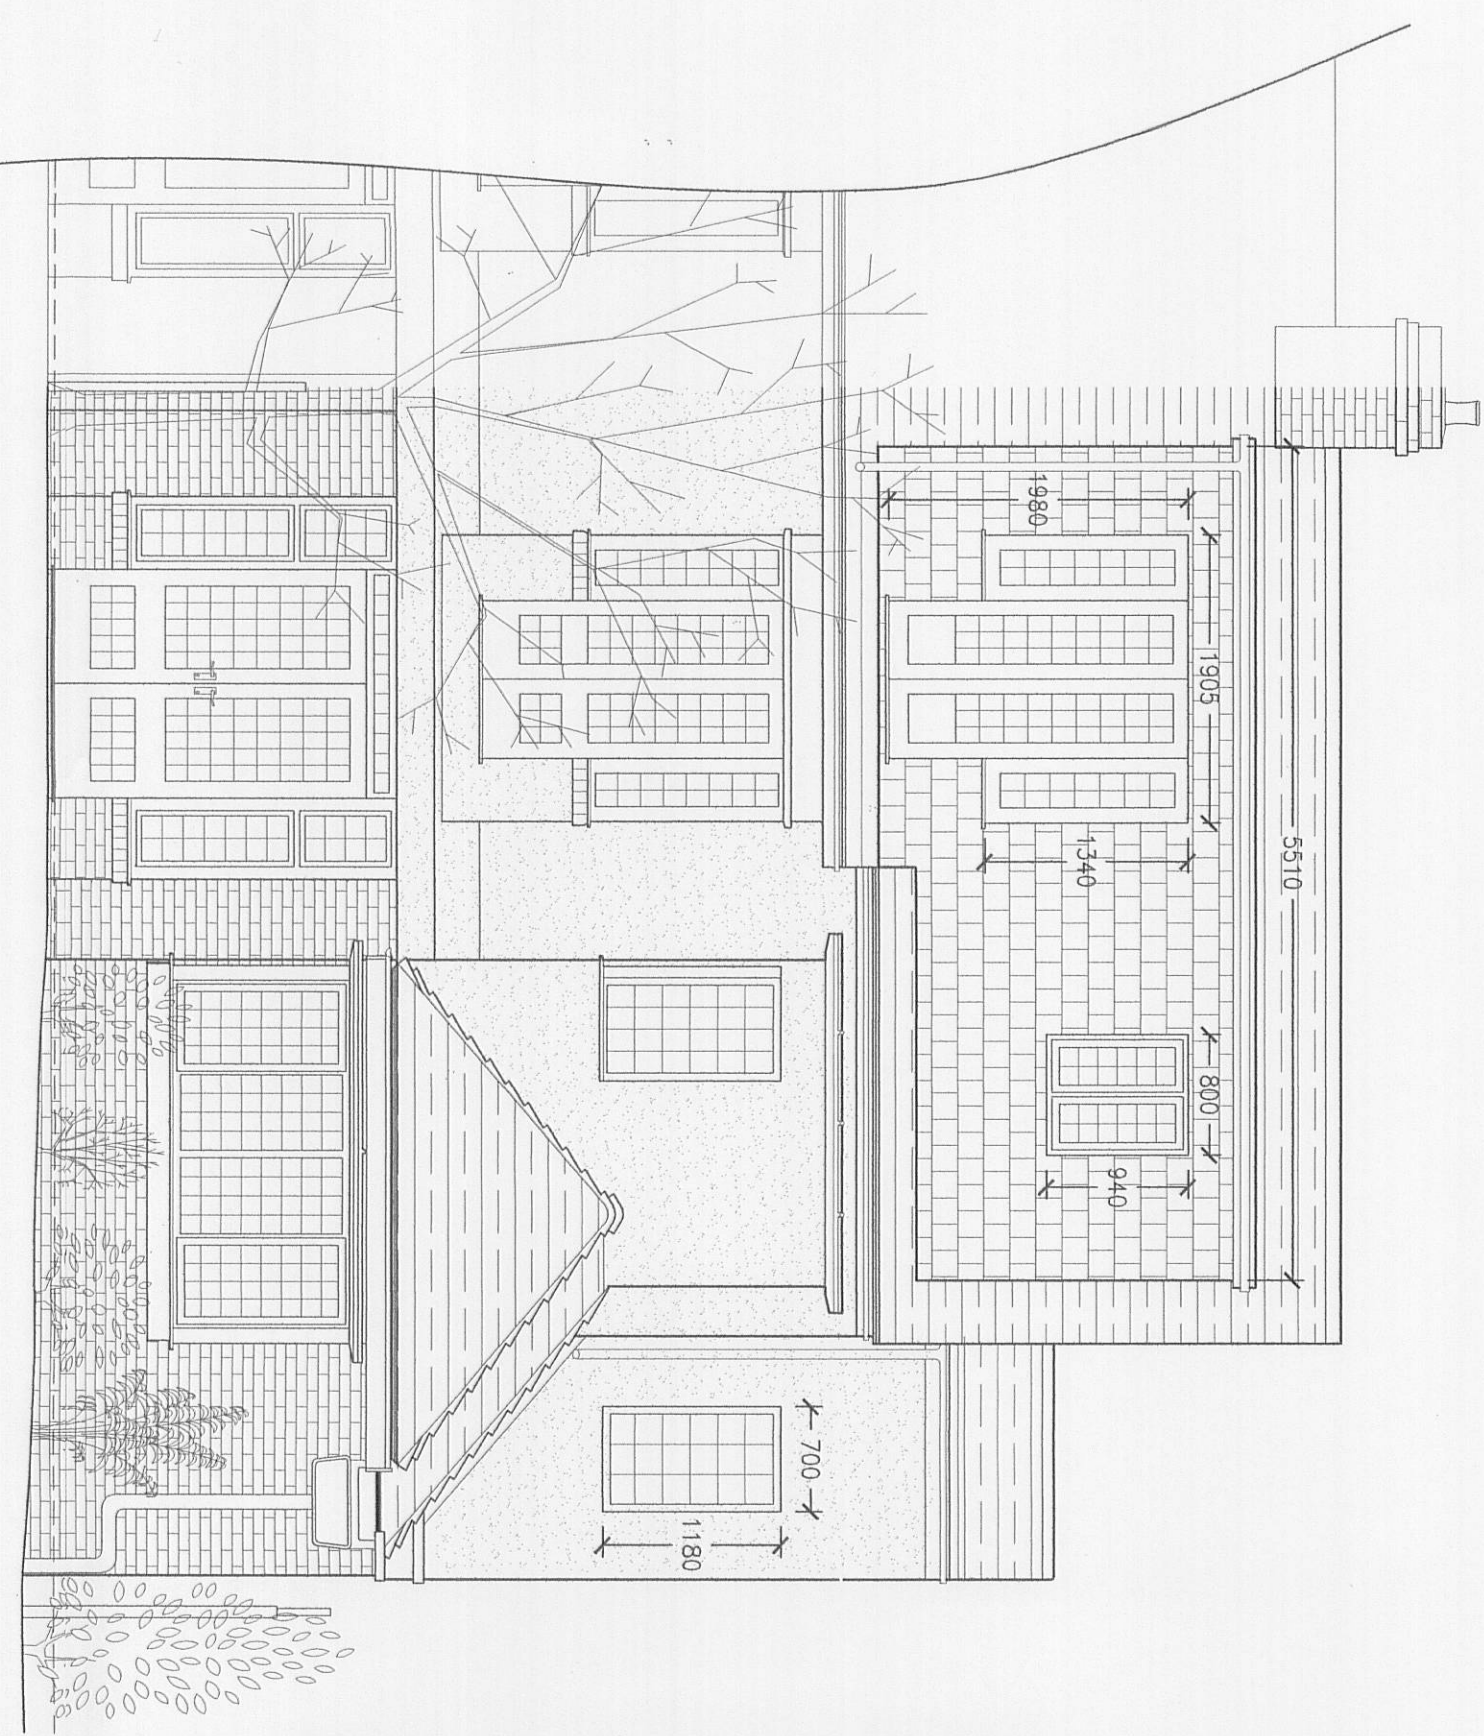
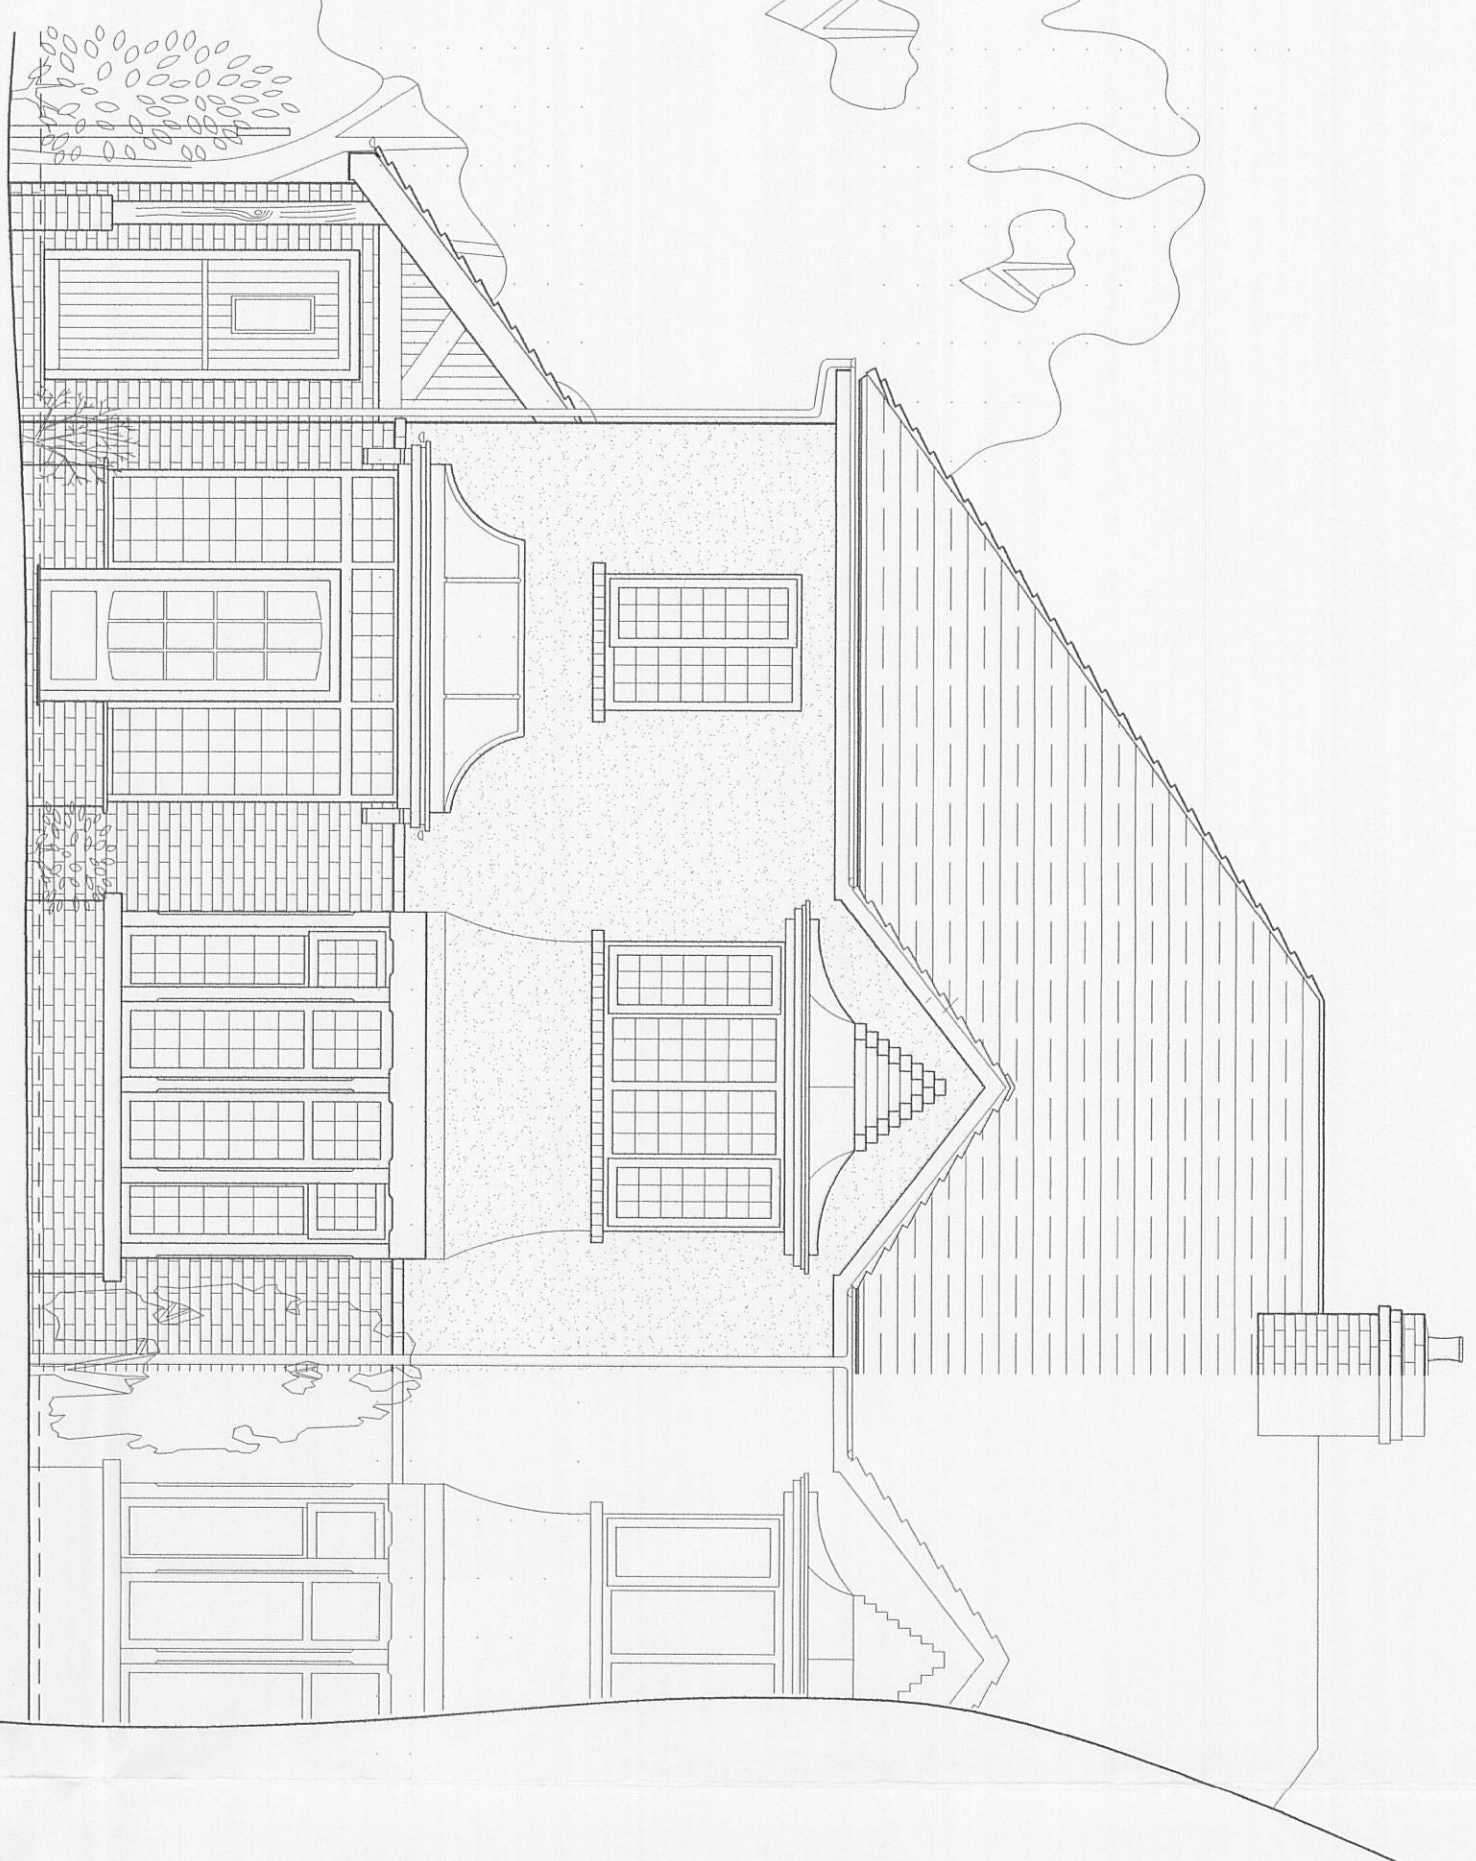
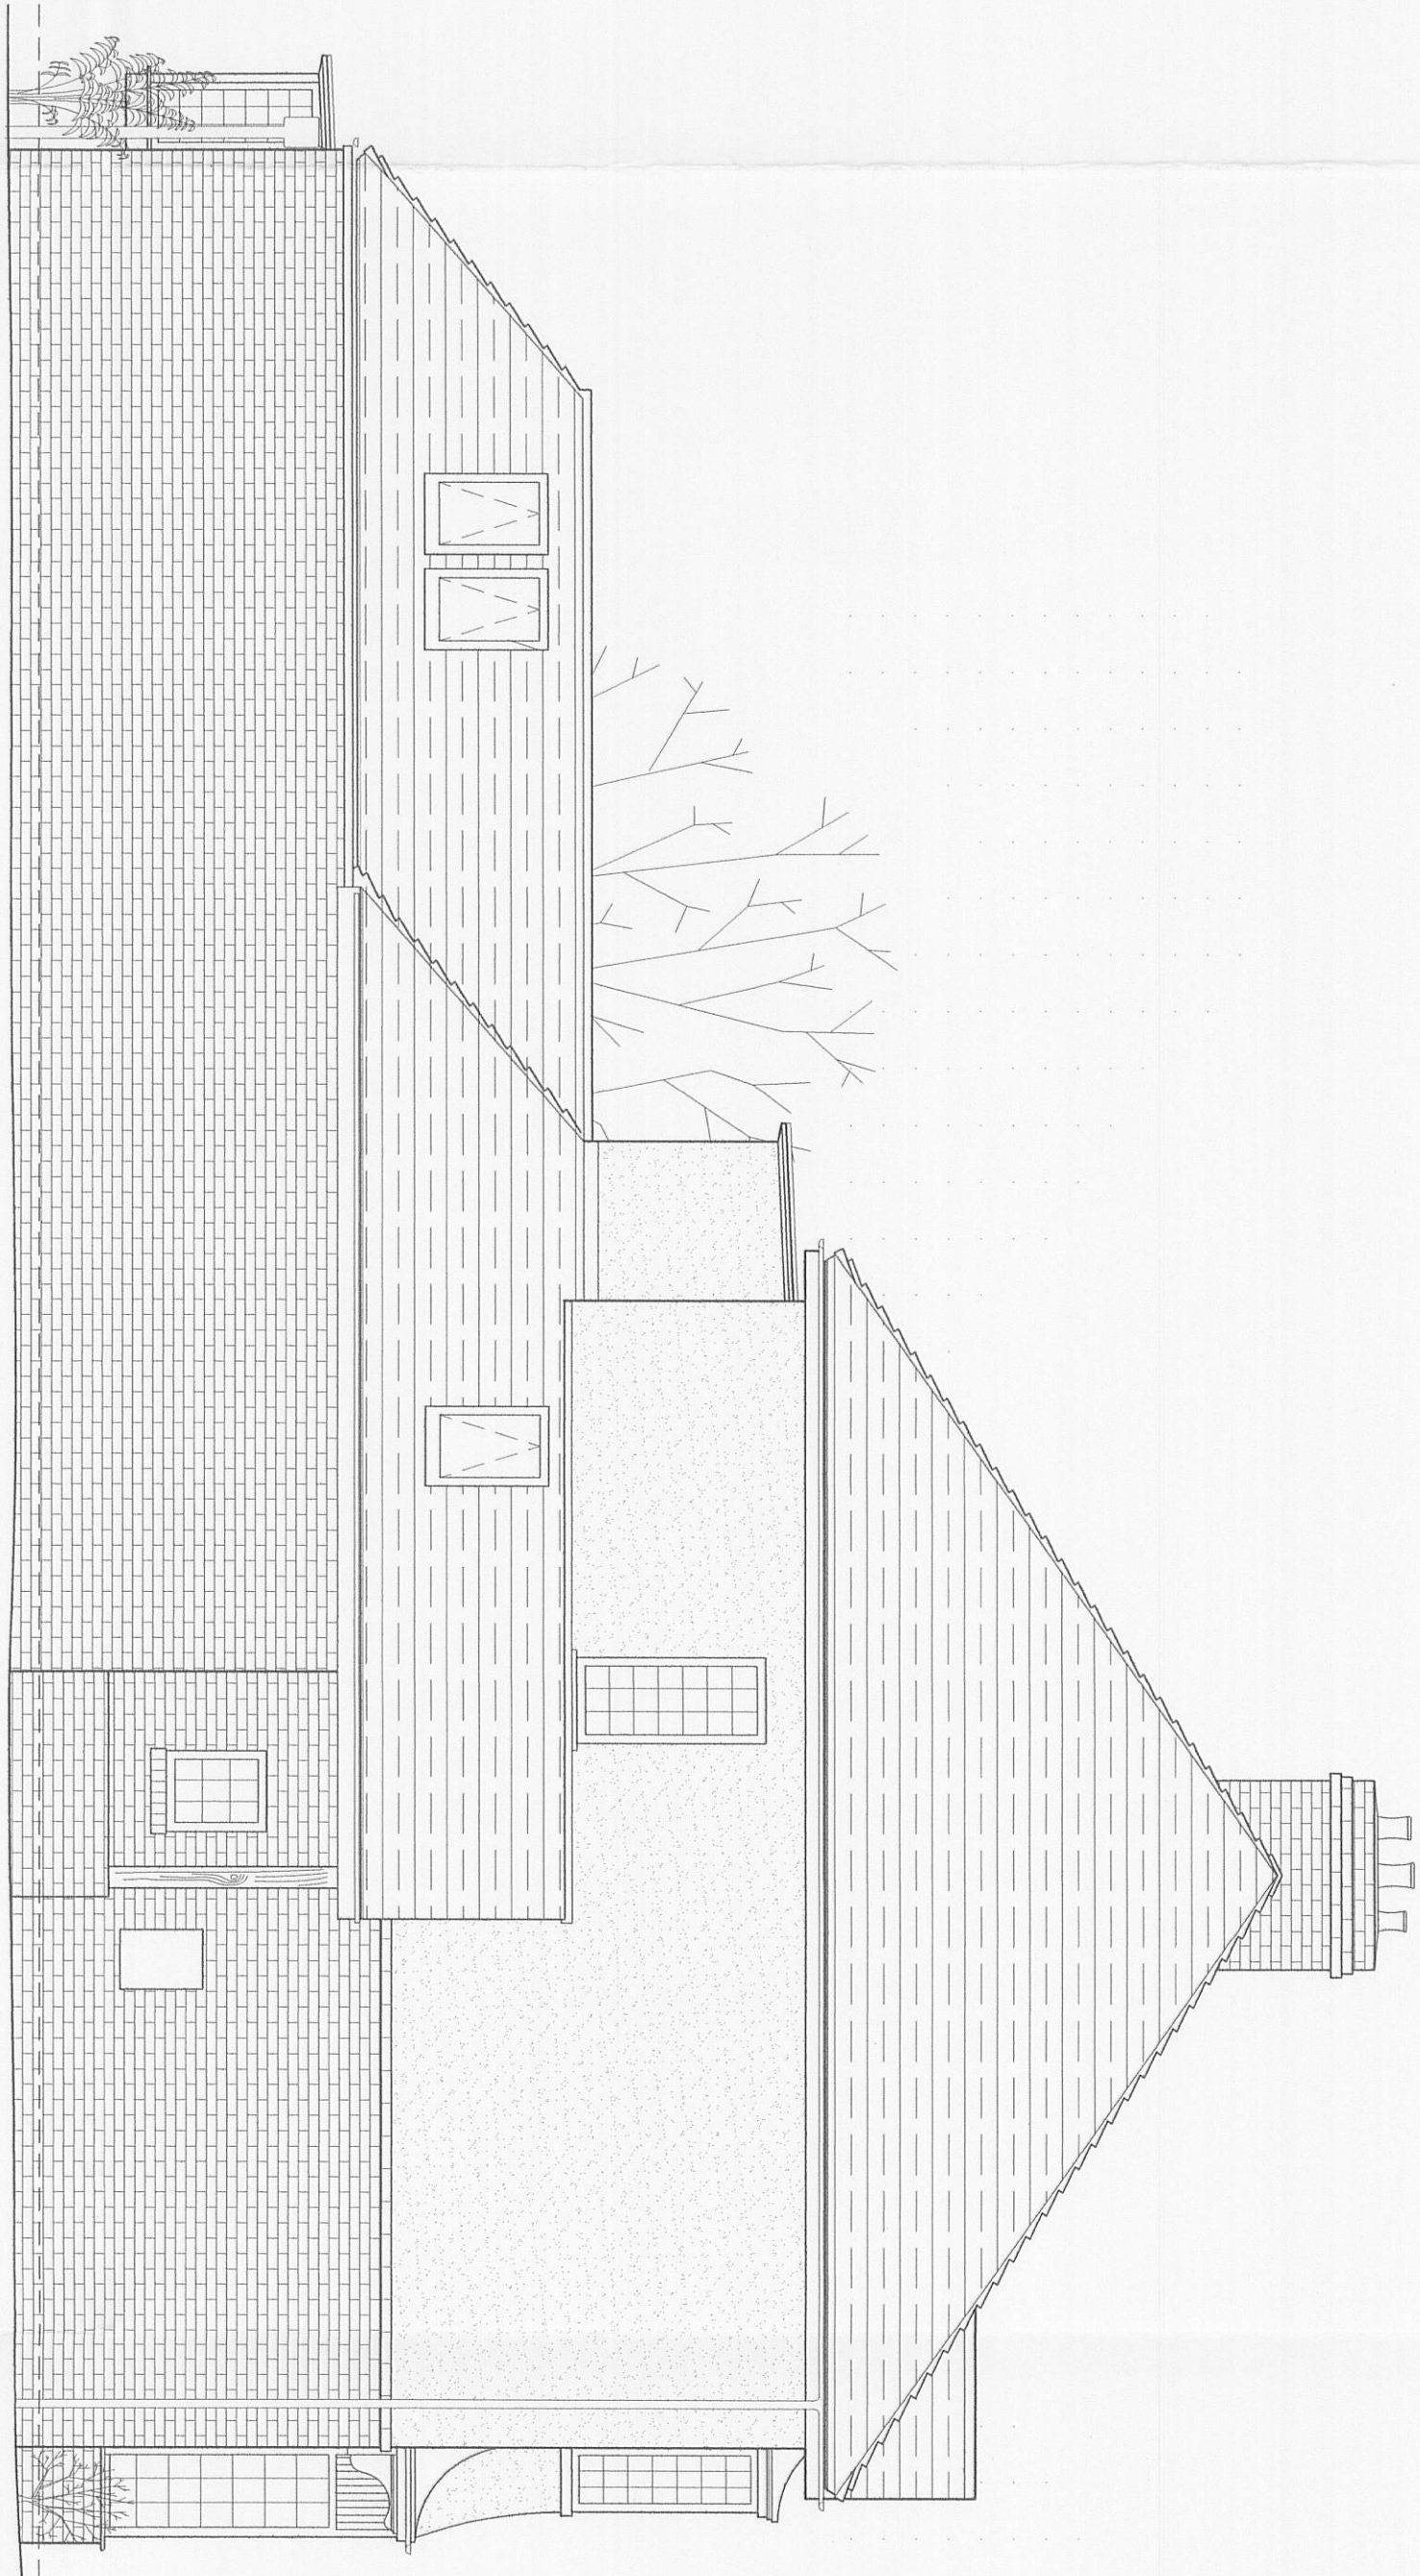
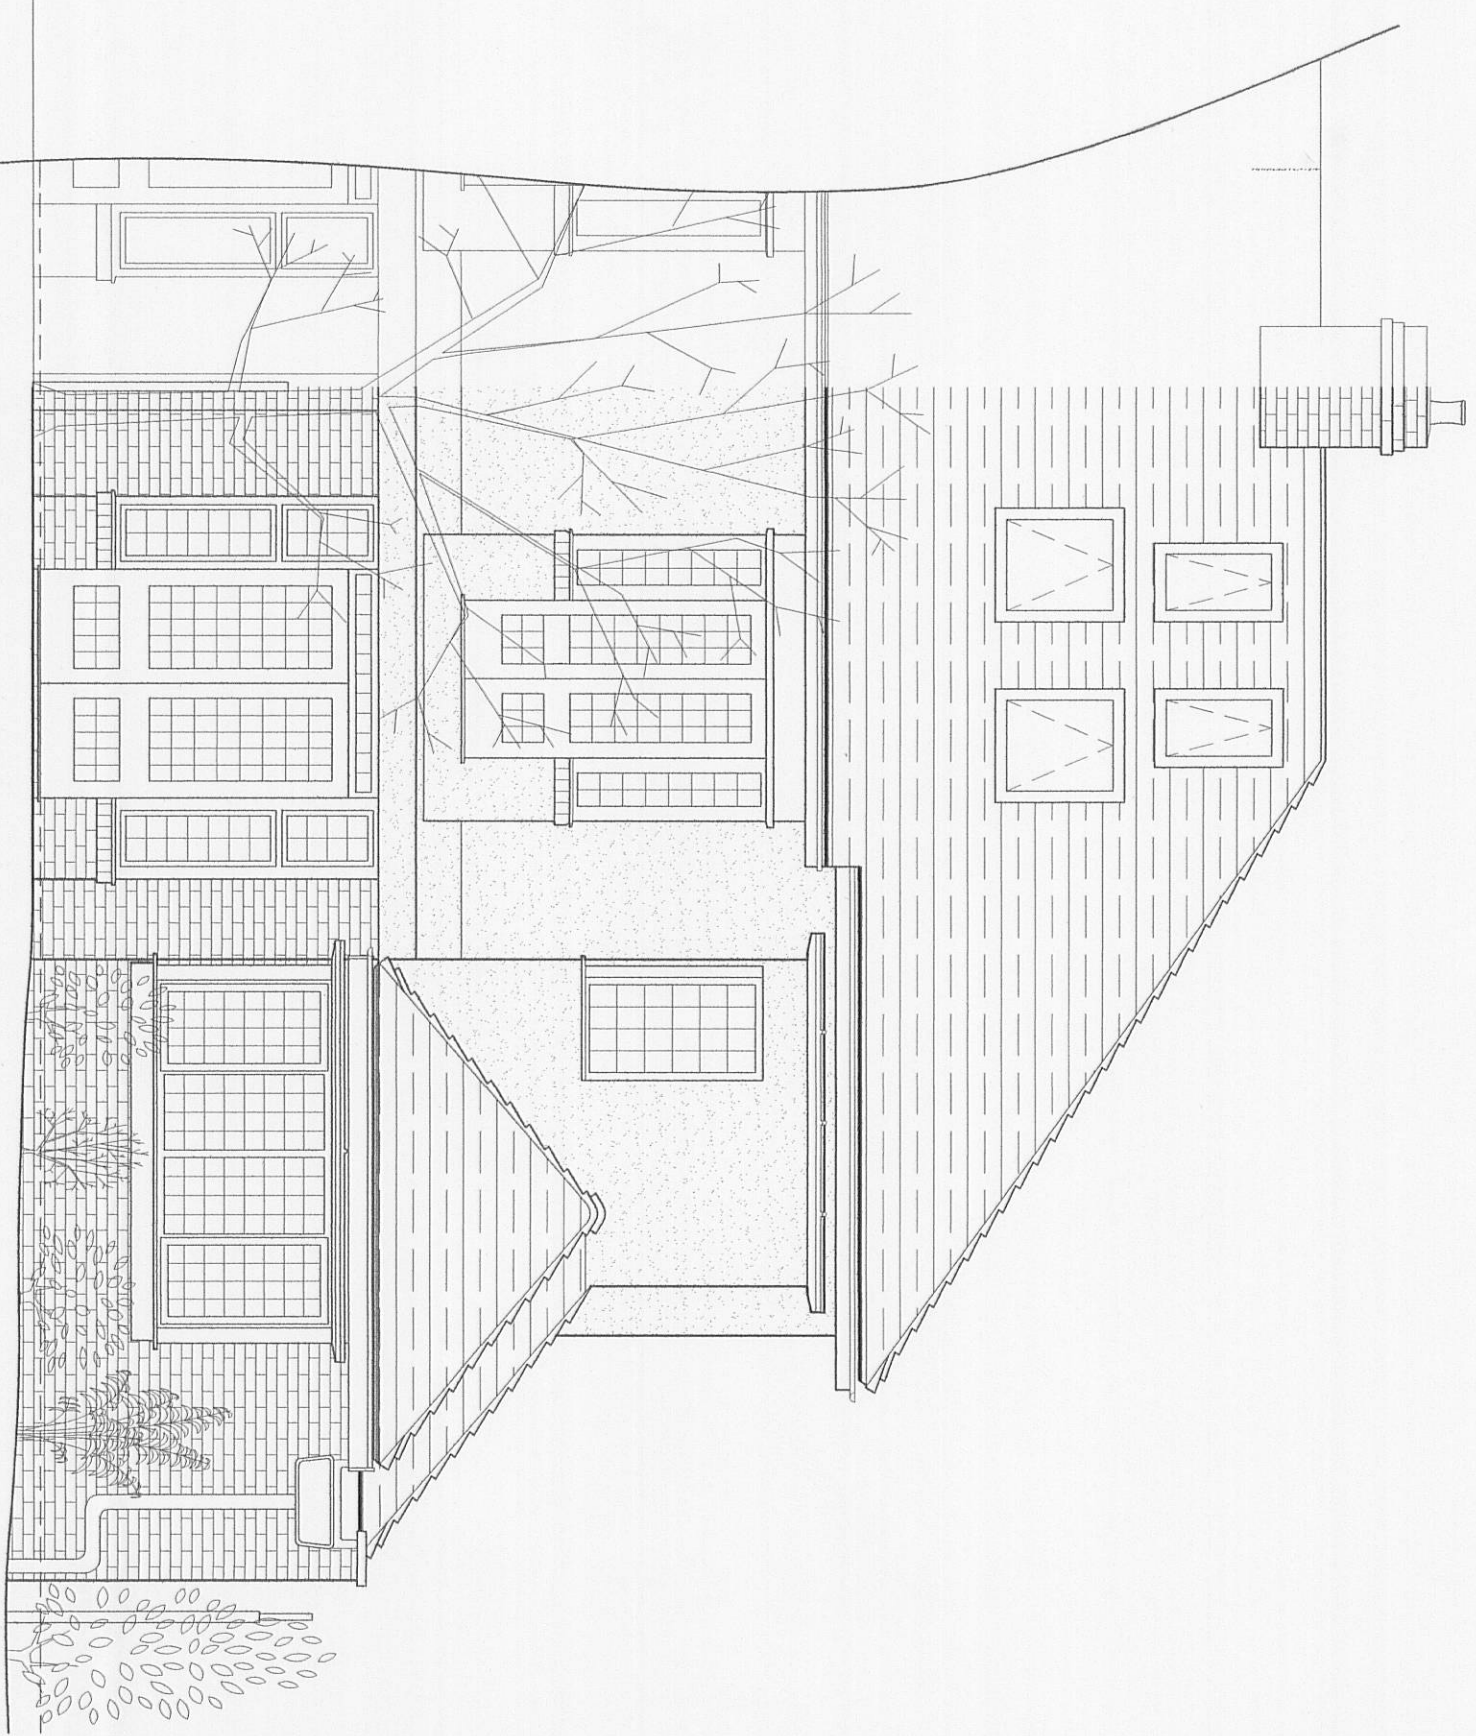
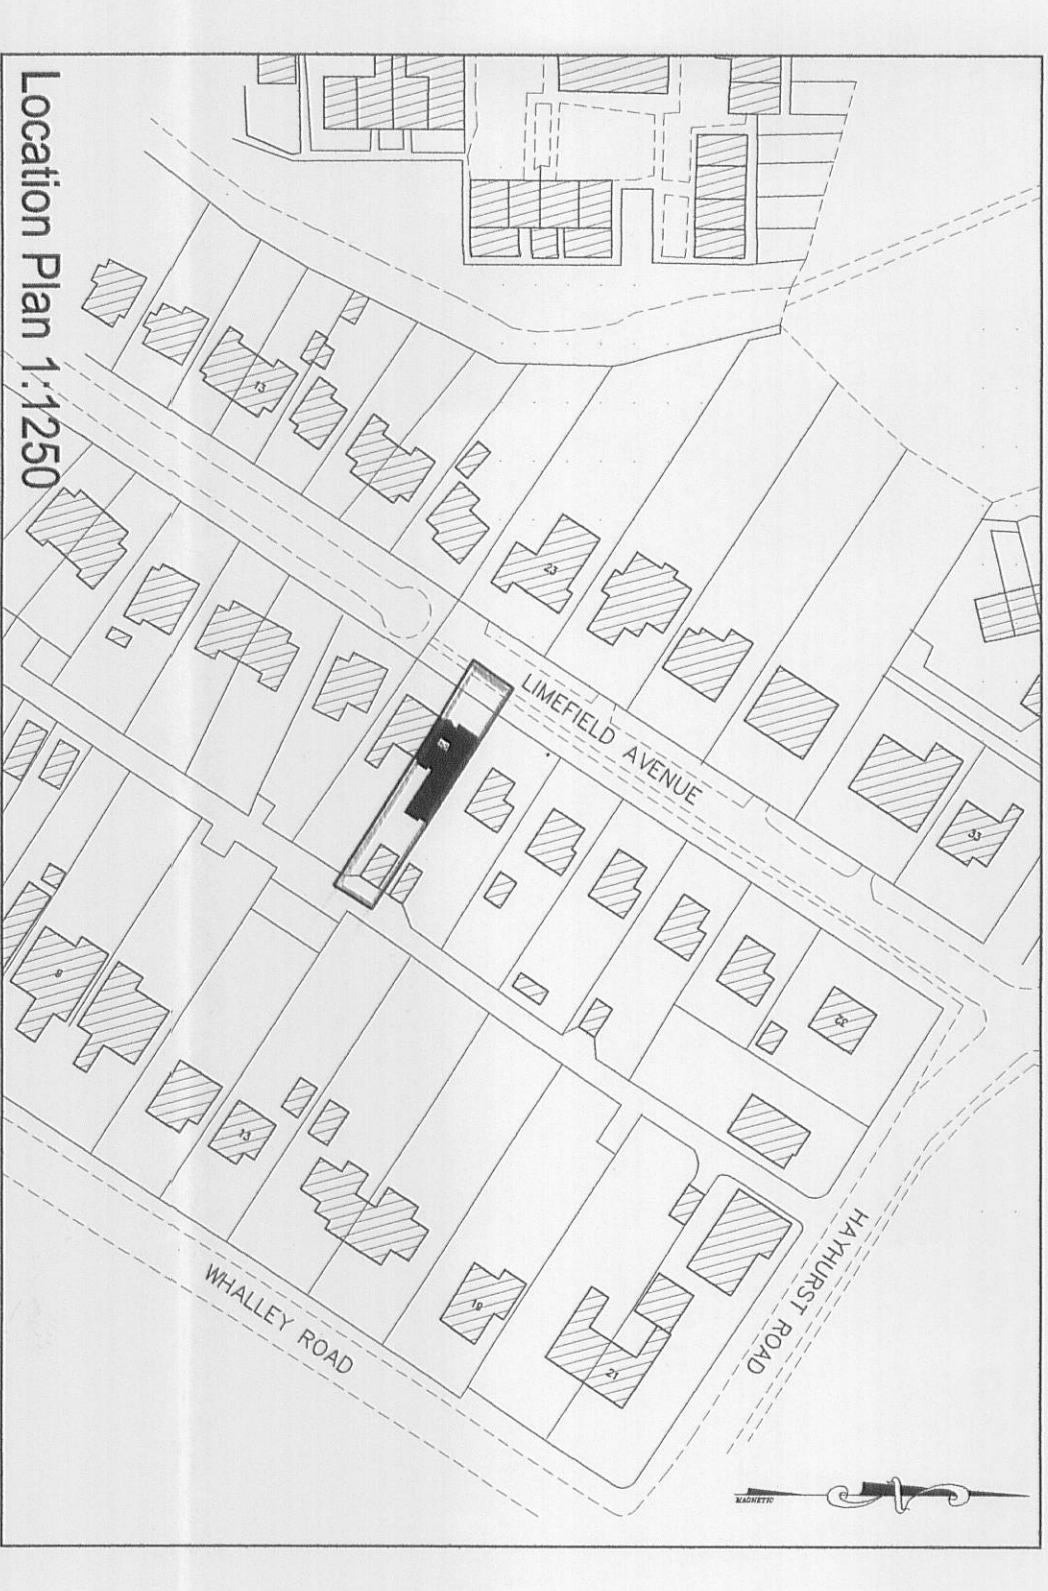
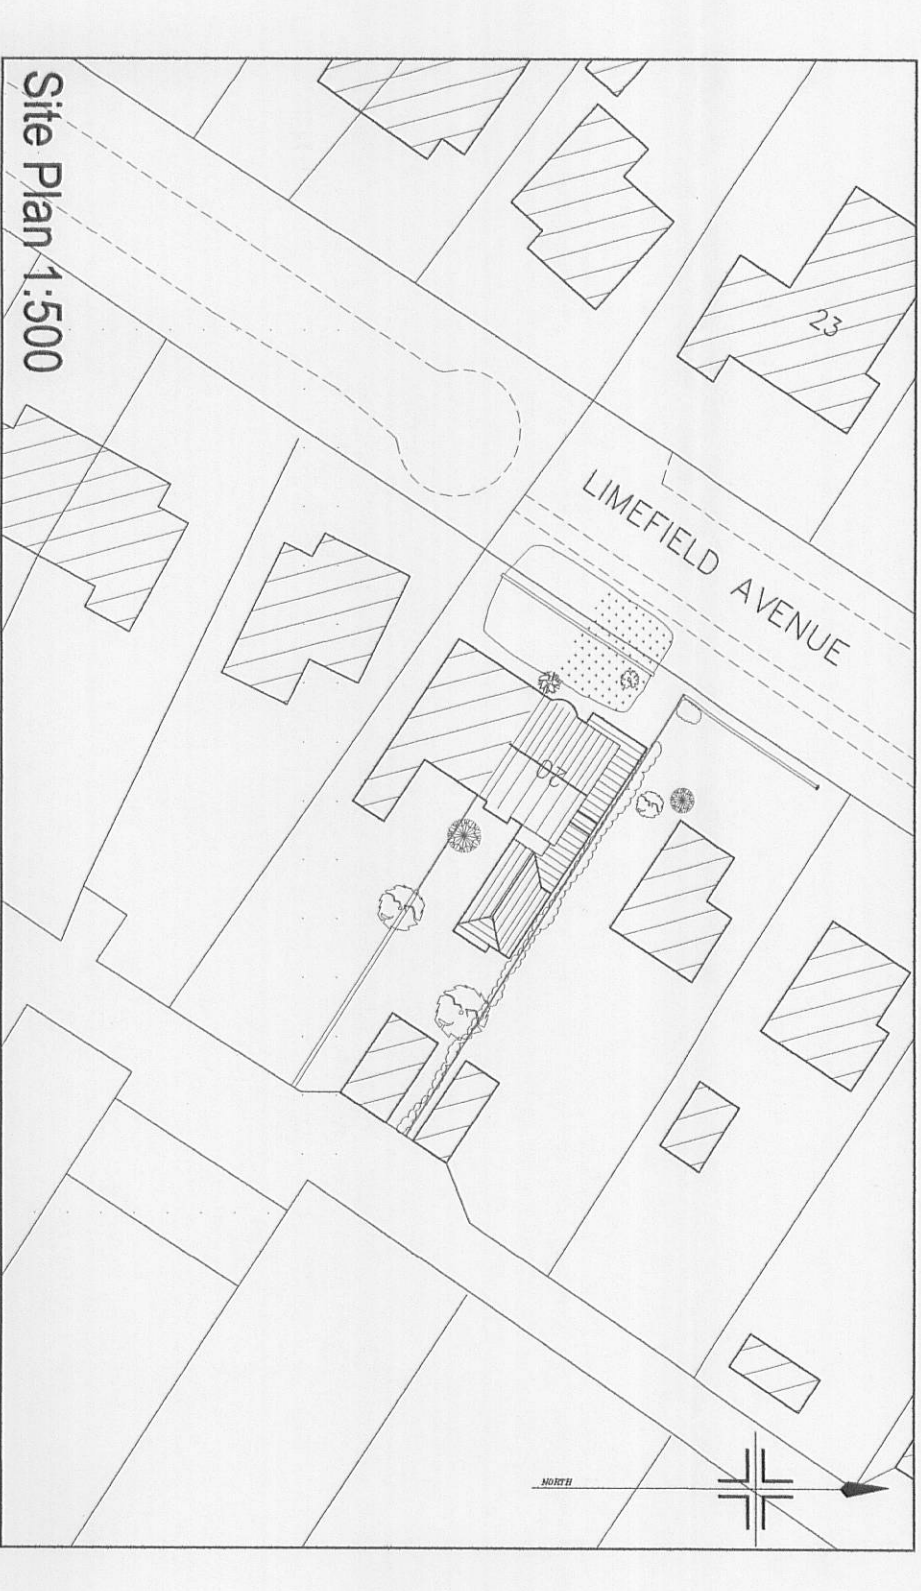


[illegible][illegible][illegible]

4008555
20 LIMEFIELD AVENUE
WHALLEY
LANCASHIRE BB7 9RT