
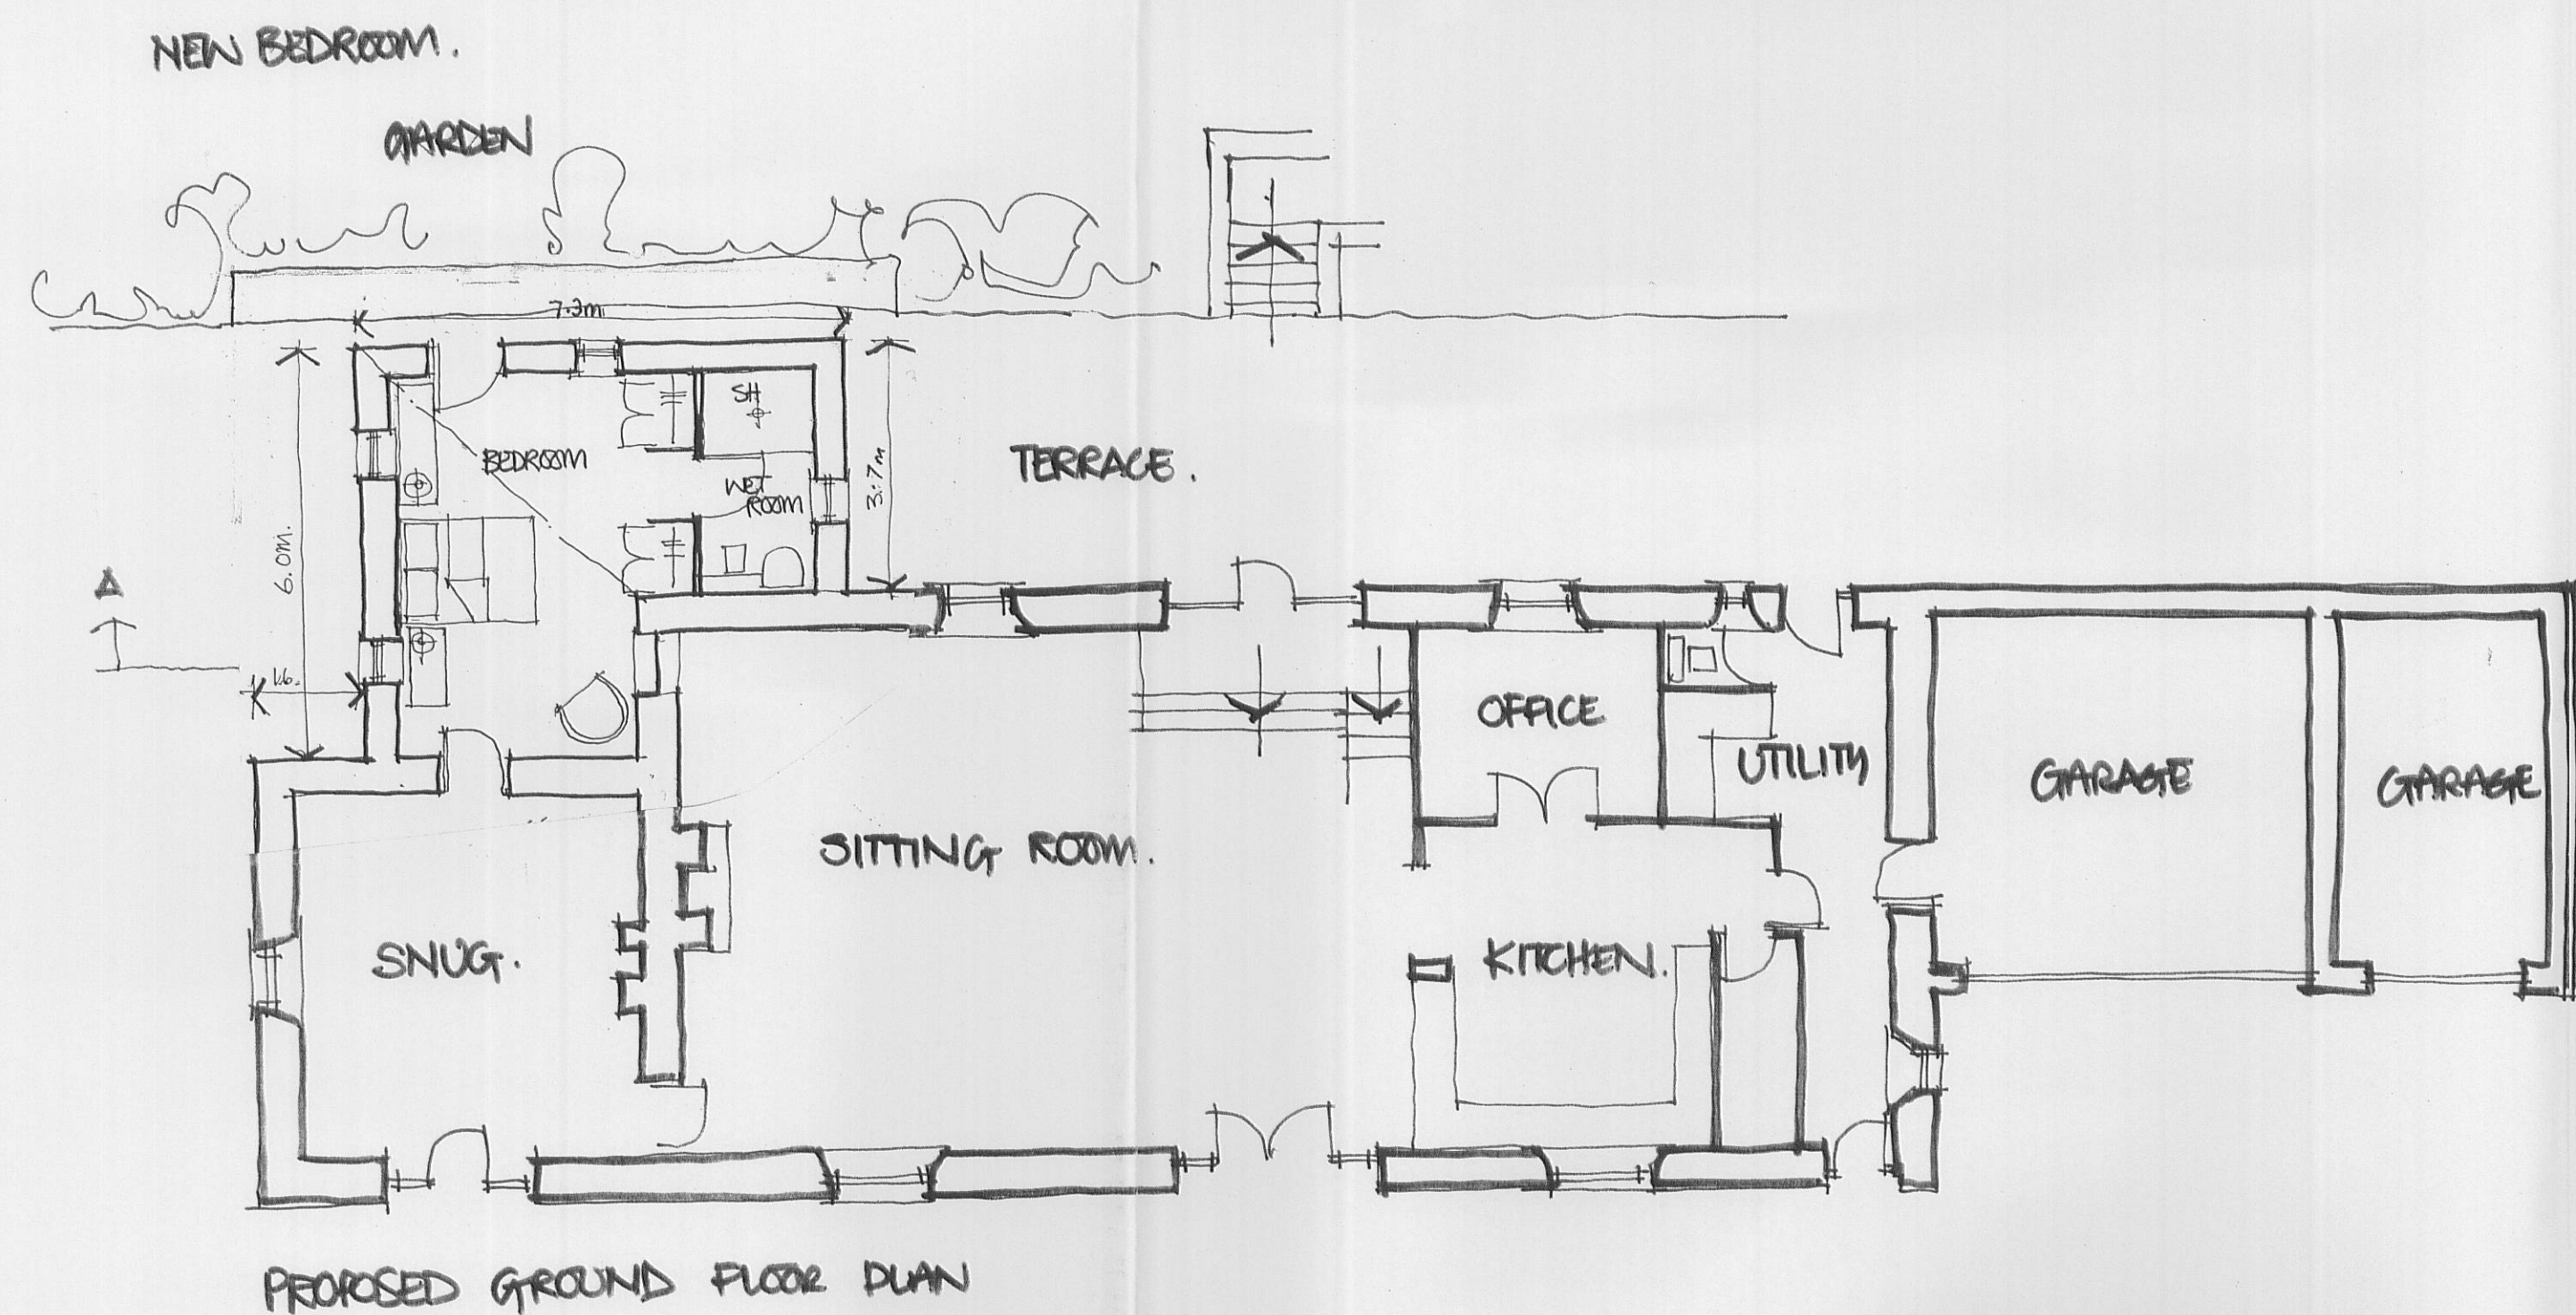


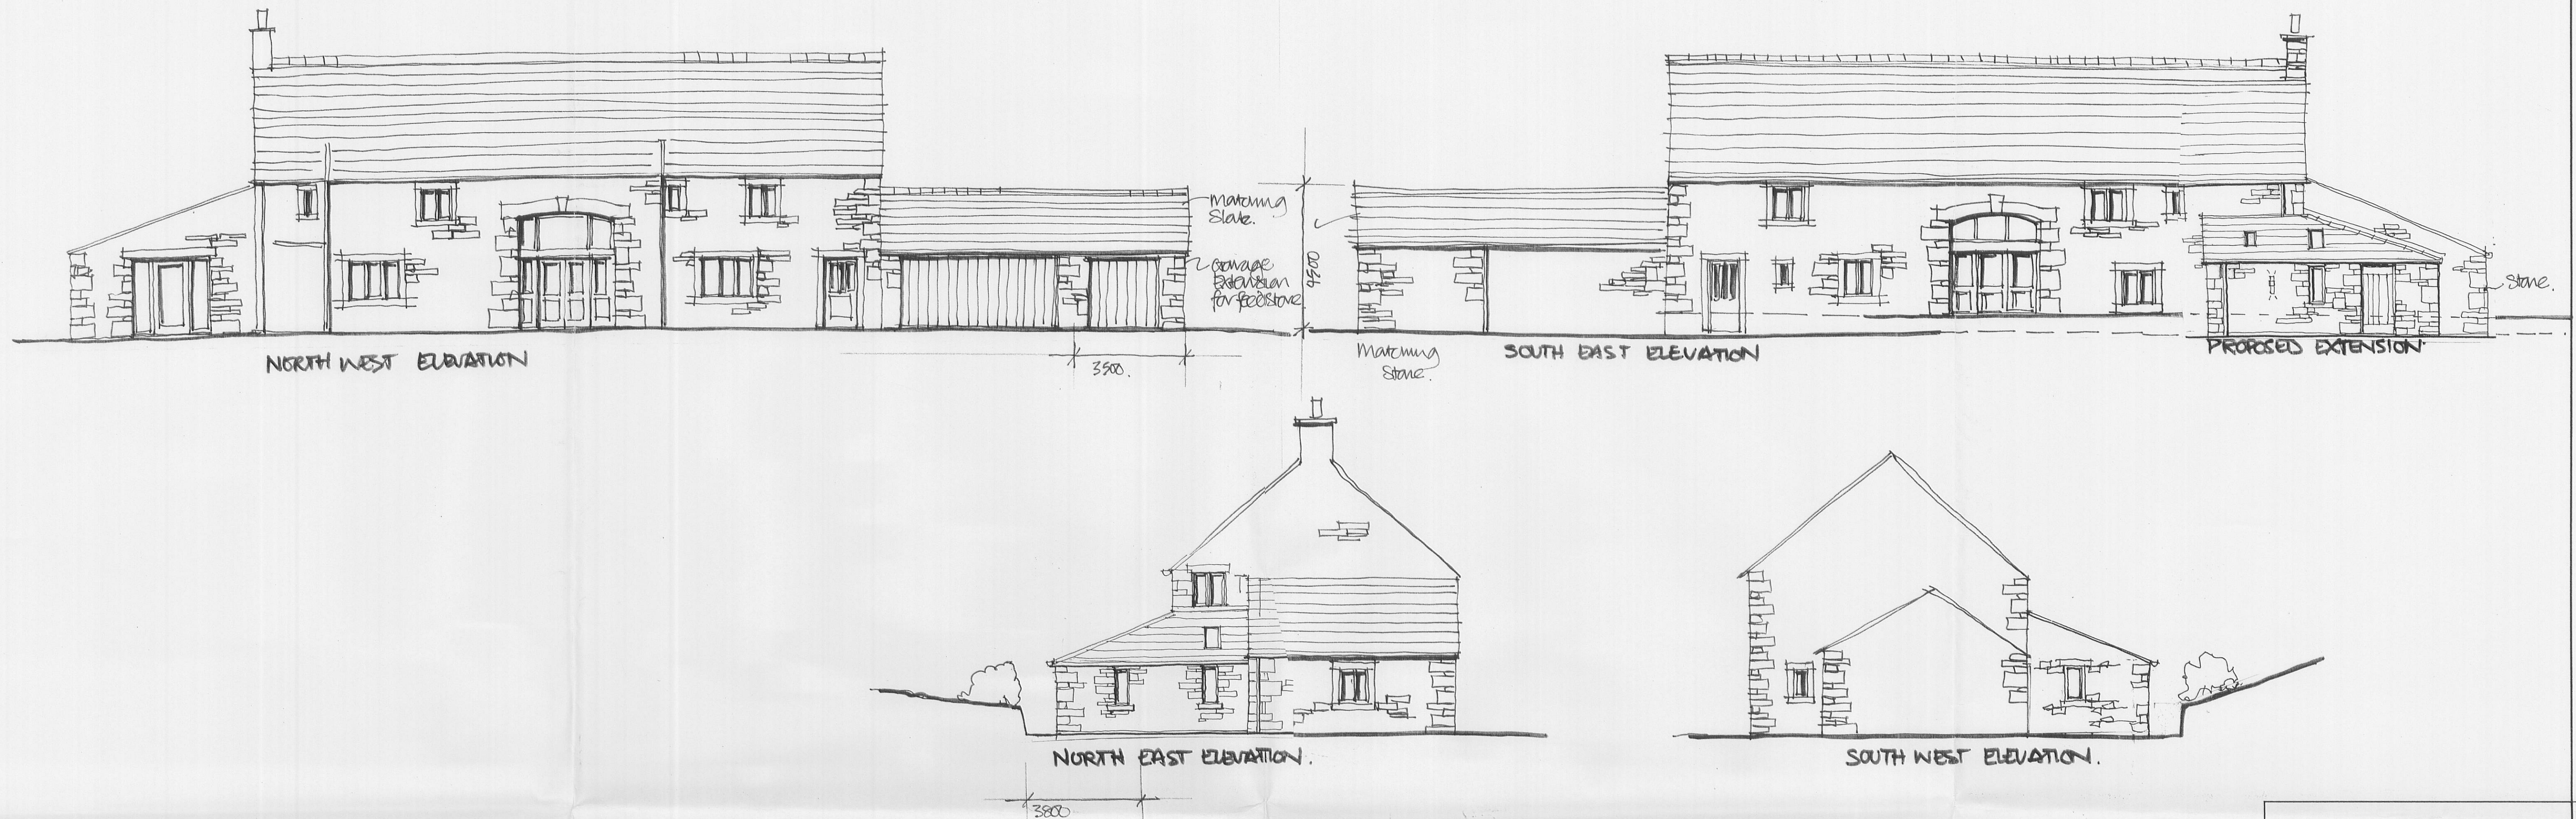

3 2 0090687P

A - AMENDED 5/7/09.

Client

MR THOMAS, ALCOCK.

Job Title

PROPOSED ALTERATIONS
+ EXTENSIONS
ELLIS HOUSE
DINKLEY.

Drawing Title

PROPOSED PLANS +
ELEVATIONS.

Scale 1:100

Date 00/08

Drawn DNI

Sunderland Peacock & Associates Ltd.
Chartered Architects
Stanley House, Lowergate,
Clitheroe, Lancashire BB7 1AD.
Tel: 01200 423178 Fax: 01200 427328
E-mail: enquiries@spanda.co.uk

3819 05.A