
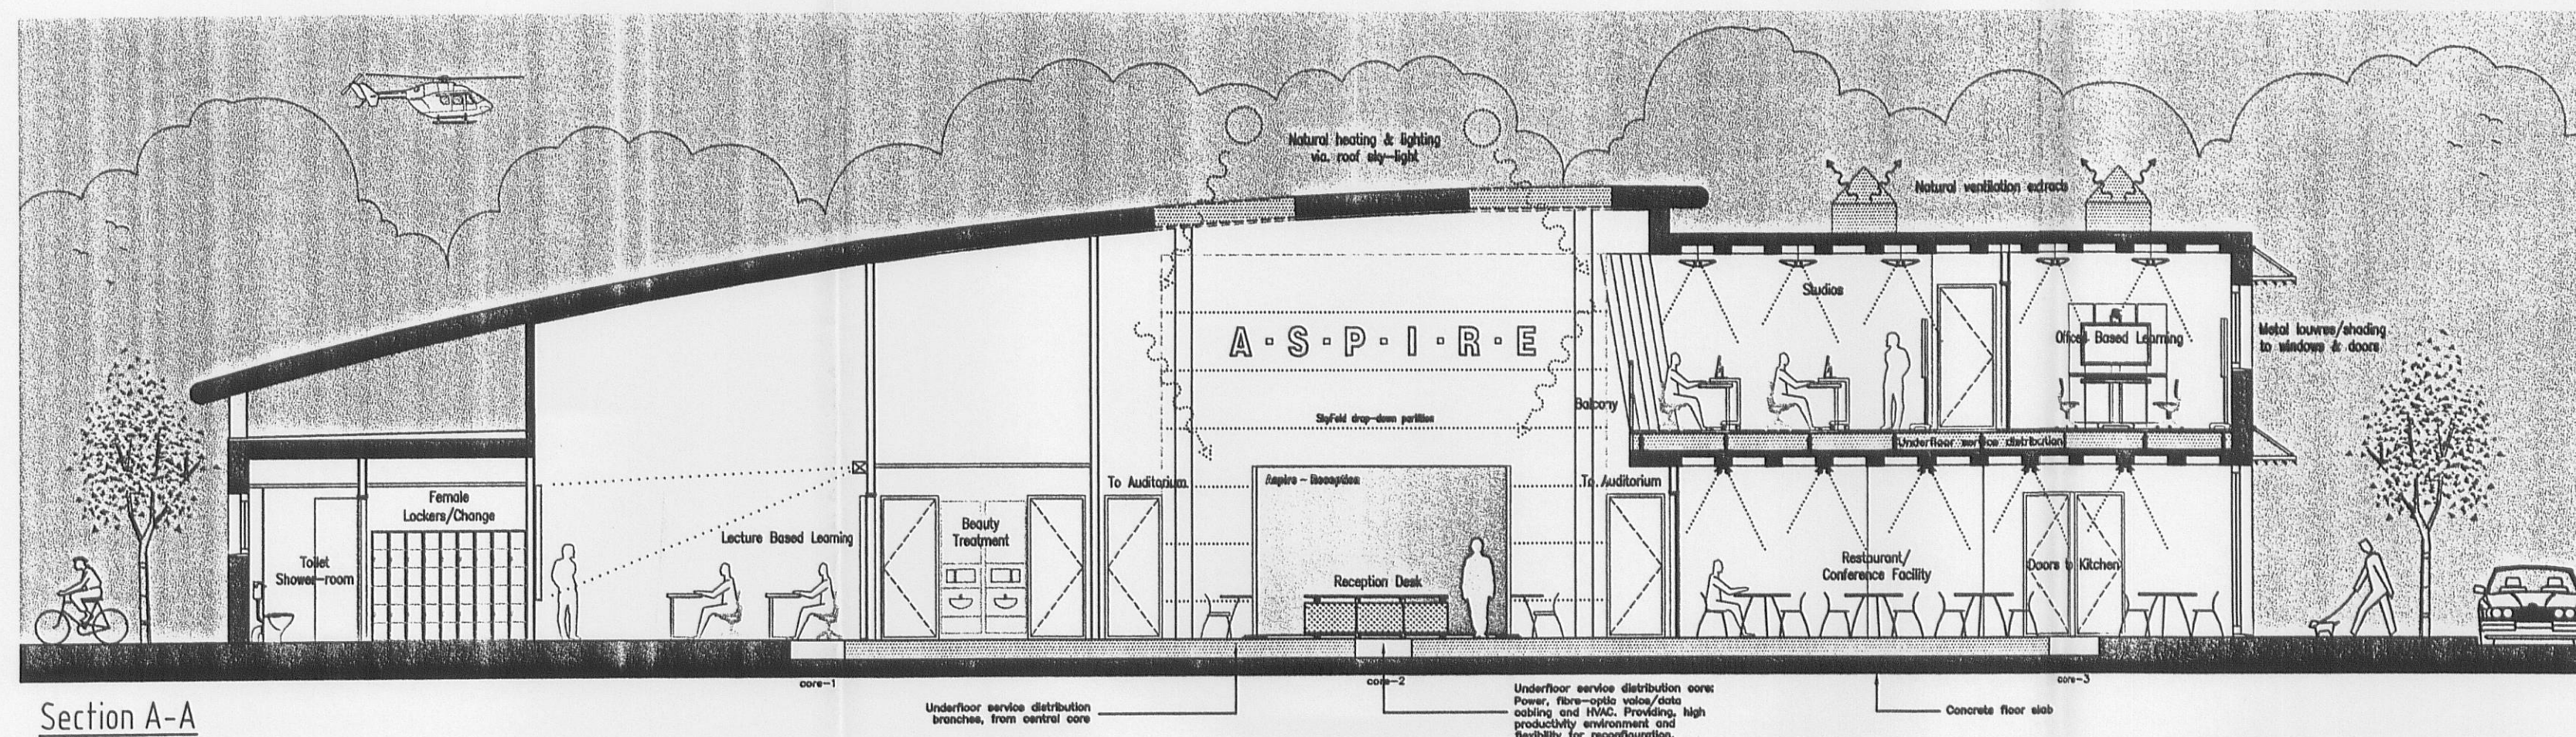


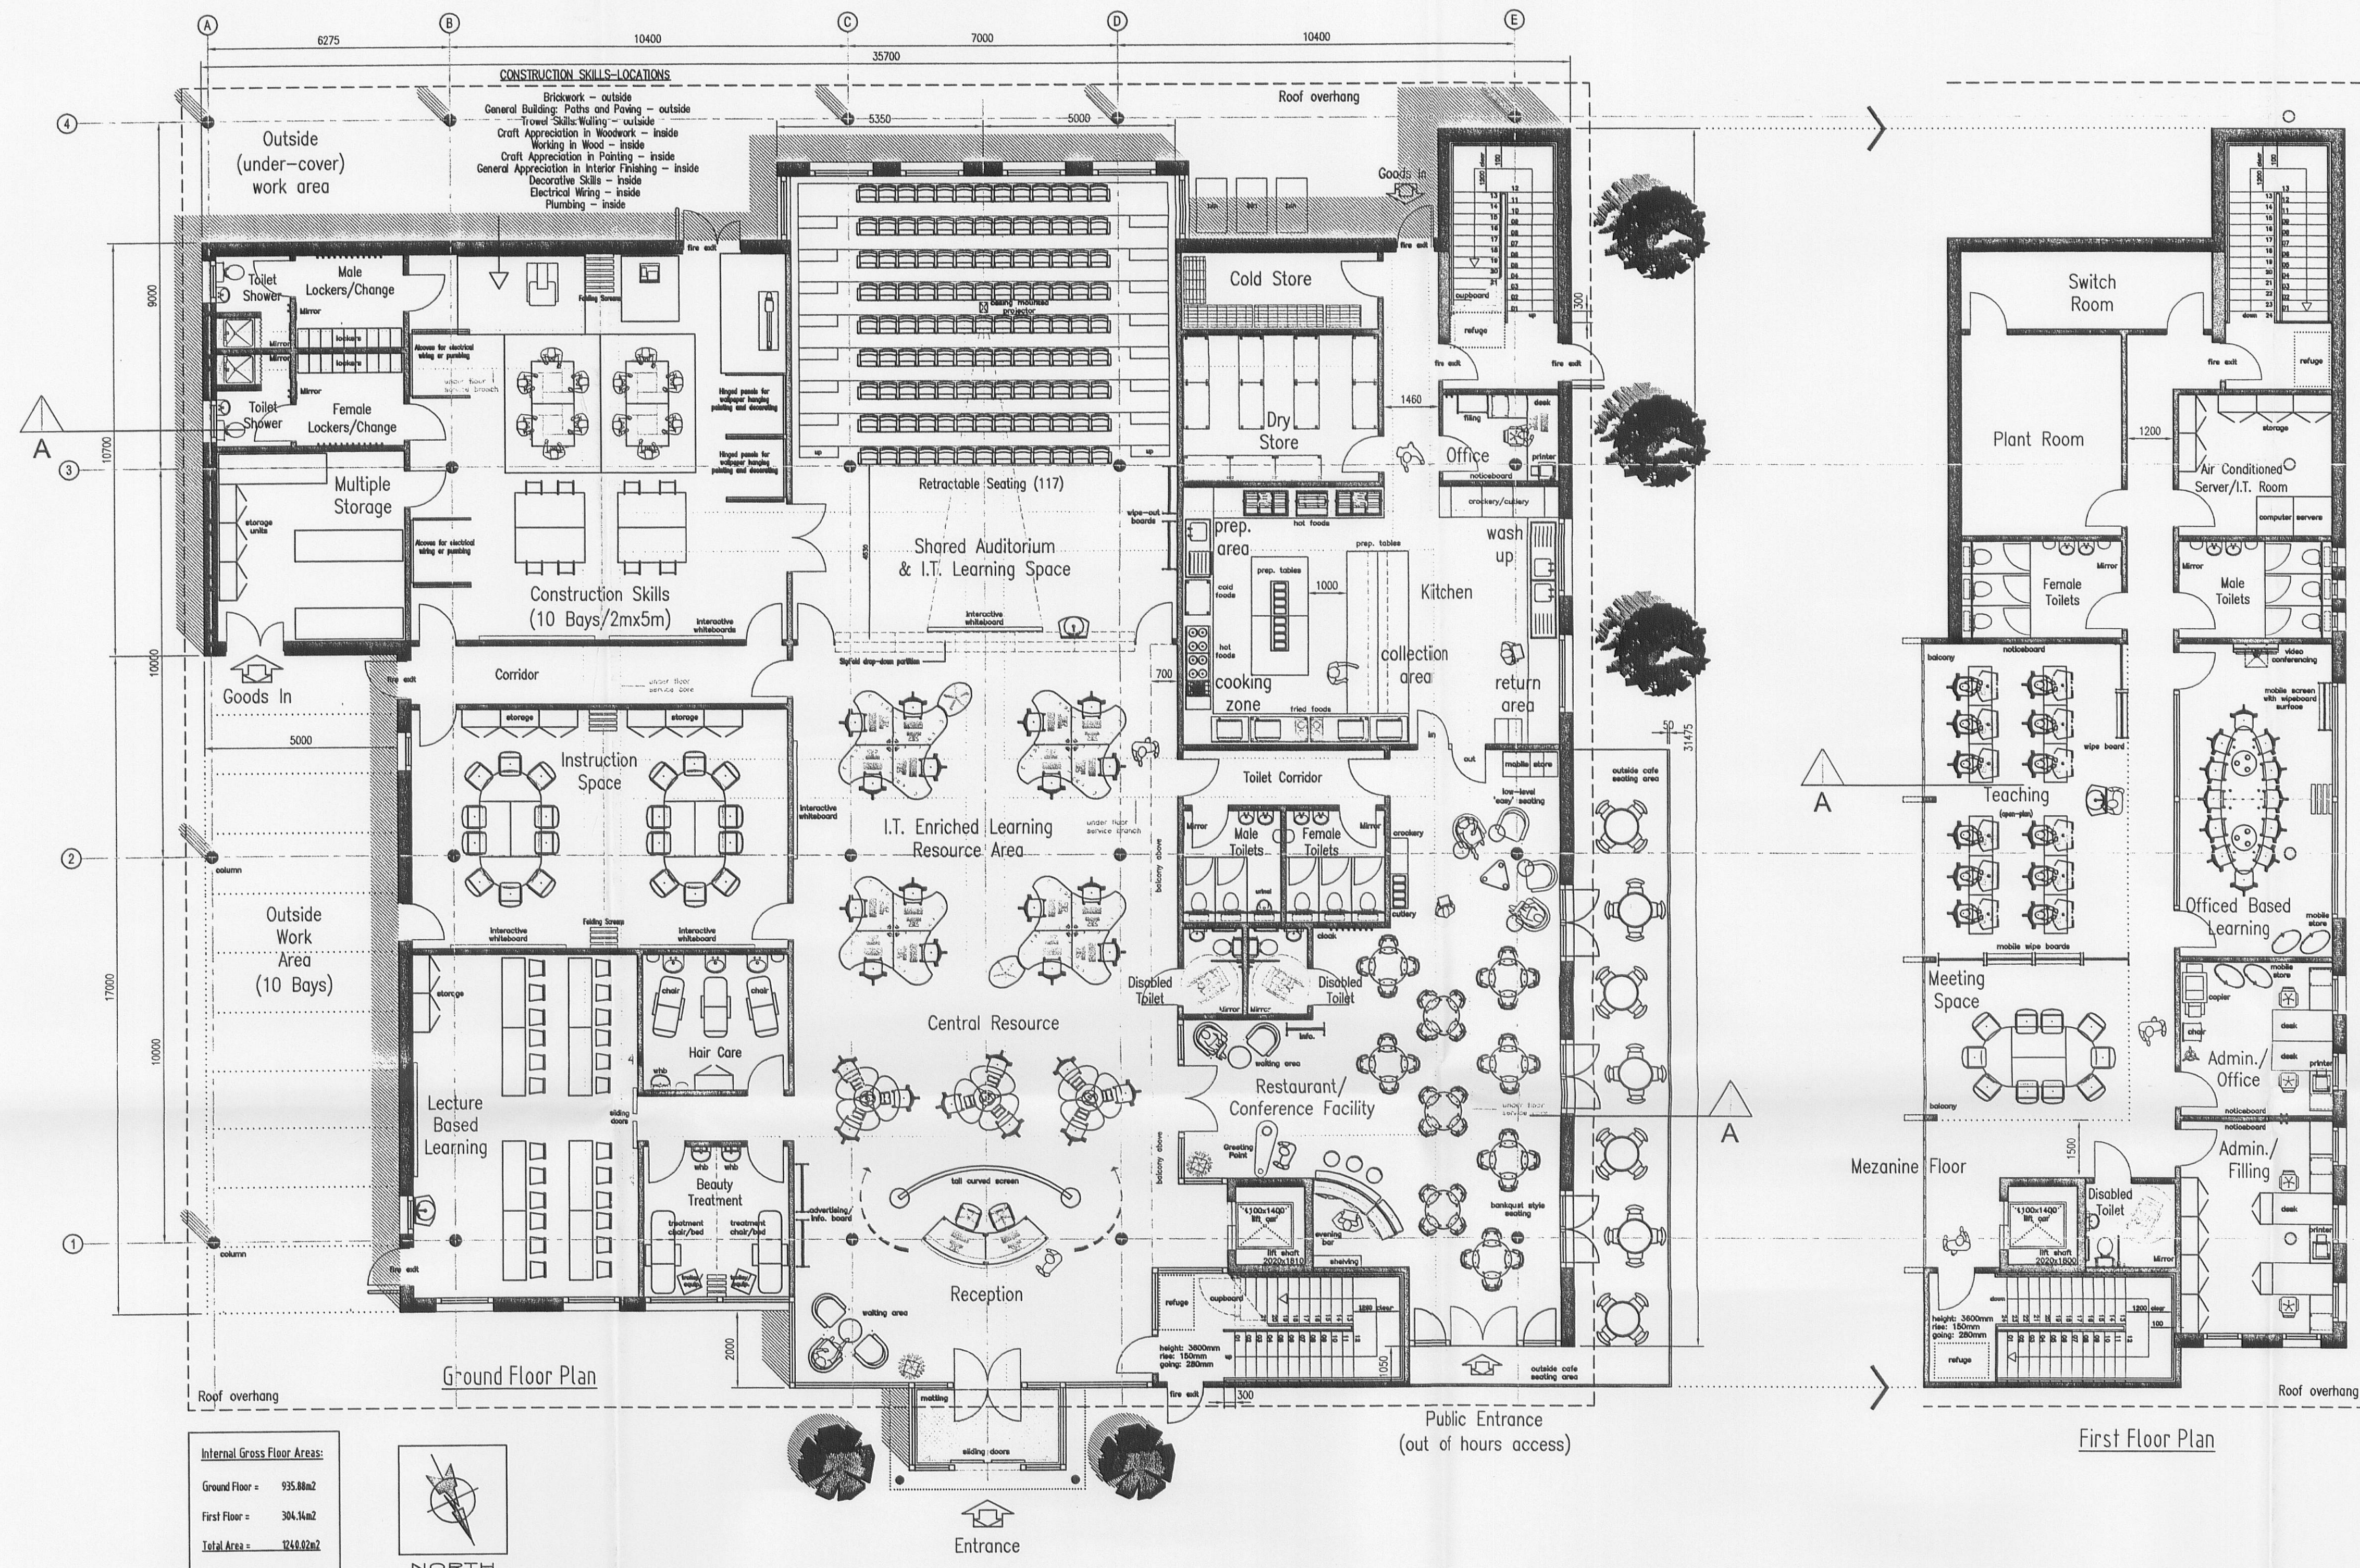

This drawing is copyright to Urban Vision Partnership Limited. It shall not be used without permission for any purpose. Reproduction is only permitted by prior arrangement. Do not scale from this drawing. All discrepancies to be related back to the originator for verification prior to commencing the works. All dimensions are in millimetres unless otherwise stated.

**SAFETY, HEALTH AND
ENVIRONMENTAL INFORMATION**

In addition to the hazards / risks associated with the types of work detailed on this drawing, note the following:

Construction;

Maintenance / Cleaning:

Decommissioning / Demolition

It is assumed that all works will be carried out by a competent contractor working, where appropriate, to an approved method statement.

3 2009079 1P

23 NOV 2007

rev	description	date	drawn	ch
-----	-------------	------	-------	----



Urban Vision Partnership Limited
Emerson House Albert St Eccles Manchester M30 0TE T 0161 779 48
client

RIBBLESDALE HIGH SCHOOL

RIBBLESDALE HIGH SCHOOL

project
Ribblesdale Vocational Learning Centre
RVLC - 'ASPIRE'

drawing

PROPOSED PLANS:
GROUND FLOOR & FIRST FLOOR
& SECTION A-A

approval status	duration
☐ Feasibility / Sketch	15.11.0
☒ Design	dra
☐ Tender	20.02.0
☐ Construction	check
☐ As Built	Check

project ref.	scale @
PLANNING APPLICATION	1:10
drawing number	revisi
R-03	

www.elsevier.com/locate/bsc