


Henthorn Road, Clitheroe

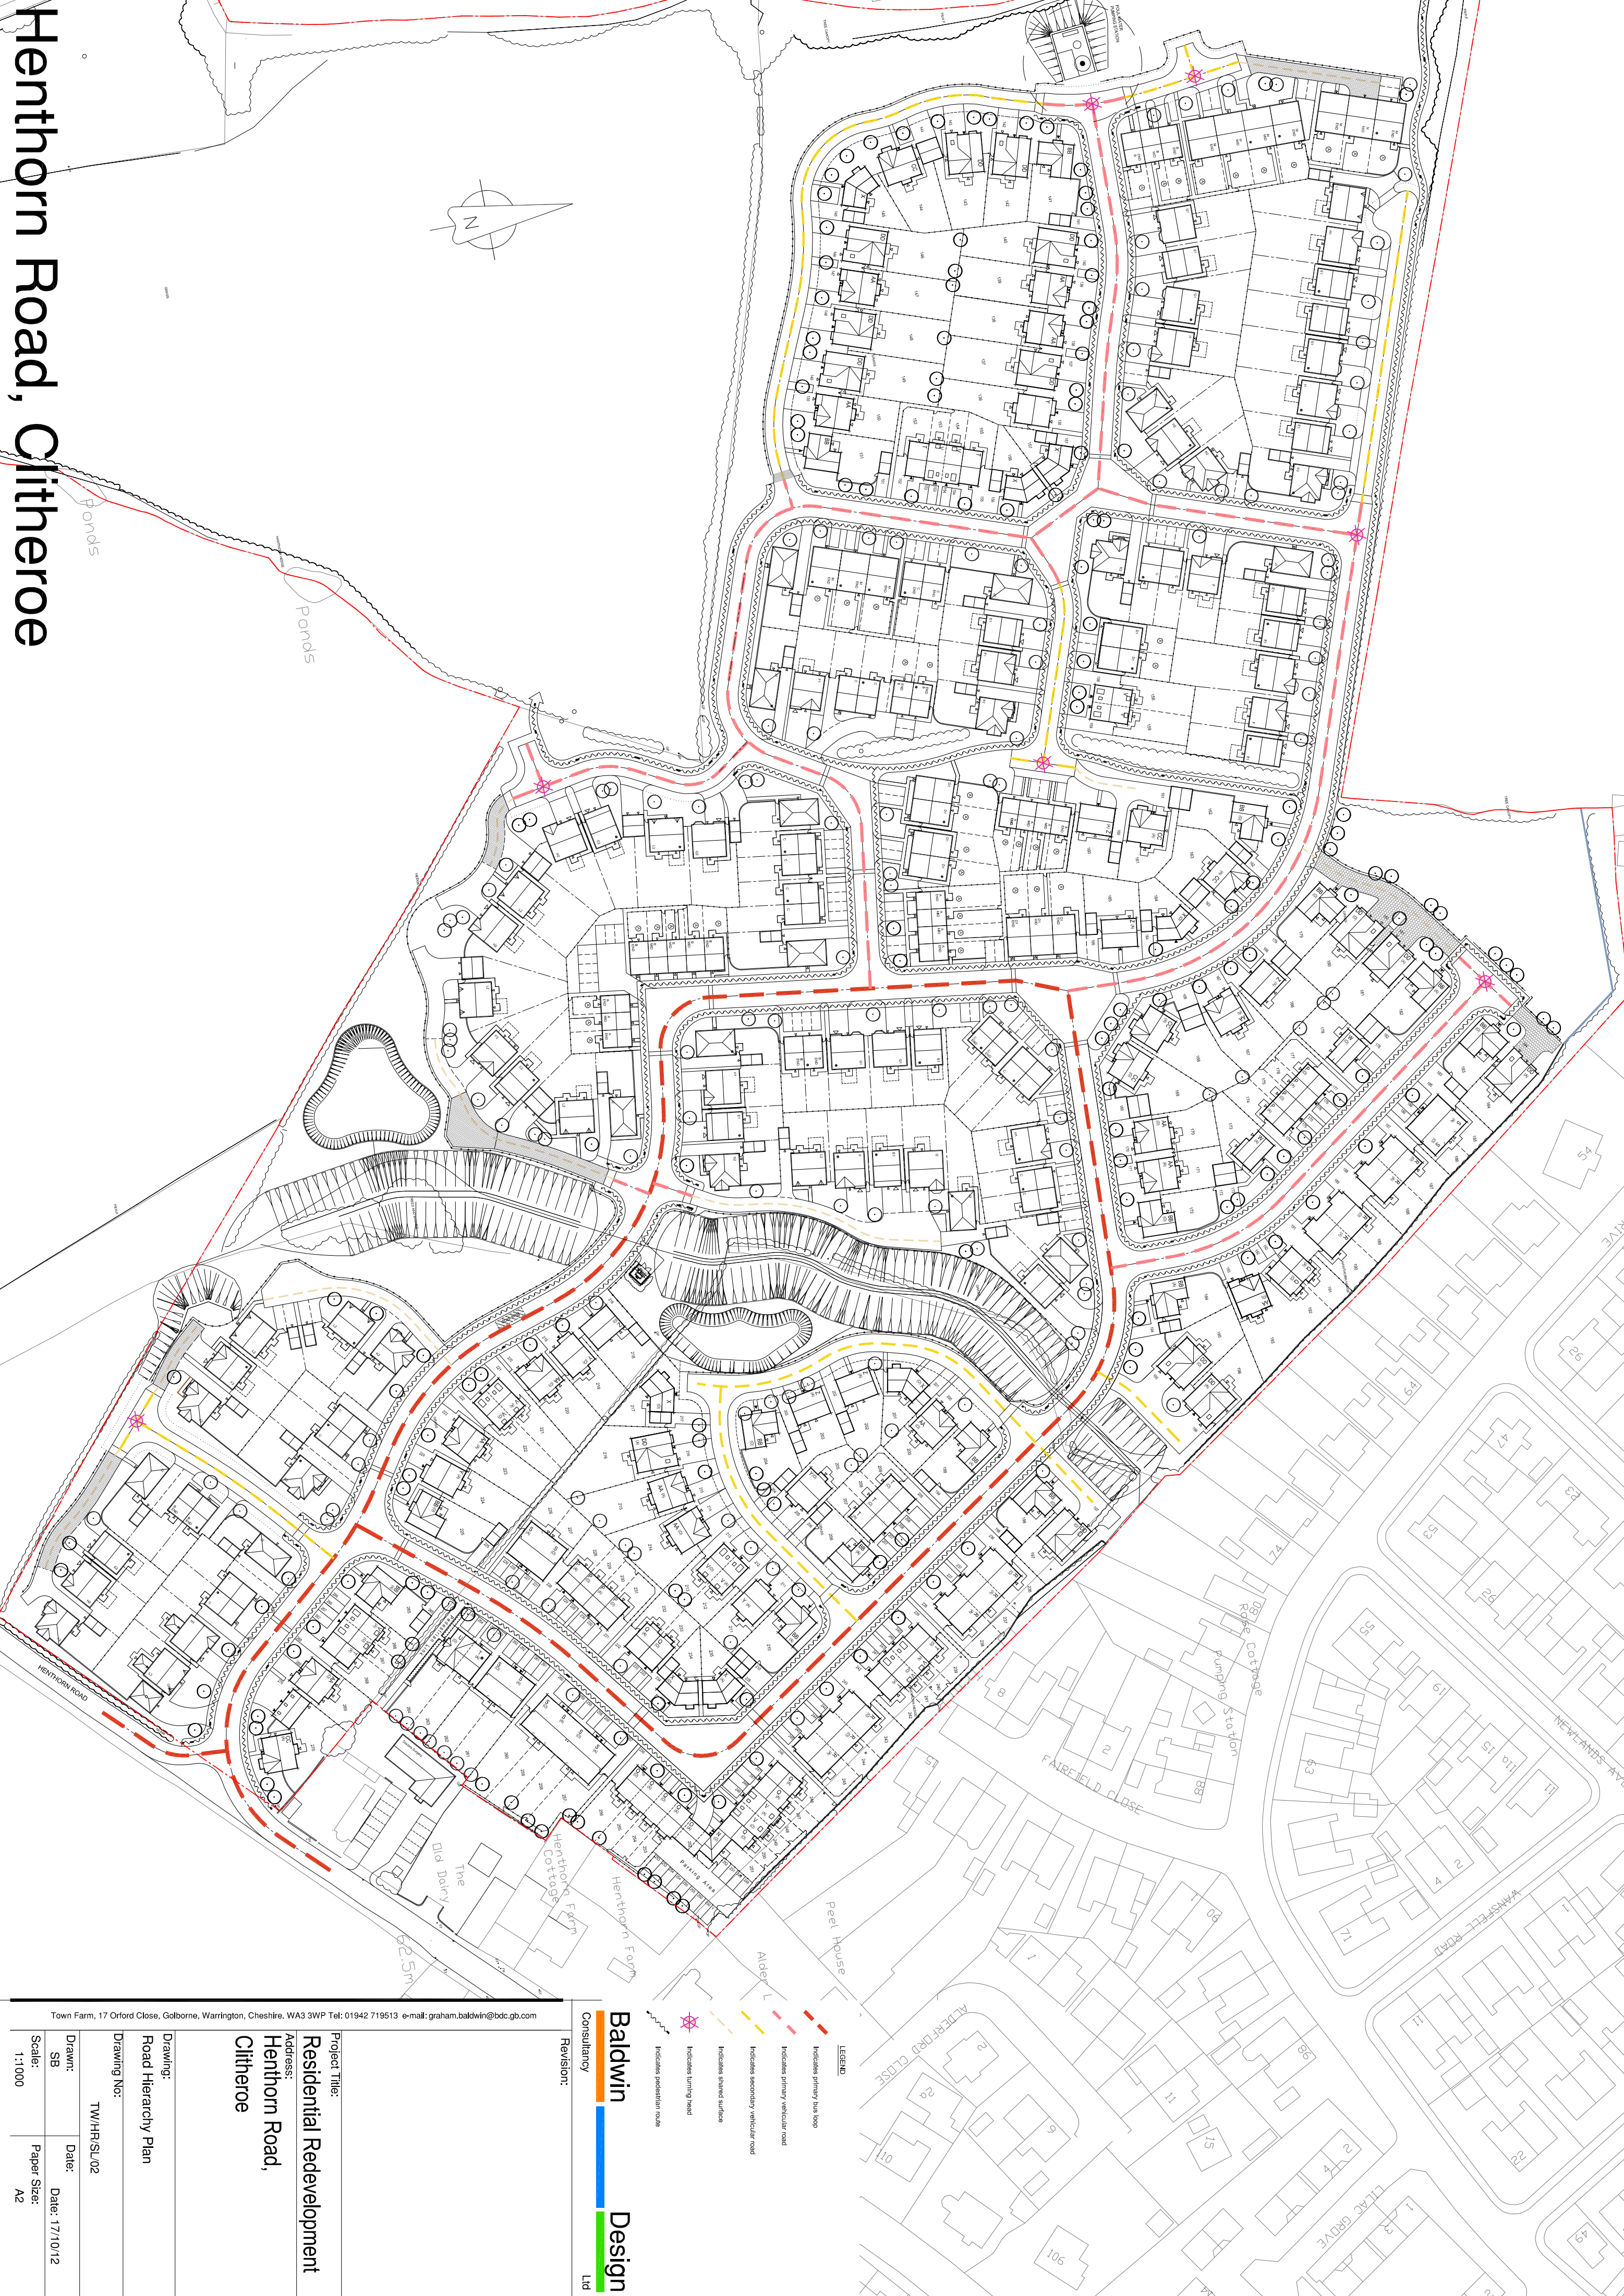

Town Farm, 17 Orford Close, Golborne, Warrington, Cheshire. WA3 3WP Tel: 01942 719513 e-mail: graham.baldwin@bdc.gb.com

Project Title:

Residential Redevelopment

Address:

Henthorn Road,
Clitheroe

Drawing:

Road Hierarchy Plan

Drawing No:

TW/HR/SL/02

Drawn:

SB

Date:

17/10/12

Scale:

1:1000

Paper Size:

A2

Baldwin

Design

Ltd

Consultancy

Revision:

LEGEND

Indicates primary bus stop

Indicates primary vehicular road

Indicates secondary vehicular road

Indicates shared surface

Indicates turning head

Indicates pedestrian route