
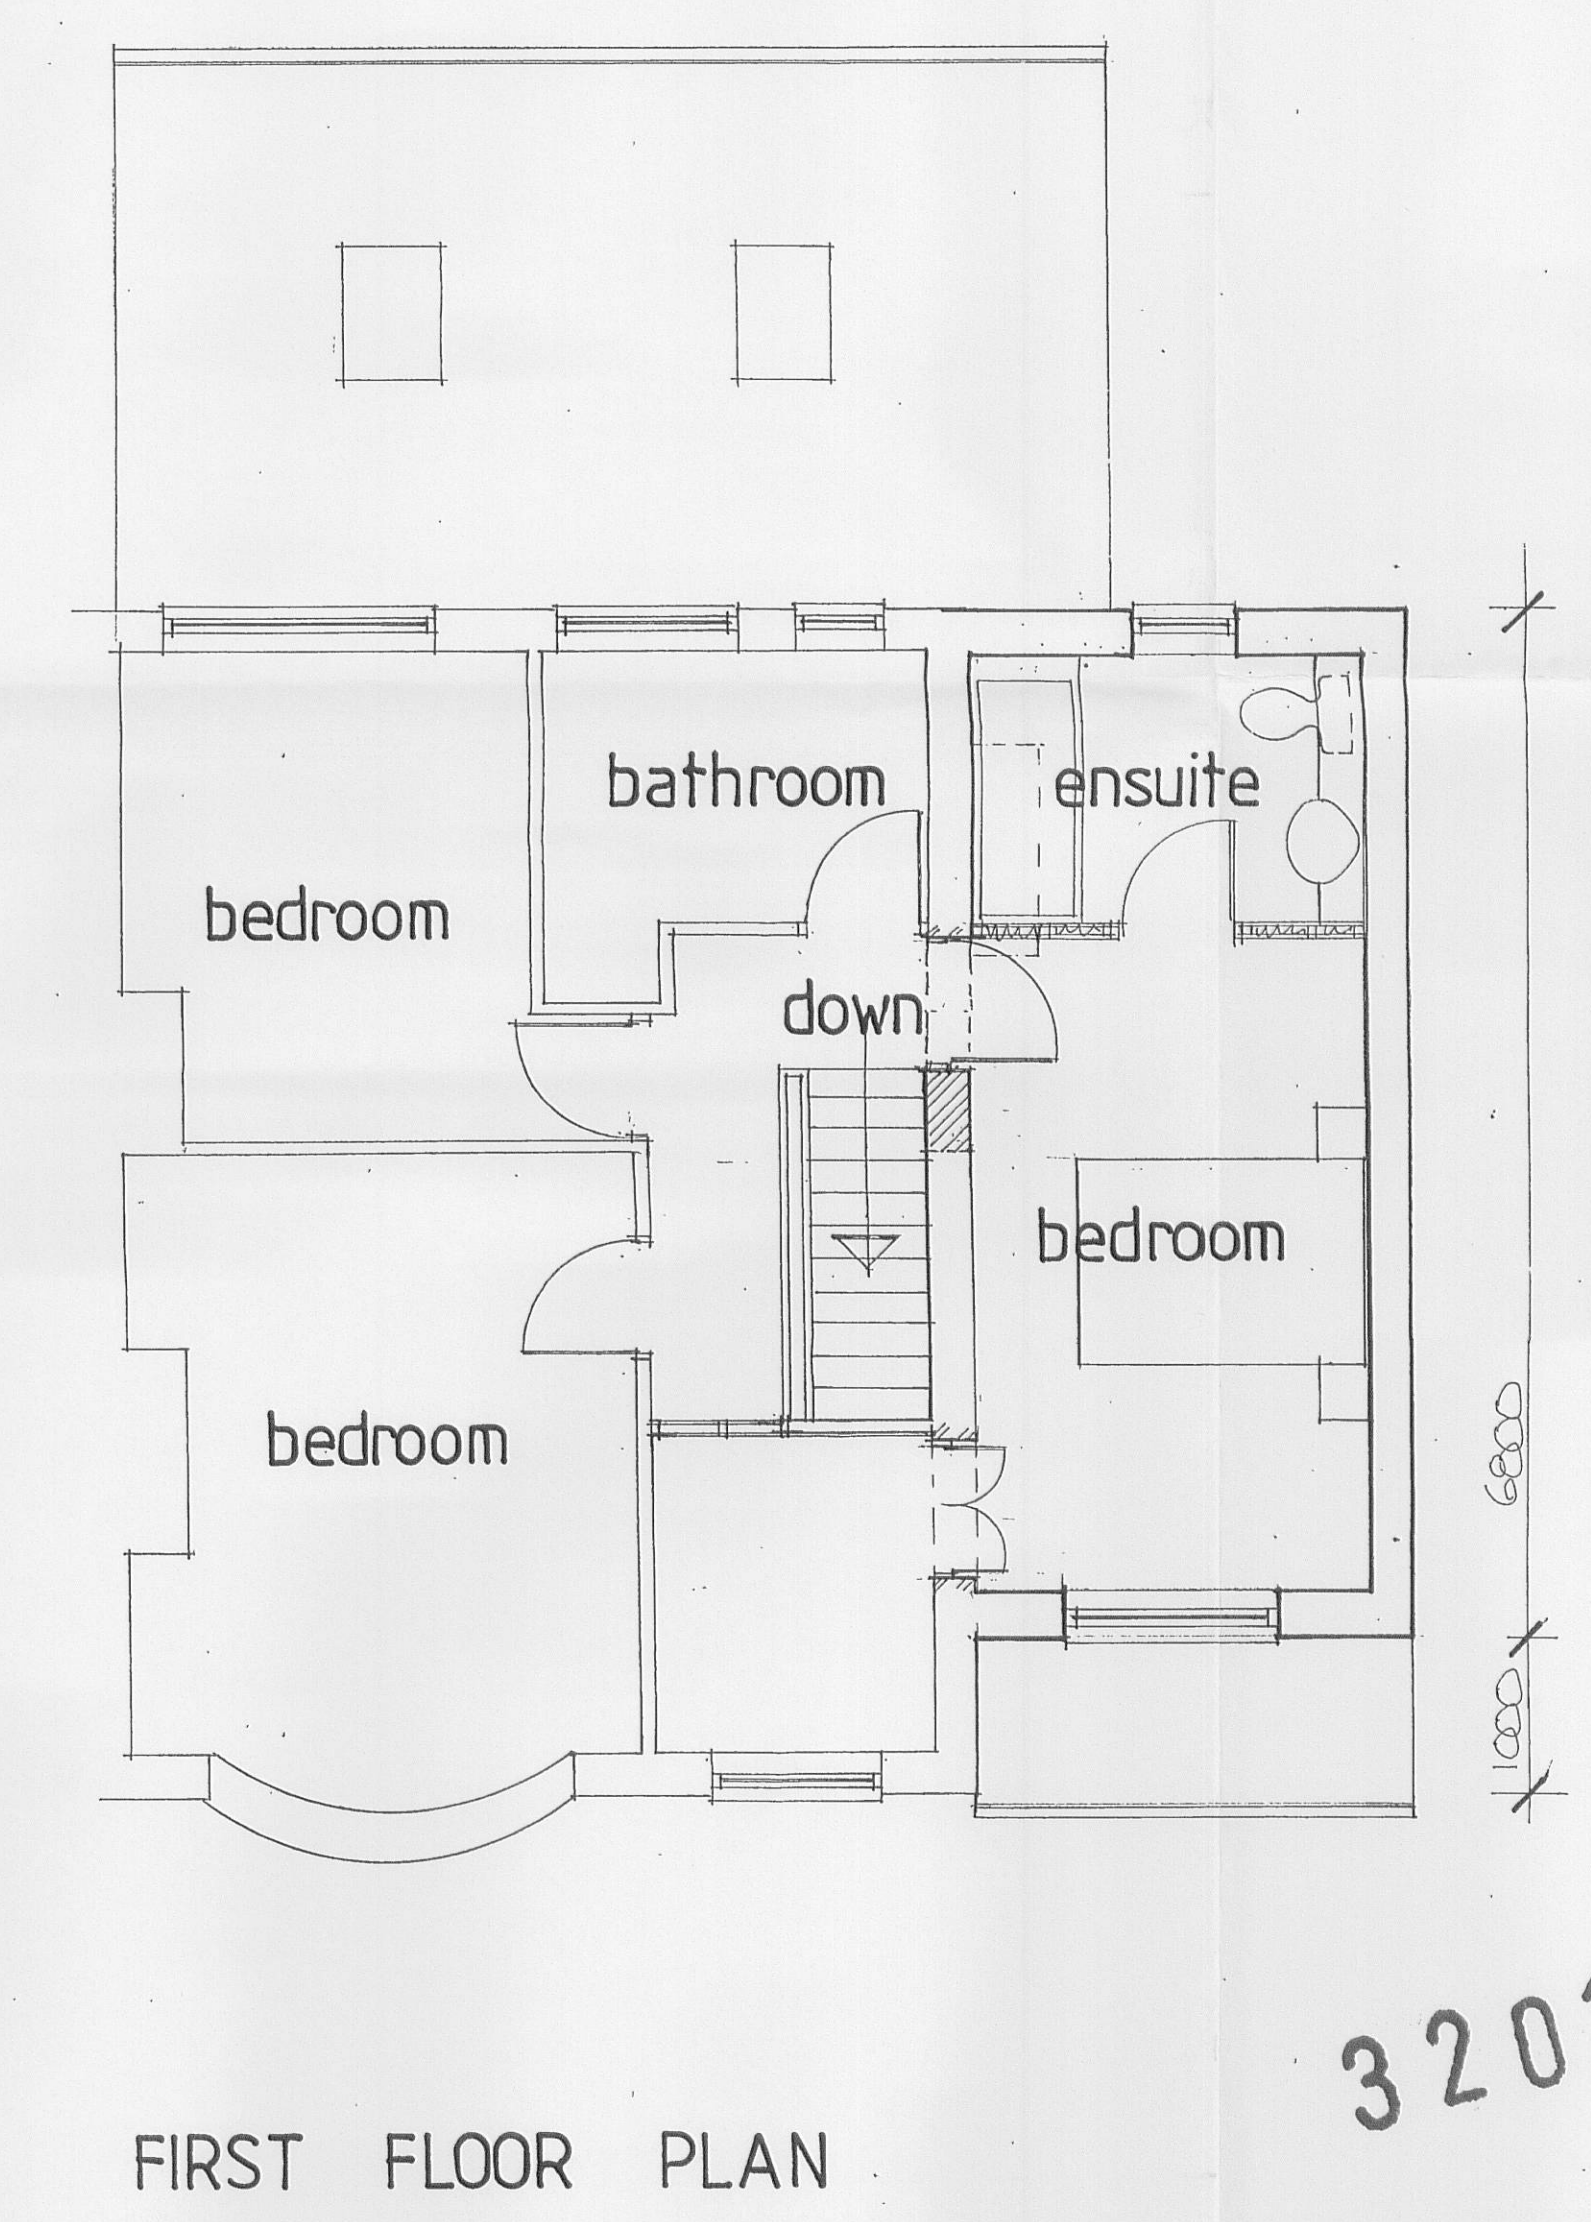
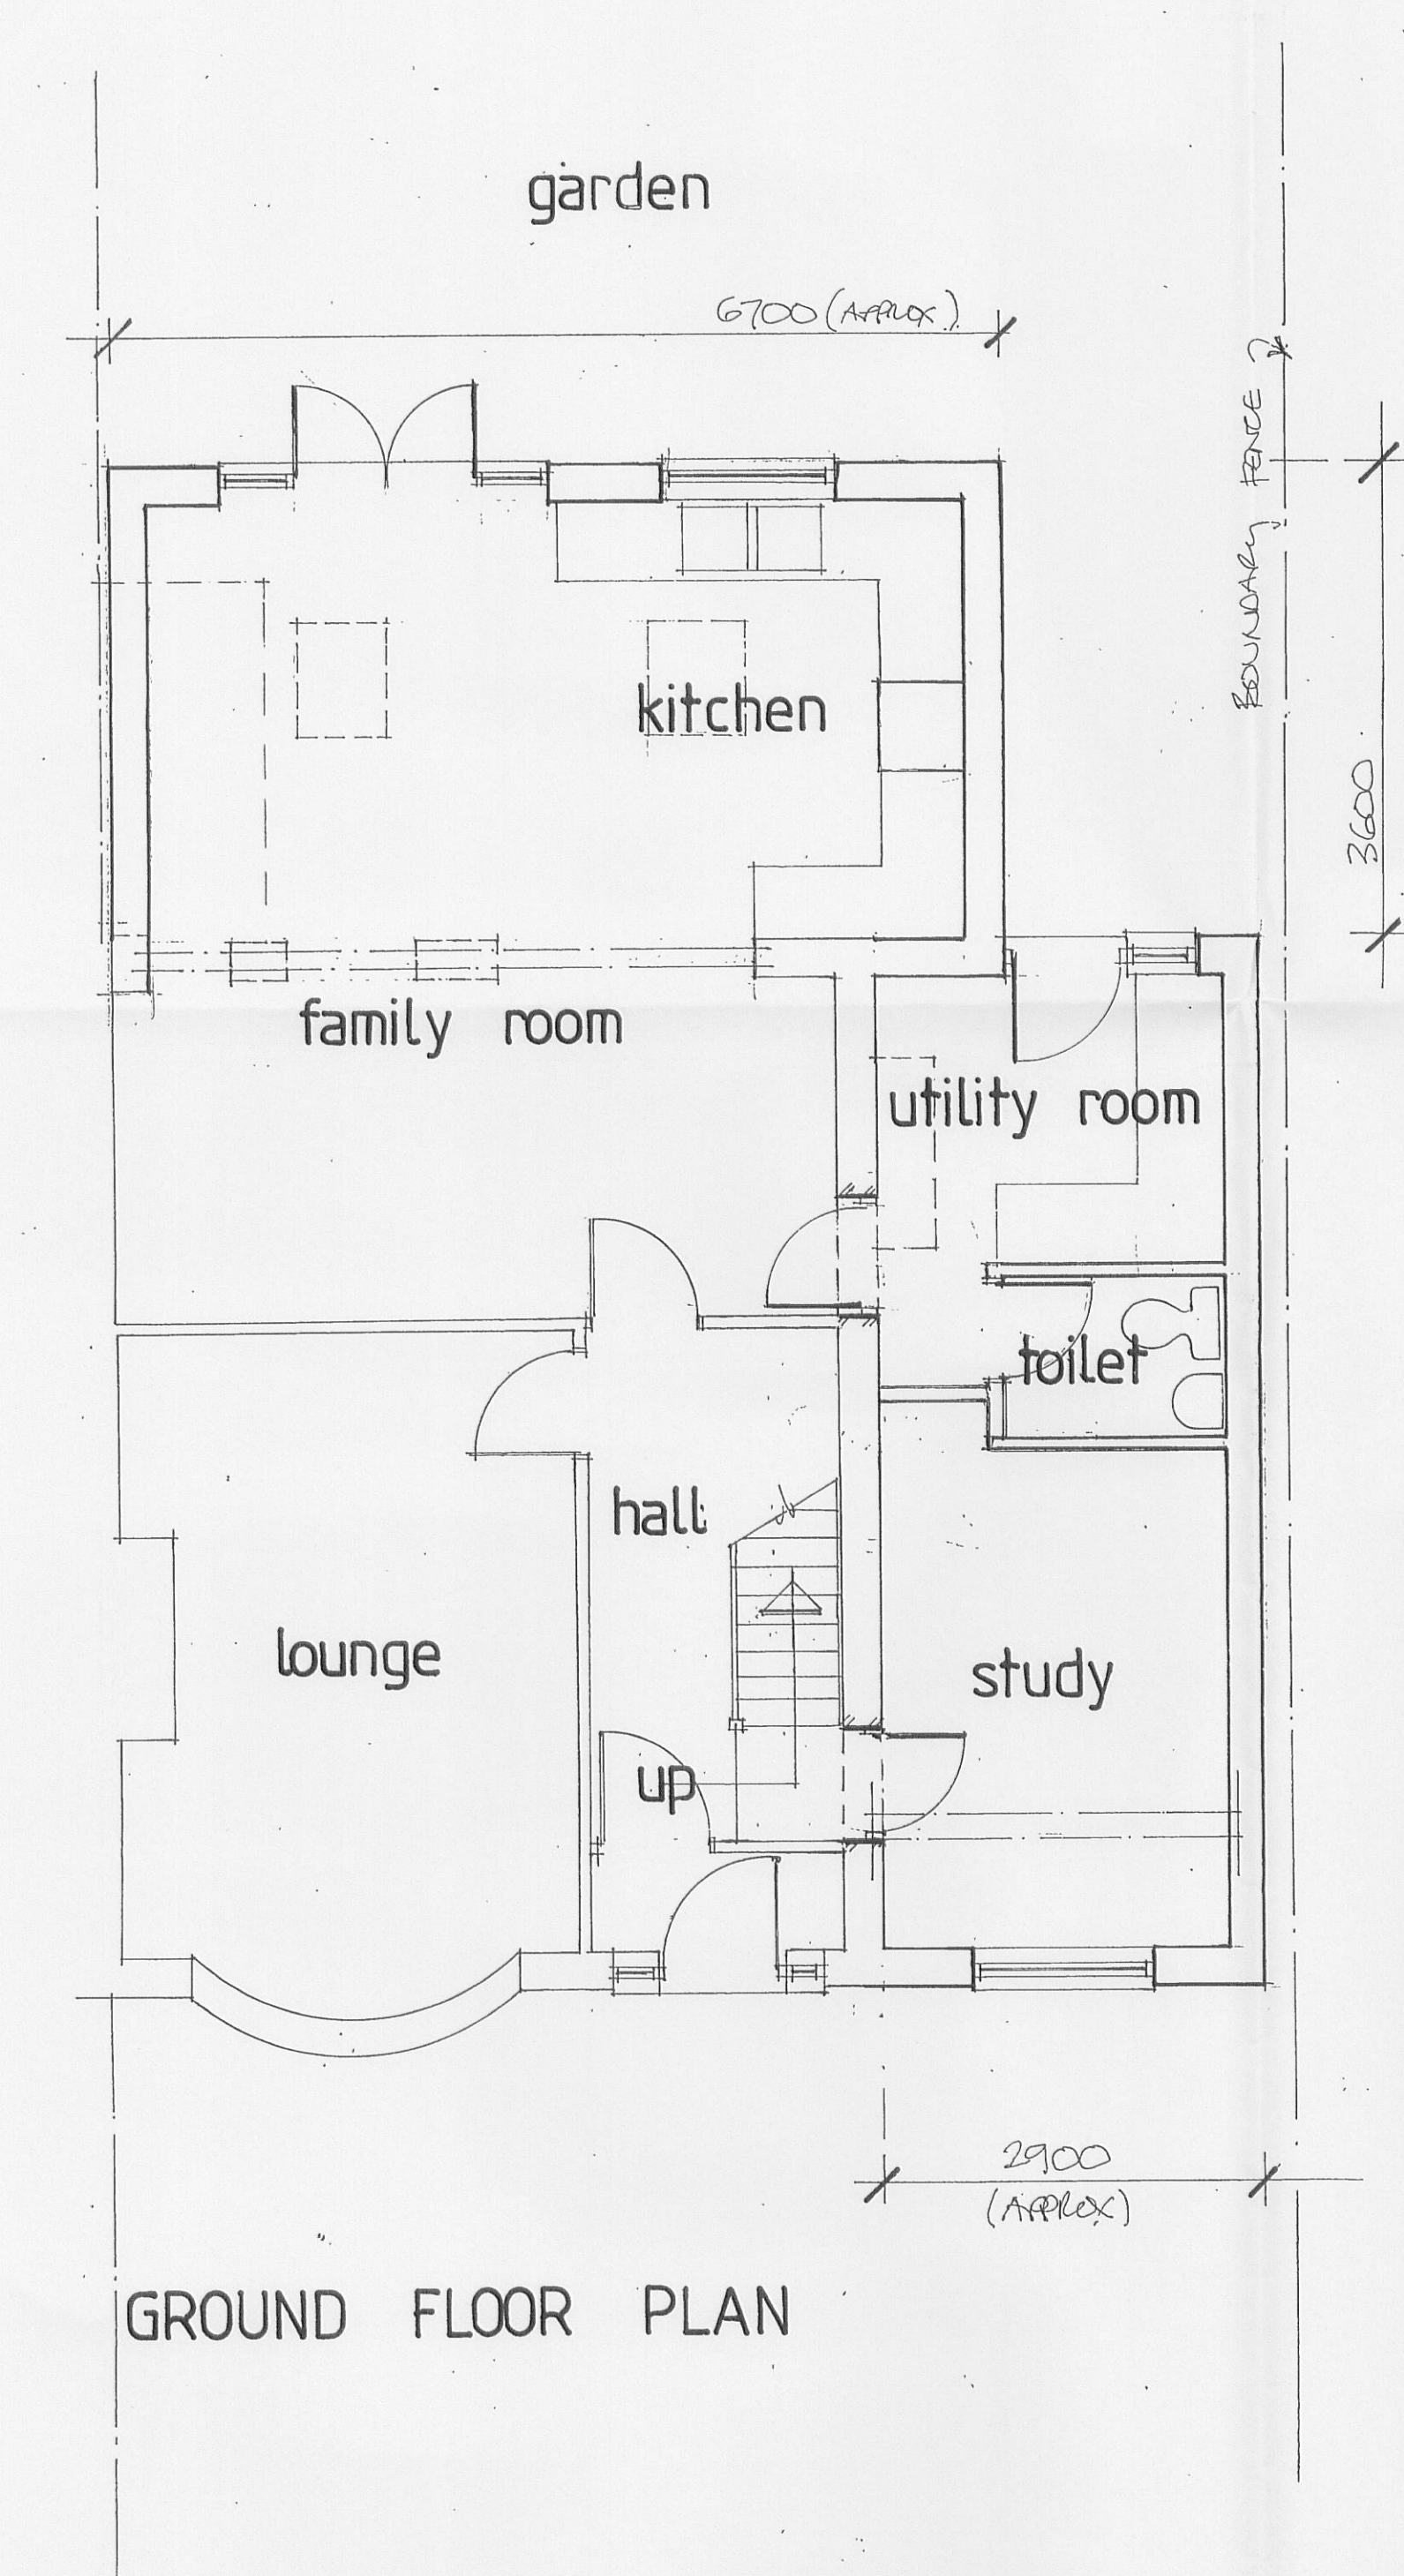


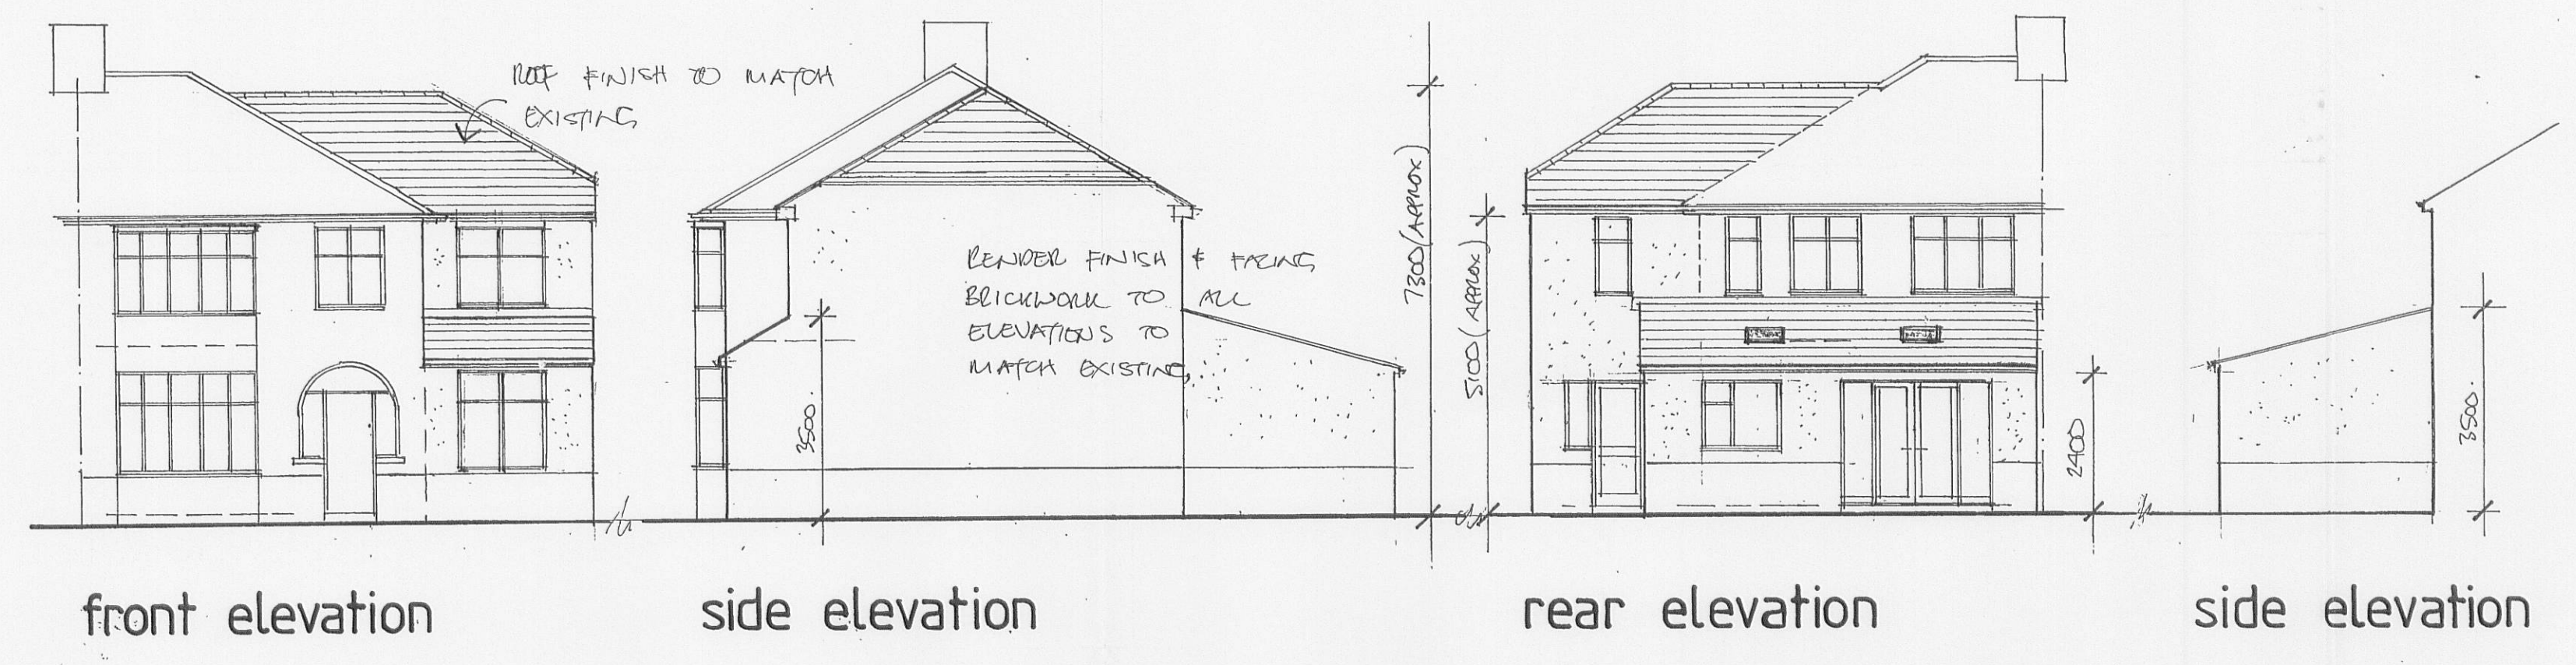

320100037P

DRAWN BY ~ PETER J. HARGREAVES.