


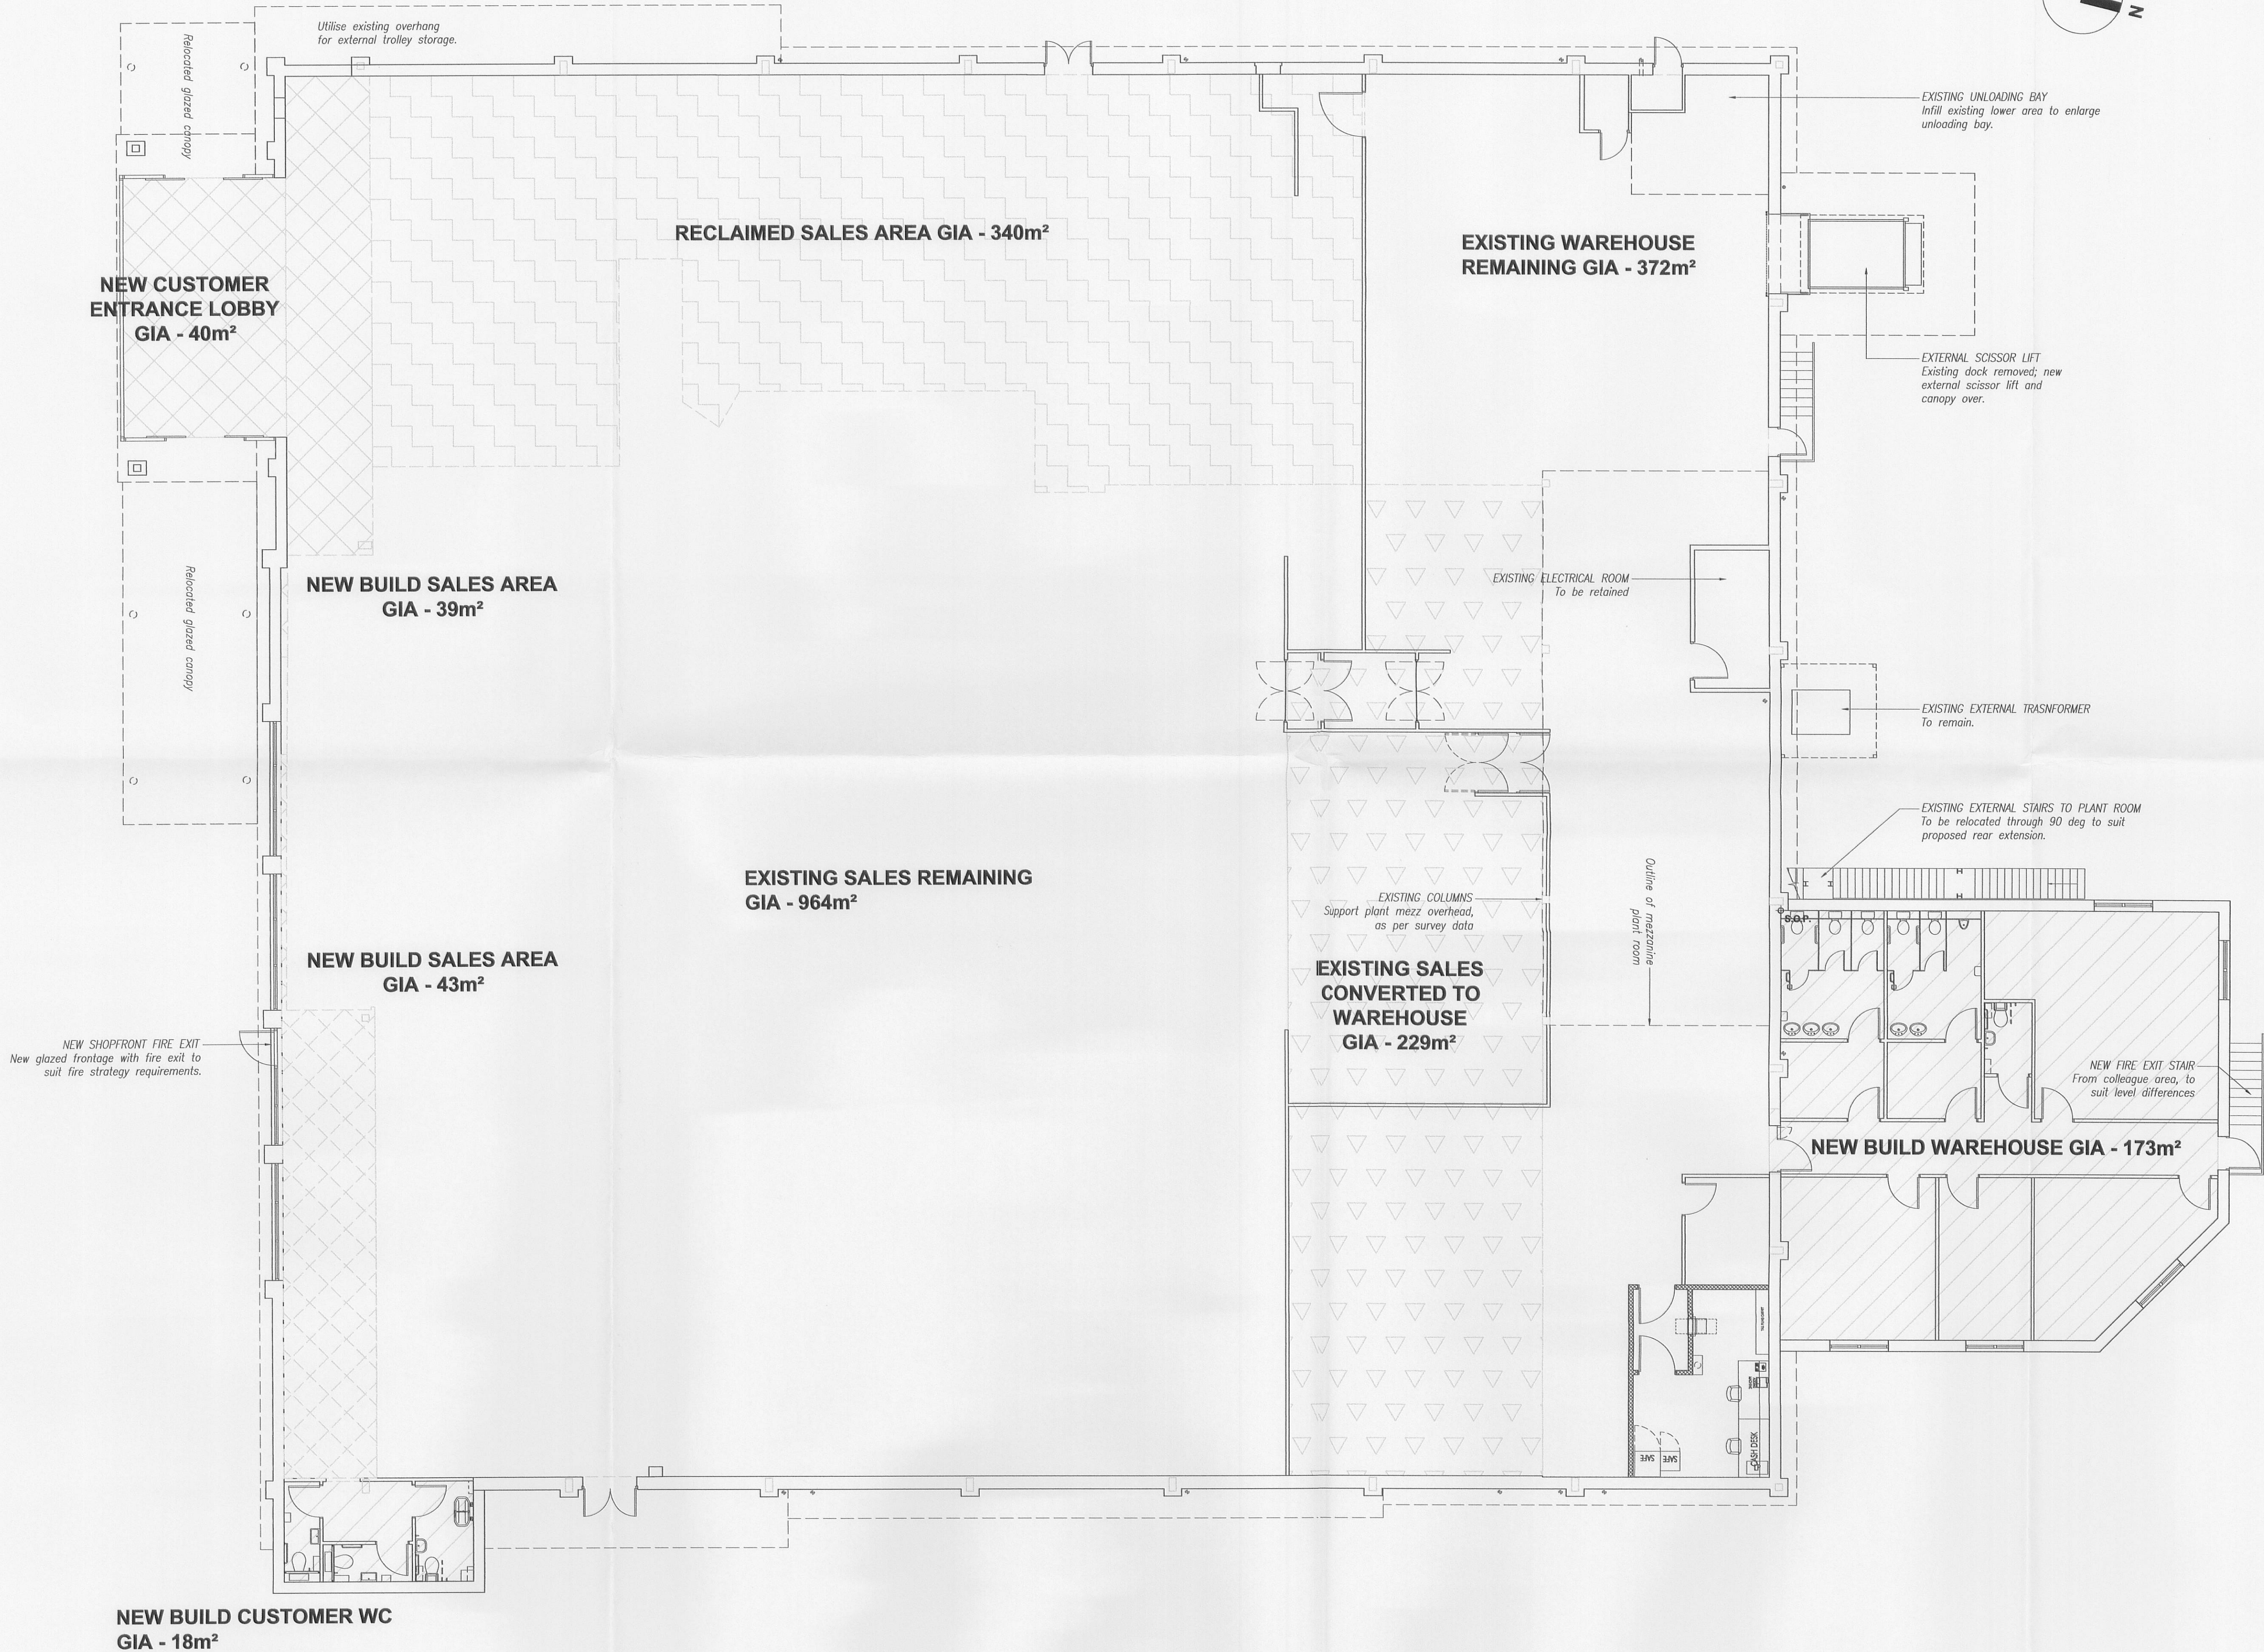

NOTES:
Drawing data derived/reproduced from survey and Ordnance Survey data as indicated below.

DO NOT SCALE FROM THIS DRAWING.
VERIFY ALL DIMENSIONS AND SETTING OUT ON SITE.
NOTIFY ANY DISCREPANCIES TO THE ARCHITECT.
FOR STRUCTURAL INFORMATION, REFER TO STRUCTURAL ENGINEER'S DRAWINGS.
FOR M&E INFORMATION, REFER TO M&E ENGINEER'S AND SUB-CONTRACTOR'S DRAWINGS.
FOR HEALTH & SAFETY INFORMATION, REFER TO HEALTH & SAFETY RISK ASSESSMENTS.

THIS DRAWING CONSISTS OF THE FOLLOWING SURVEY DATA & PROPOSALS:

GODFREY PARTNERSHIP SURVEY DRG GP-LONGR-01 rec'd 15 December 2009.

SAINSBURY'S Store Plan Prelim Commodity Issue drg. 2234G01-SP Rev C, dated 29/01/2010 (Received 29/01/2010).

EXISTING AREAS:
GIA - 1906m² (as measured by HCD)
Gross Sales - 1191m² (as measured by HCD)

RECLAIMED SALES AREA TOTAL = 340m²
NEW BUILD SALES AREA (+ ENTRANCE LOBBY) TOTAL = 82m² (+ 40m²)
NEW BUILD WAREHOUSE (+ CUSTOMER WC) TOTAL = 173m² (+ 9m²)
SALES CONVERTED TO WAREHOUSE = 229m²

TOTAL SALES AREA - 1360m² + 42m²
TOTAL WAREHOUSE - 784m² + 19m²
TOTAL NEW-BUILD - 313m²

3201000387
AMENDED PLANS RECEIVED
DATE 12/02/10

REVISION: A BY: J.L.C. CHECKED: DATE: 08/02/2010
Drawing updated in accordance with Sainsbury's Store Plan Prelim Commodity Issue drg. 2234G01-SP Rev C, dated 29/01/2010 (rec'd 29/01/2010).

HCD Revs include: Extension formed to east side to form customer toilets, Backwall amended and area's updated to suit latest store plan.

REVISION: * BY: MJS CHECKED: DATE: 11/01/2010
INITIAL ISSUE

PLANNING

PLOT DATE:

LONGCROSS Construction Ltd
for Sainsbury's

CLIENT:

STORE ACQUISITION 2234 INGLEWHITE ROAD, LONGRIDGE

PROJECT:

PROPOSED STORE PLAN (PLANNING APPLICATION AREAS)

DRAWING: MJS/SURVEY SCALE: 1:100 @ A1 DATE: JAN 2010

Hadfield Cawkwell Davidson

17 Broomgrove Rd, Sheffield, S10 2LZ. T 0114 266 8181 F 0114 266 6246 www.hcd.co.uk

Architecture | Engineering | Interior Design | Masterplanning | Urban Design
ARCH / 2009-073 / 5205
S:\Architecture\2009-073\Drawings\P\Plot Sheets\0205_Proposed store plan PLANNING.dwg

REV: A
© HCD