



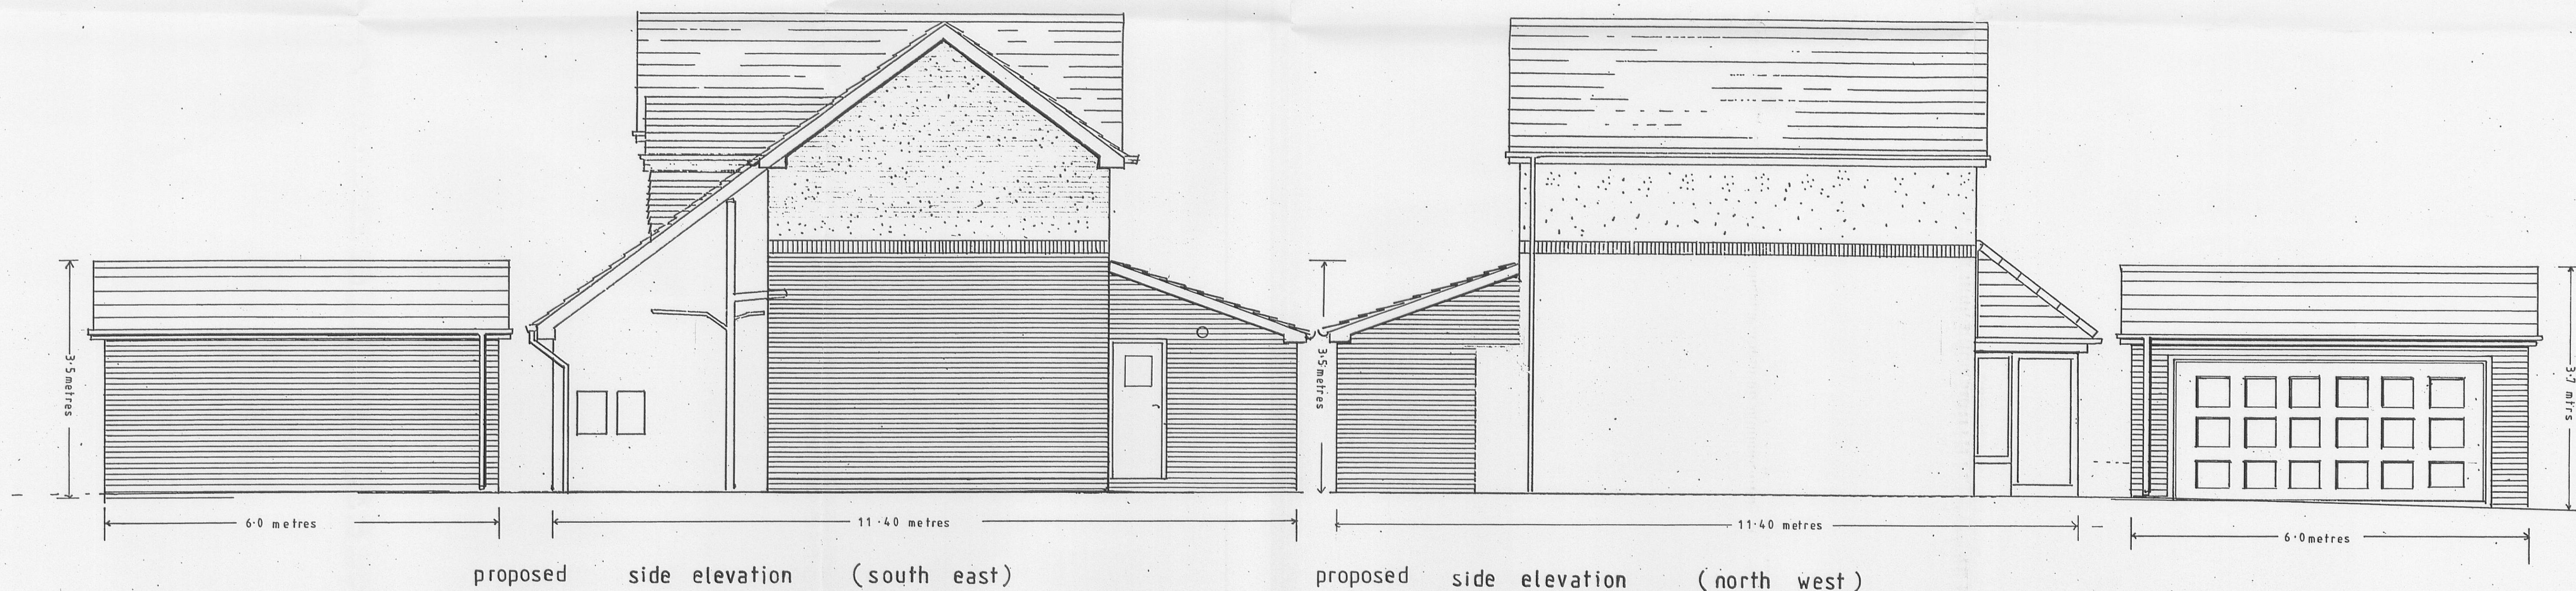

brickwork to match existing

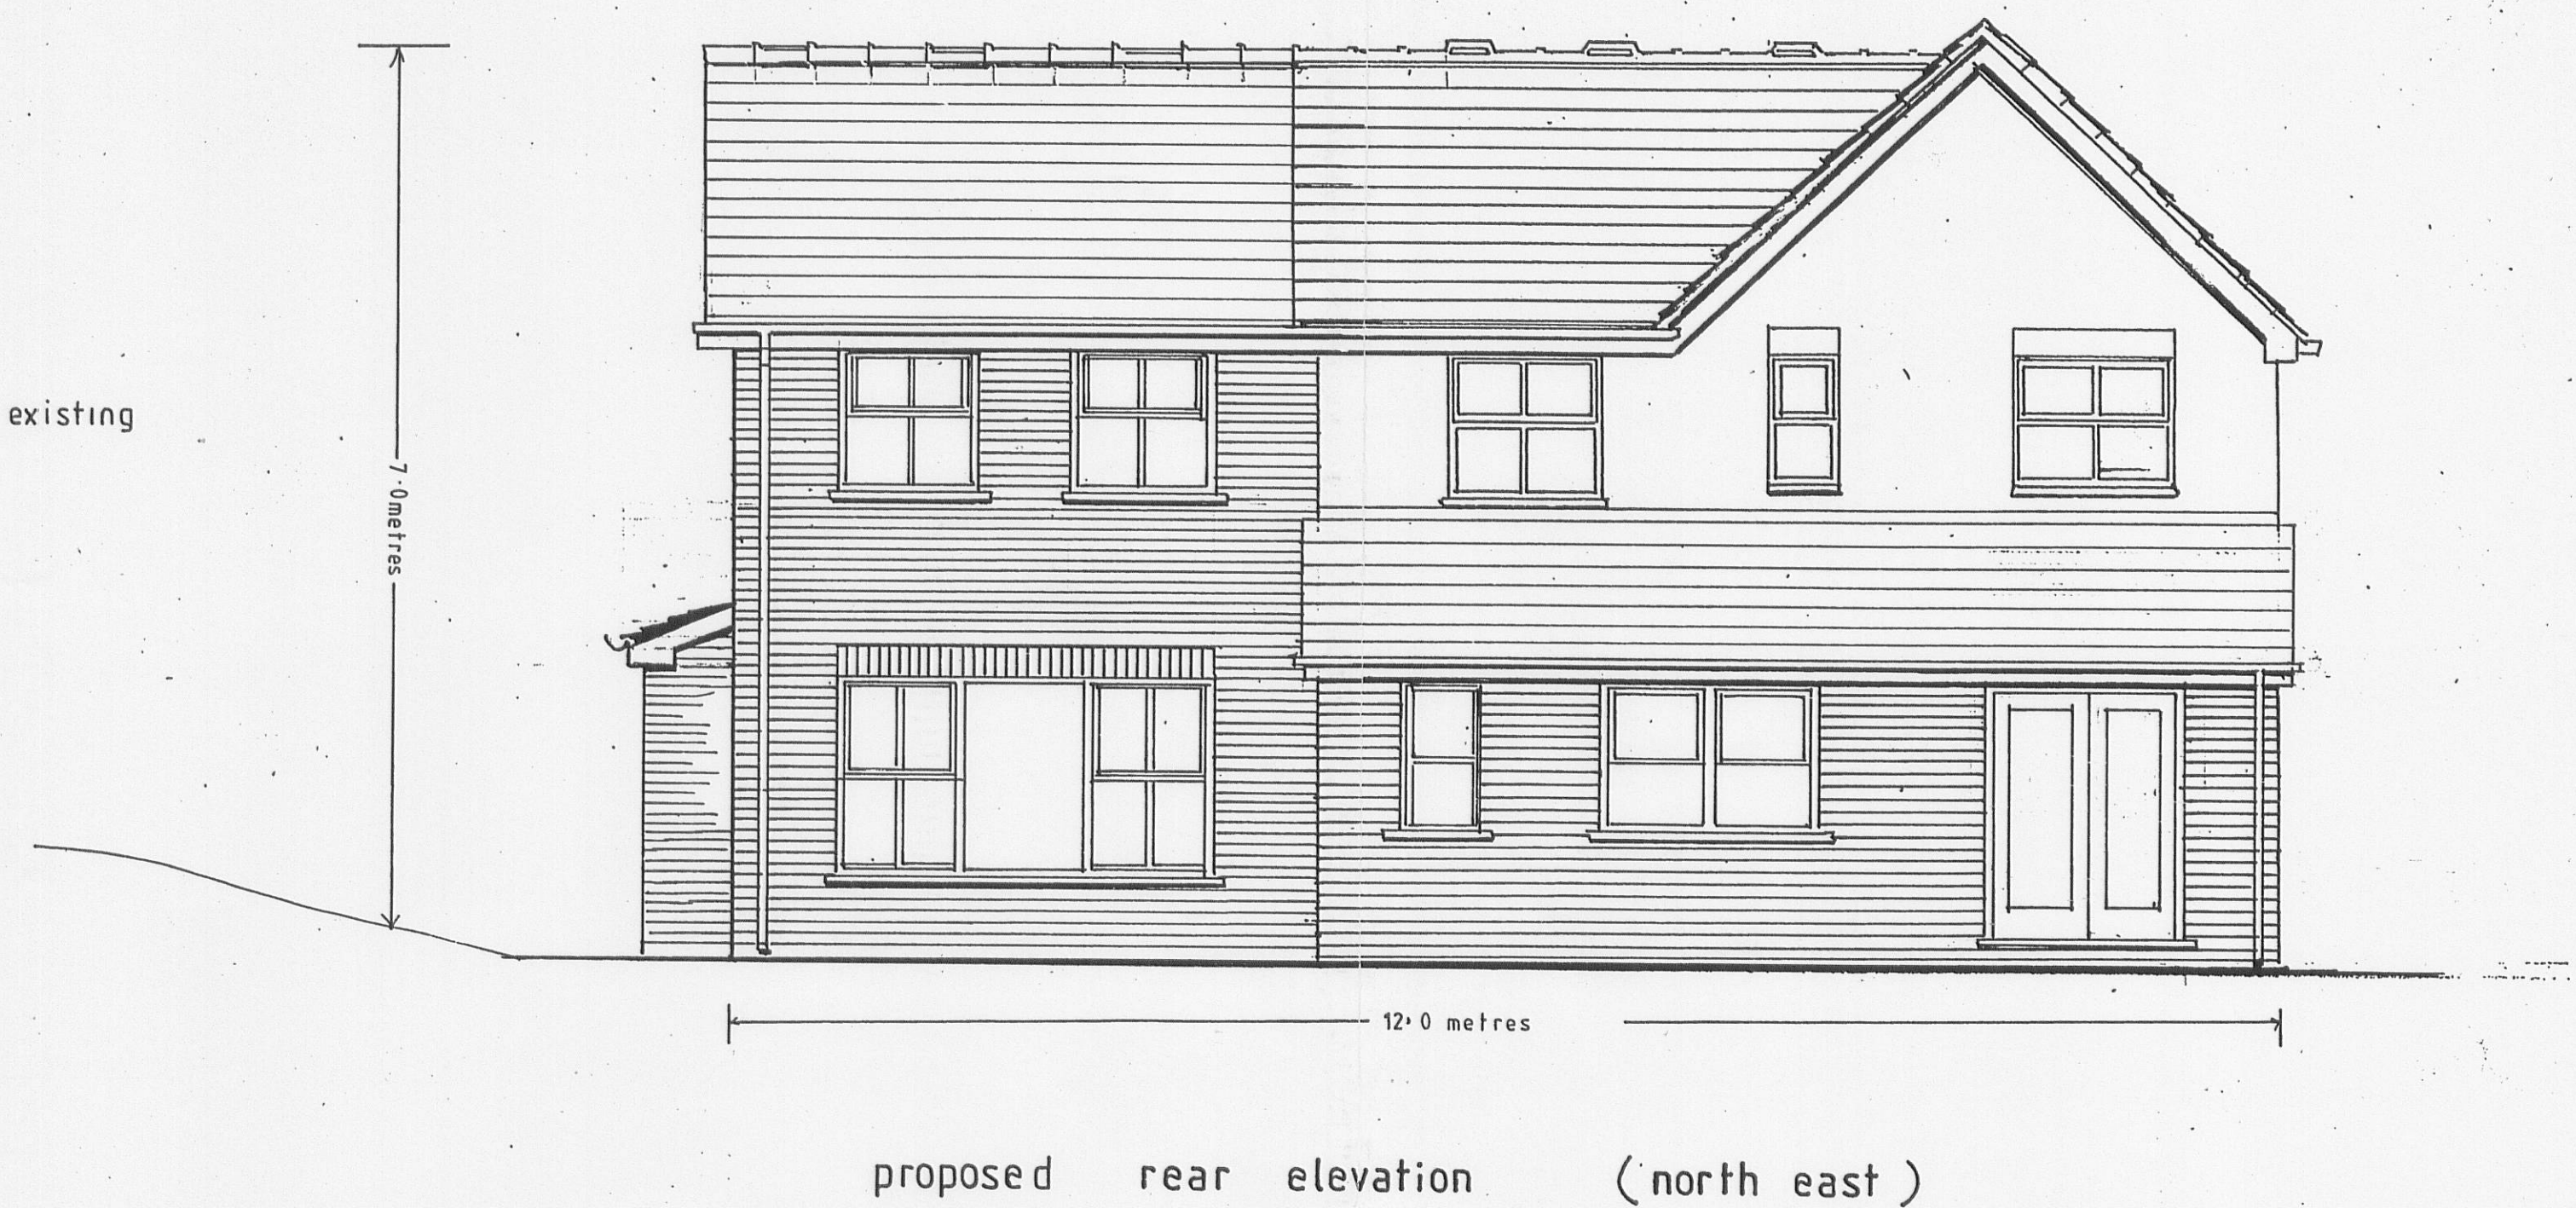

320100068P