



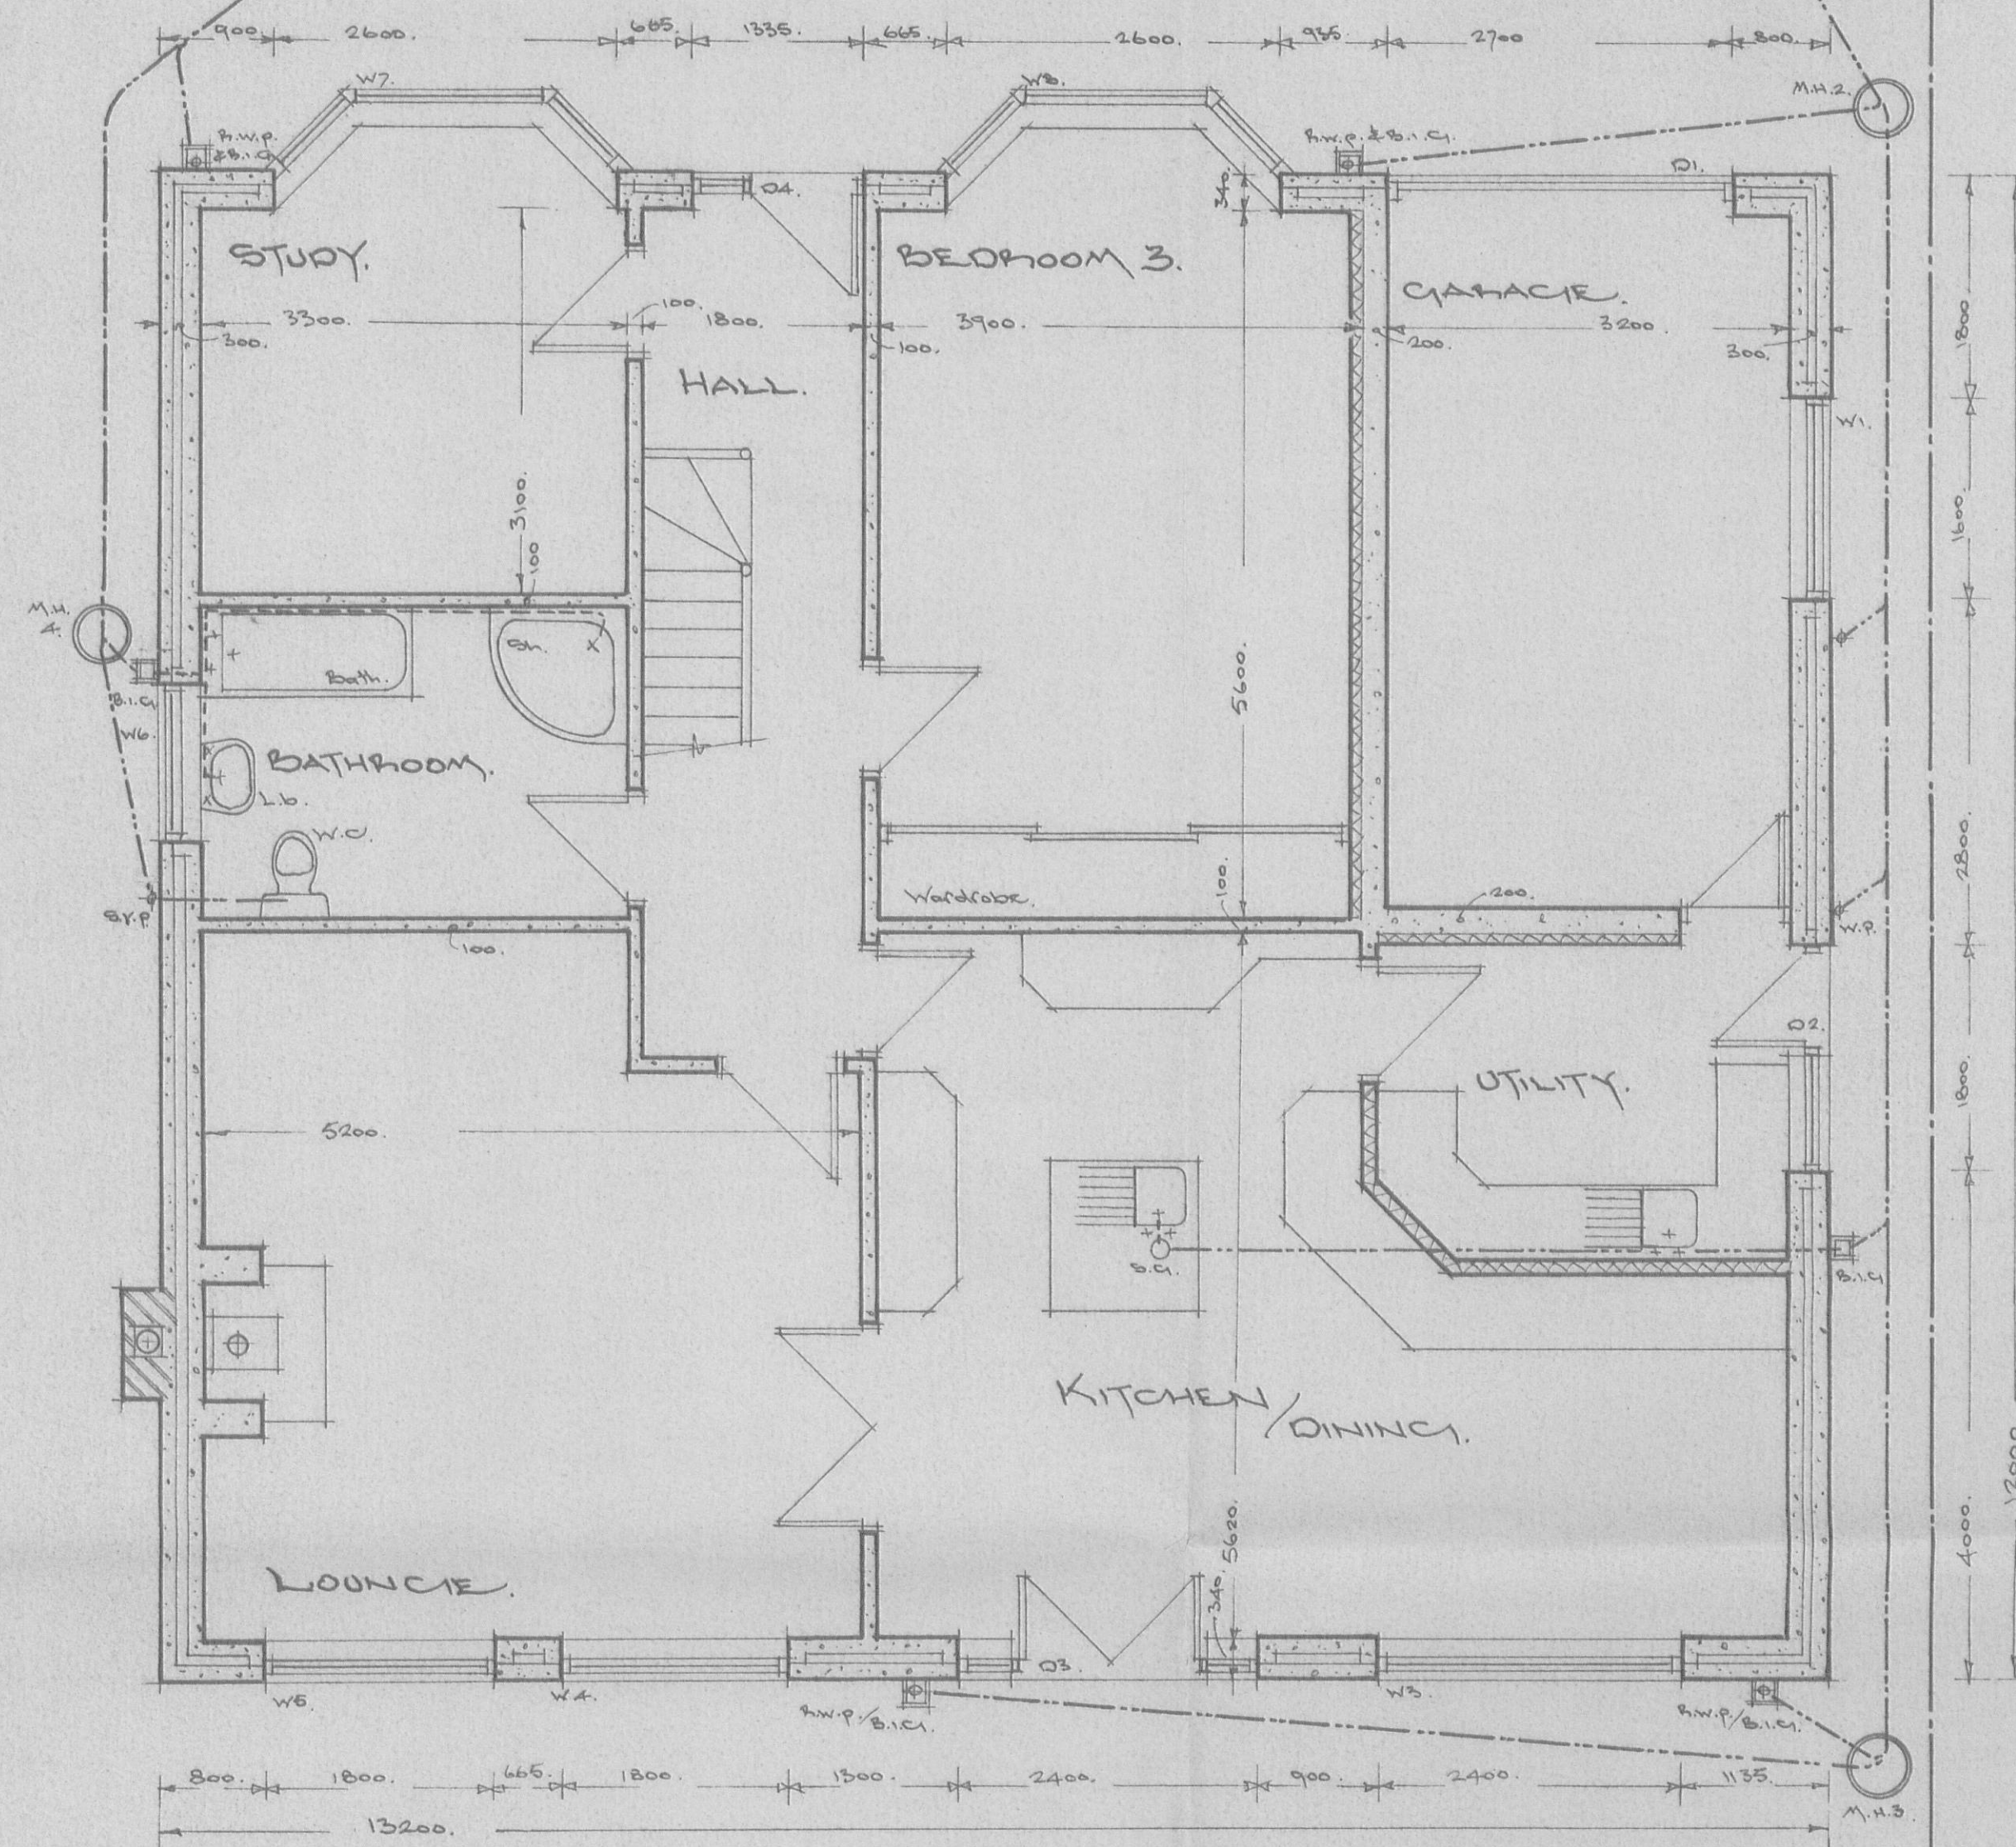

Ground floor plan. Scale: 1 to 50.

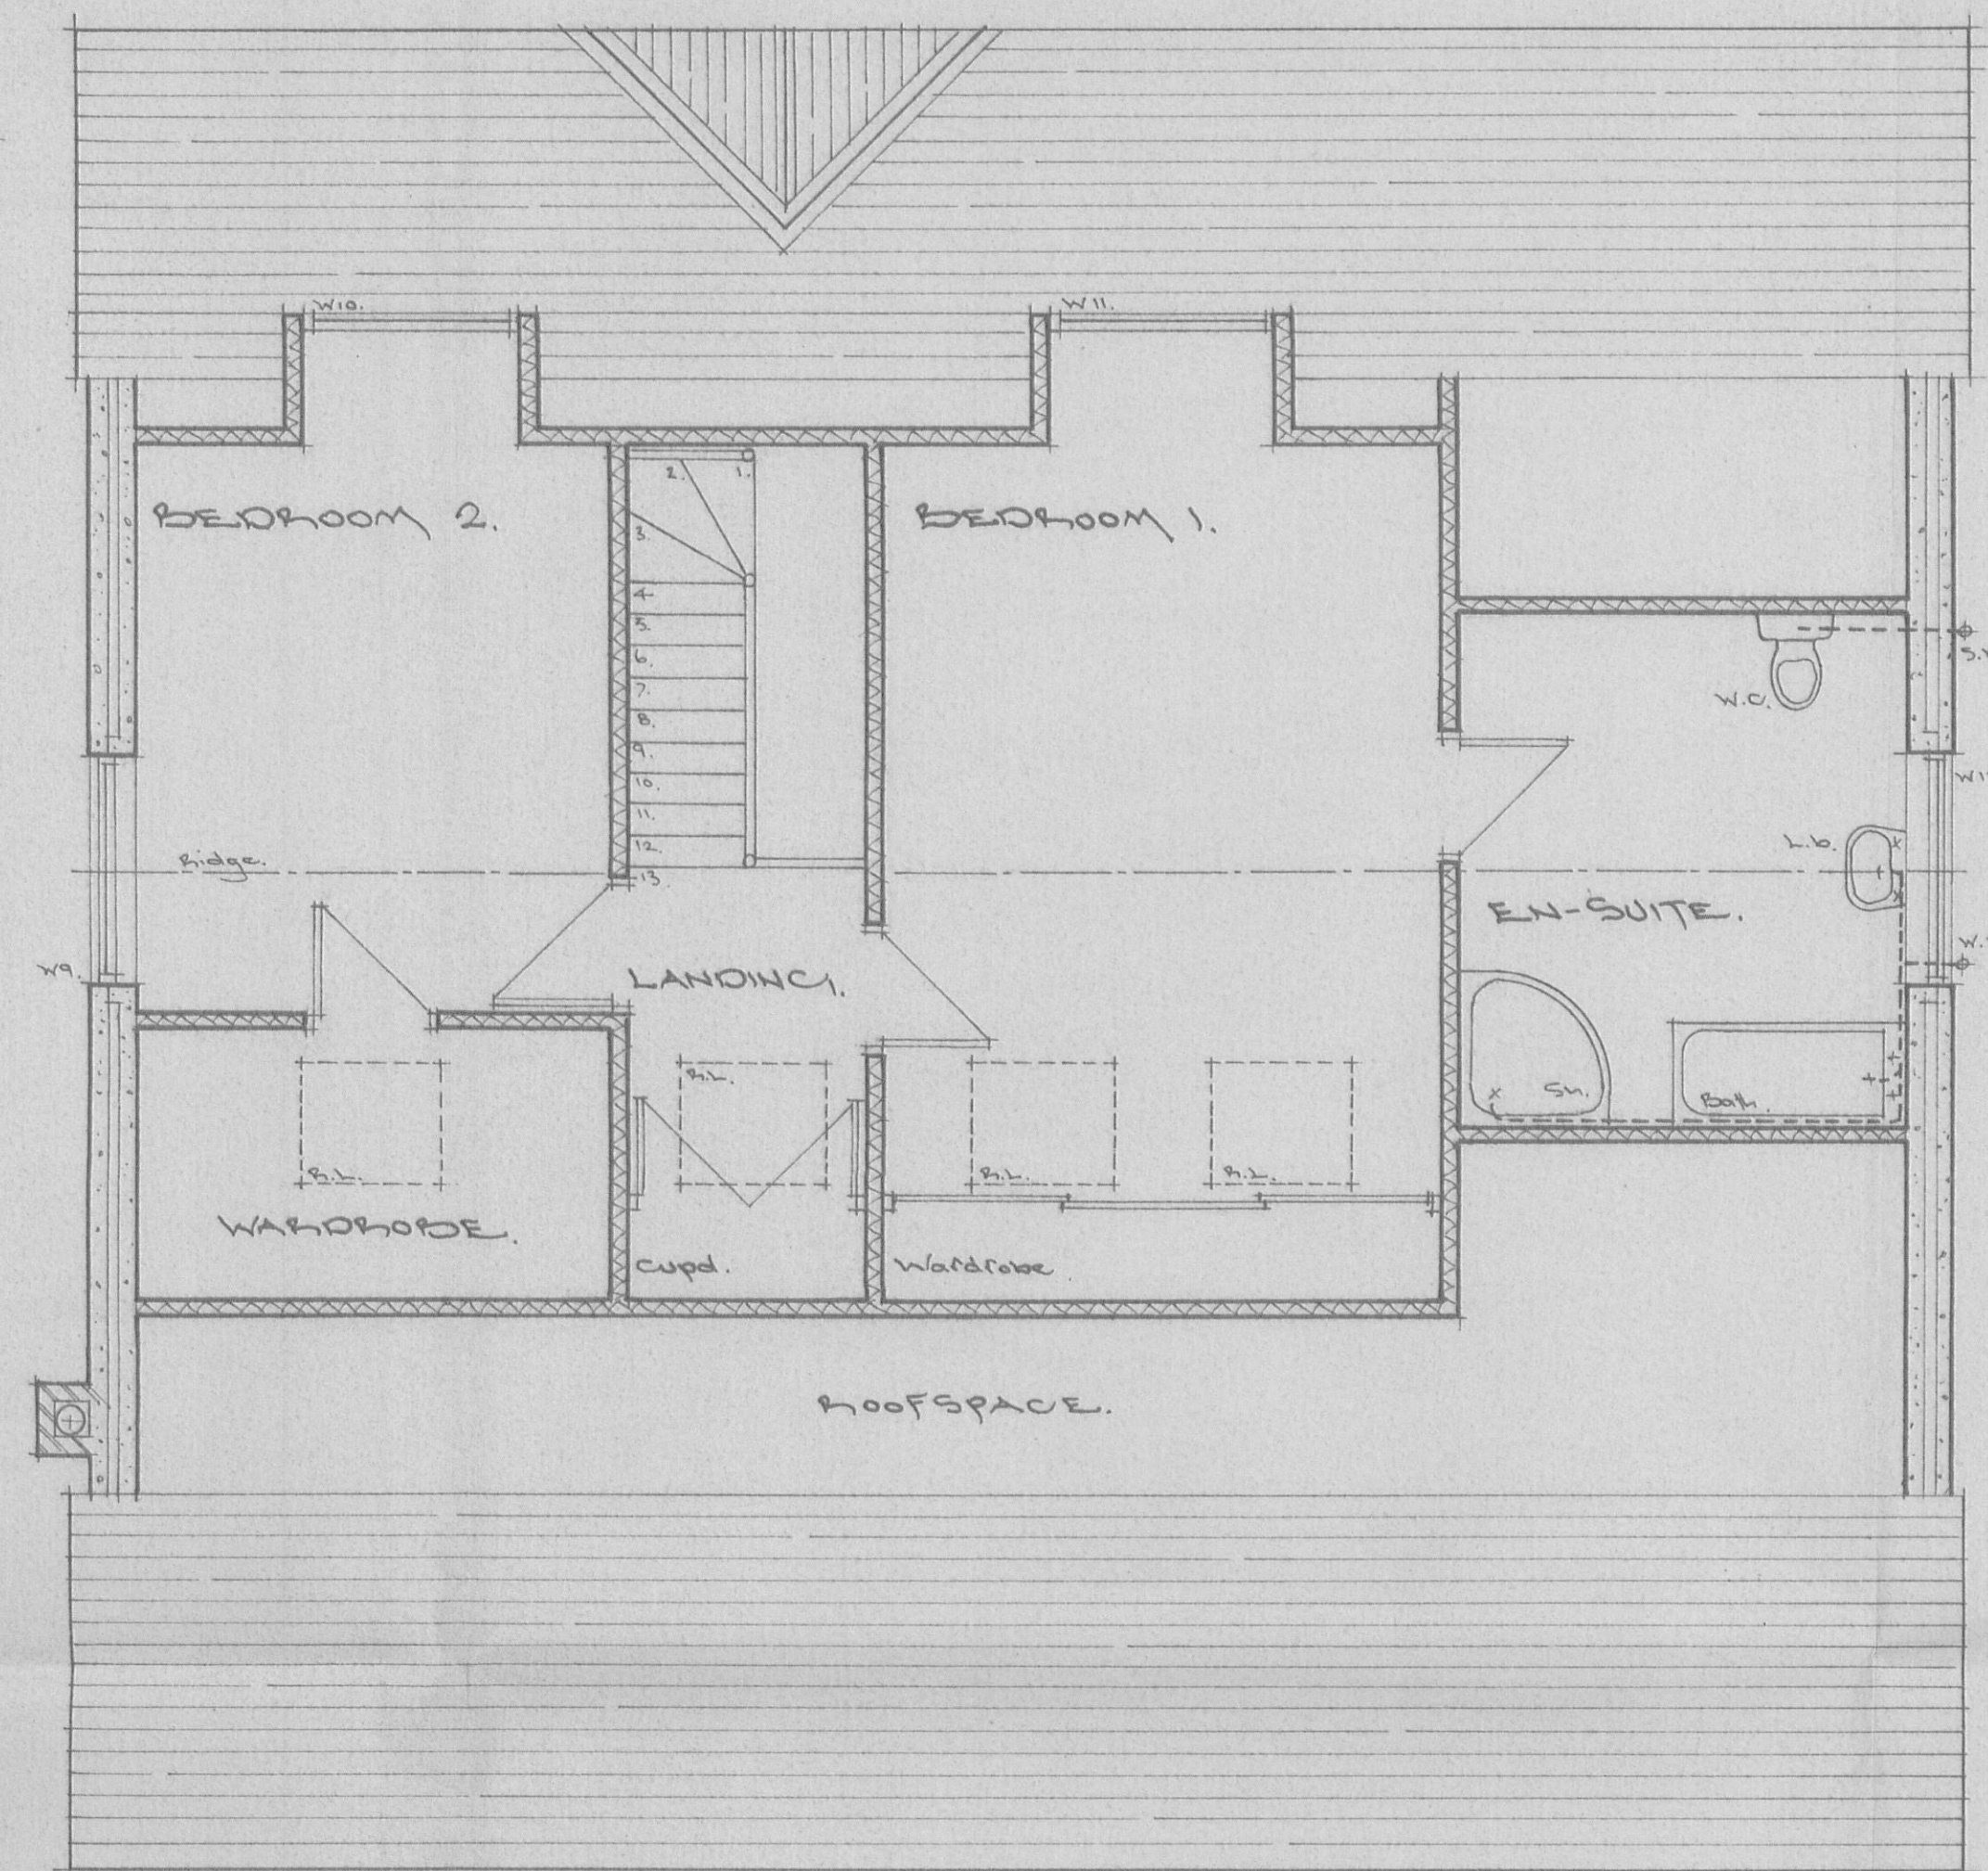

First floor plan.

320100079P